


FLAGGED REAR
GARDEN

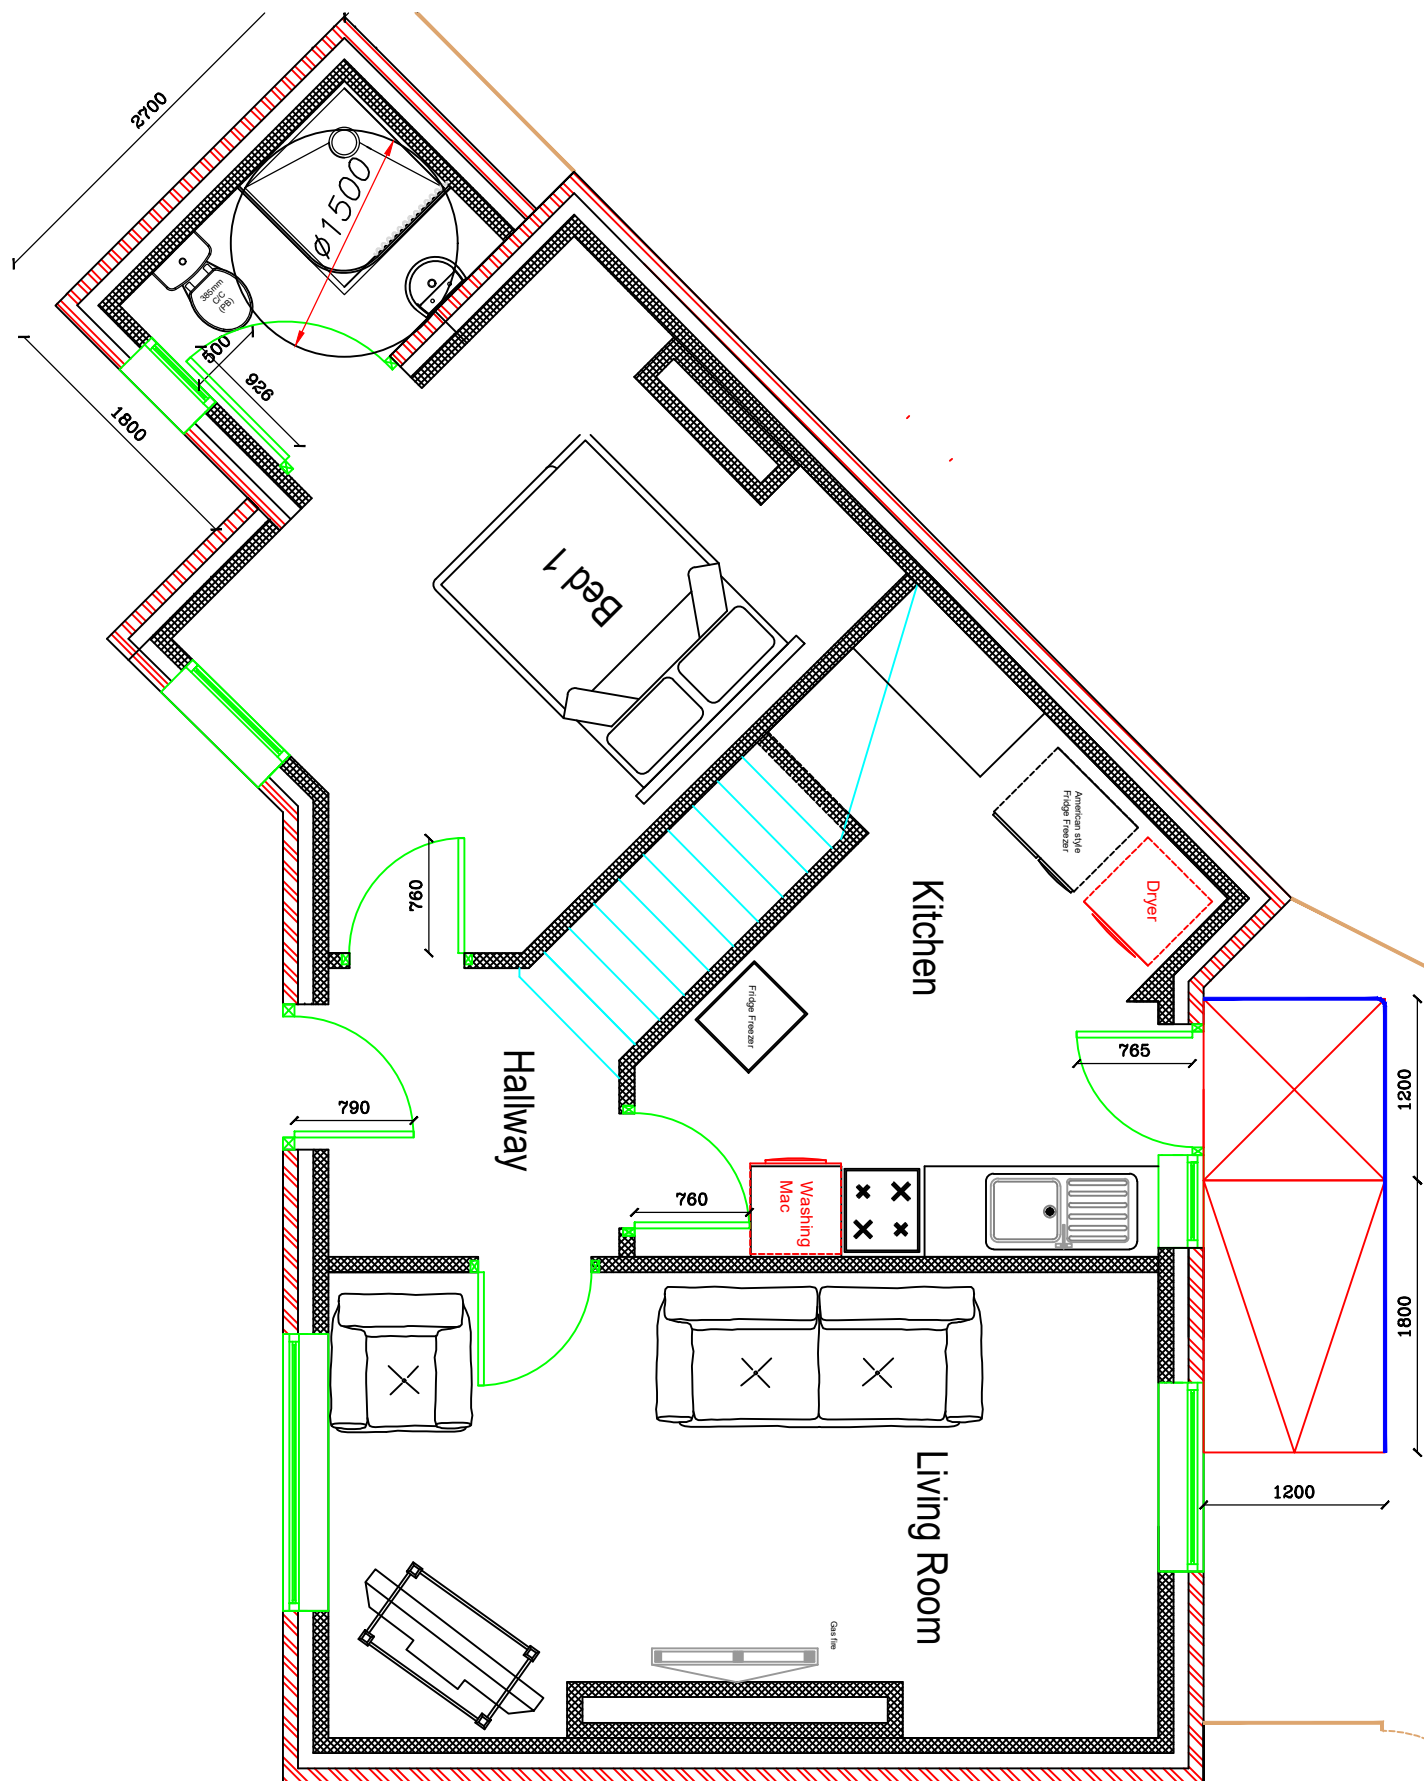

PROPOSED G/F LAYOUT

I agree to MEAP's proposed plans

Signed

Date

Richard Harris - Technical Officer
Manchester Equipment & Adaptation Partnership
Directorate for Children and Families
Manchester Local Care Organisation
Fulmead Centre Office
2 Fulmead Walk
Cheetham Hill
Manchester M8 9DW
Office Tel : 0161 277 1704
Mobile No : 07944 483 766

Project : Possible extension to
front of property

Donna Hindley
21 Greenwood Rd
Wythenshawe
Manchester
M22 8AU

Drawn By :

R.H.

Scale :

1:50

Date :

13/03/2024

Paper Size :

A3



Manchester
Equipment &
Adaptations
Partnership