




PROPOSED CONTEXT ELEVATION AA: EAST ROAD
1:100 @ A1

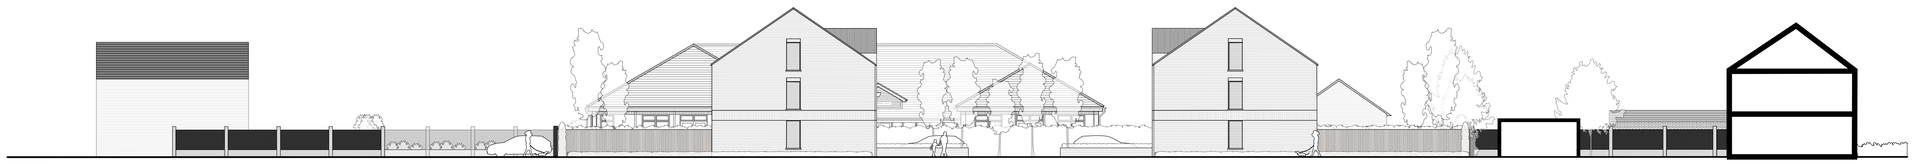

PROPOSED CONTEXT ELEVATION BB: THROUGH SITE
1:100 @ A1

PROPOSED CONTEXT ELEVATIONS
1:200 @ A1

PLANNING

© Copyright Ollier Smurthwaite Architects

IMPORTANT NOTES:

REVISION	DATE	DESCRIPTION

CLIENT: VIEWS
PROJECT: LONGSIGHT CRICKET CLUB
ADDRESS:
DRAWING TITLE: PROPOSED CONTEXT ELEVATIONS
SCALE: 1:200 @ A1 **DATE:** AUG 2024
DRAWING NO: **A795_P_330**

OLLIER SMURTHWAITE ARCHITECTS
40 King Street, Manchester, M2 6BA
T 0161 883 0838
F 0161 883 0839
E mail@olliersmurthwaite.com