


Do not scale this drawing - In all cases figured dimensions to be followed
All dimensions to be checked on site before work commences
© This drawing is the copyright of DTZ and may not be reproduced in part or in whole without prior written permission

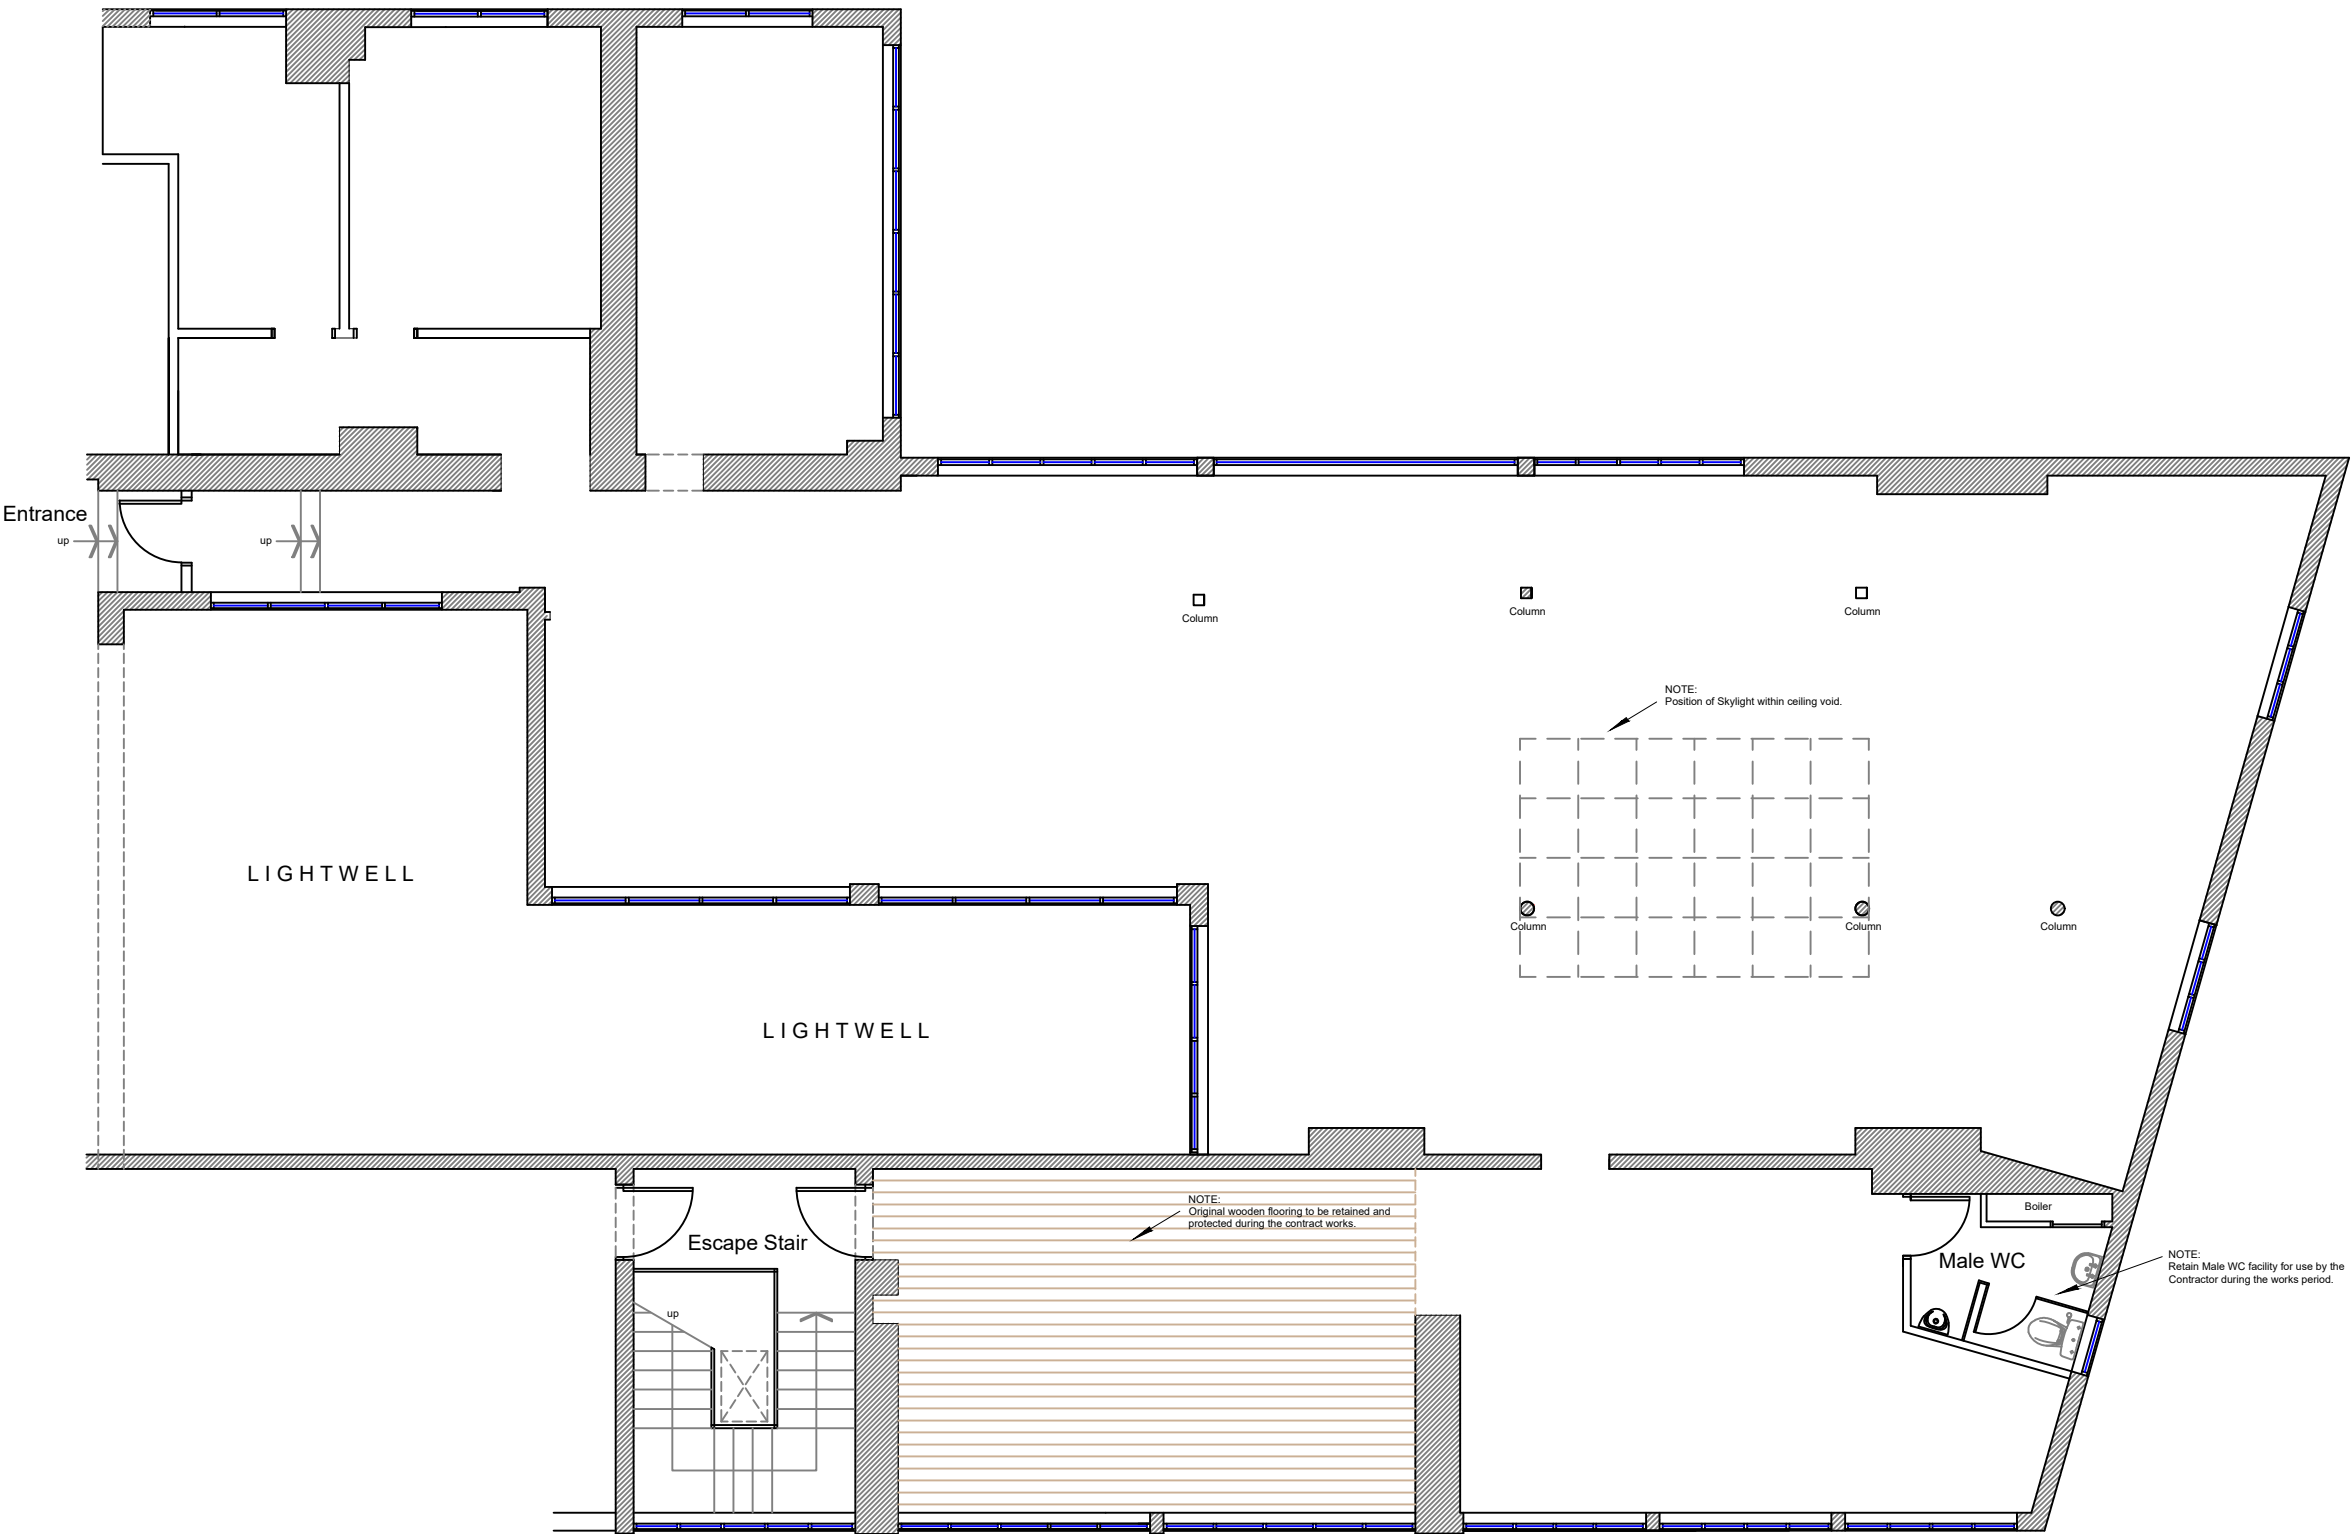

EXISTING PLAN FOLLOWING STRIPPING OUT - SUITE 3F.

Rev	Description	Date	Drawn
D	Details of Skylight & Retained wood floor indicated.	24.05.24	SS
E	WC Layouts & Skylight / Woodfloor indicated.	28.05.24	SS

Project and Building Consultancy
North West
No. 1 Marsden Street
Manchester
M2 1HW
Tel: +44 (0) 161 236 9595
Fax: +44 (0) 121 228 7097

Client: GE Healthcare Pension Trustee Ltd.
Project: Suite 3F, 20 St Ann's Square, Manchester.
Drawing: Existing Plan Following Stripping Out.

Scale: 1:100 - A3 Drawn by: SS.
Date: 28.04.23 Checked by: _____
Drawing Number: .01 Revision: B.