


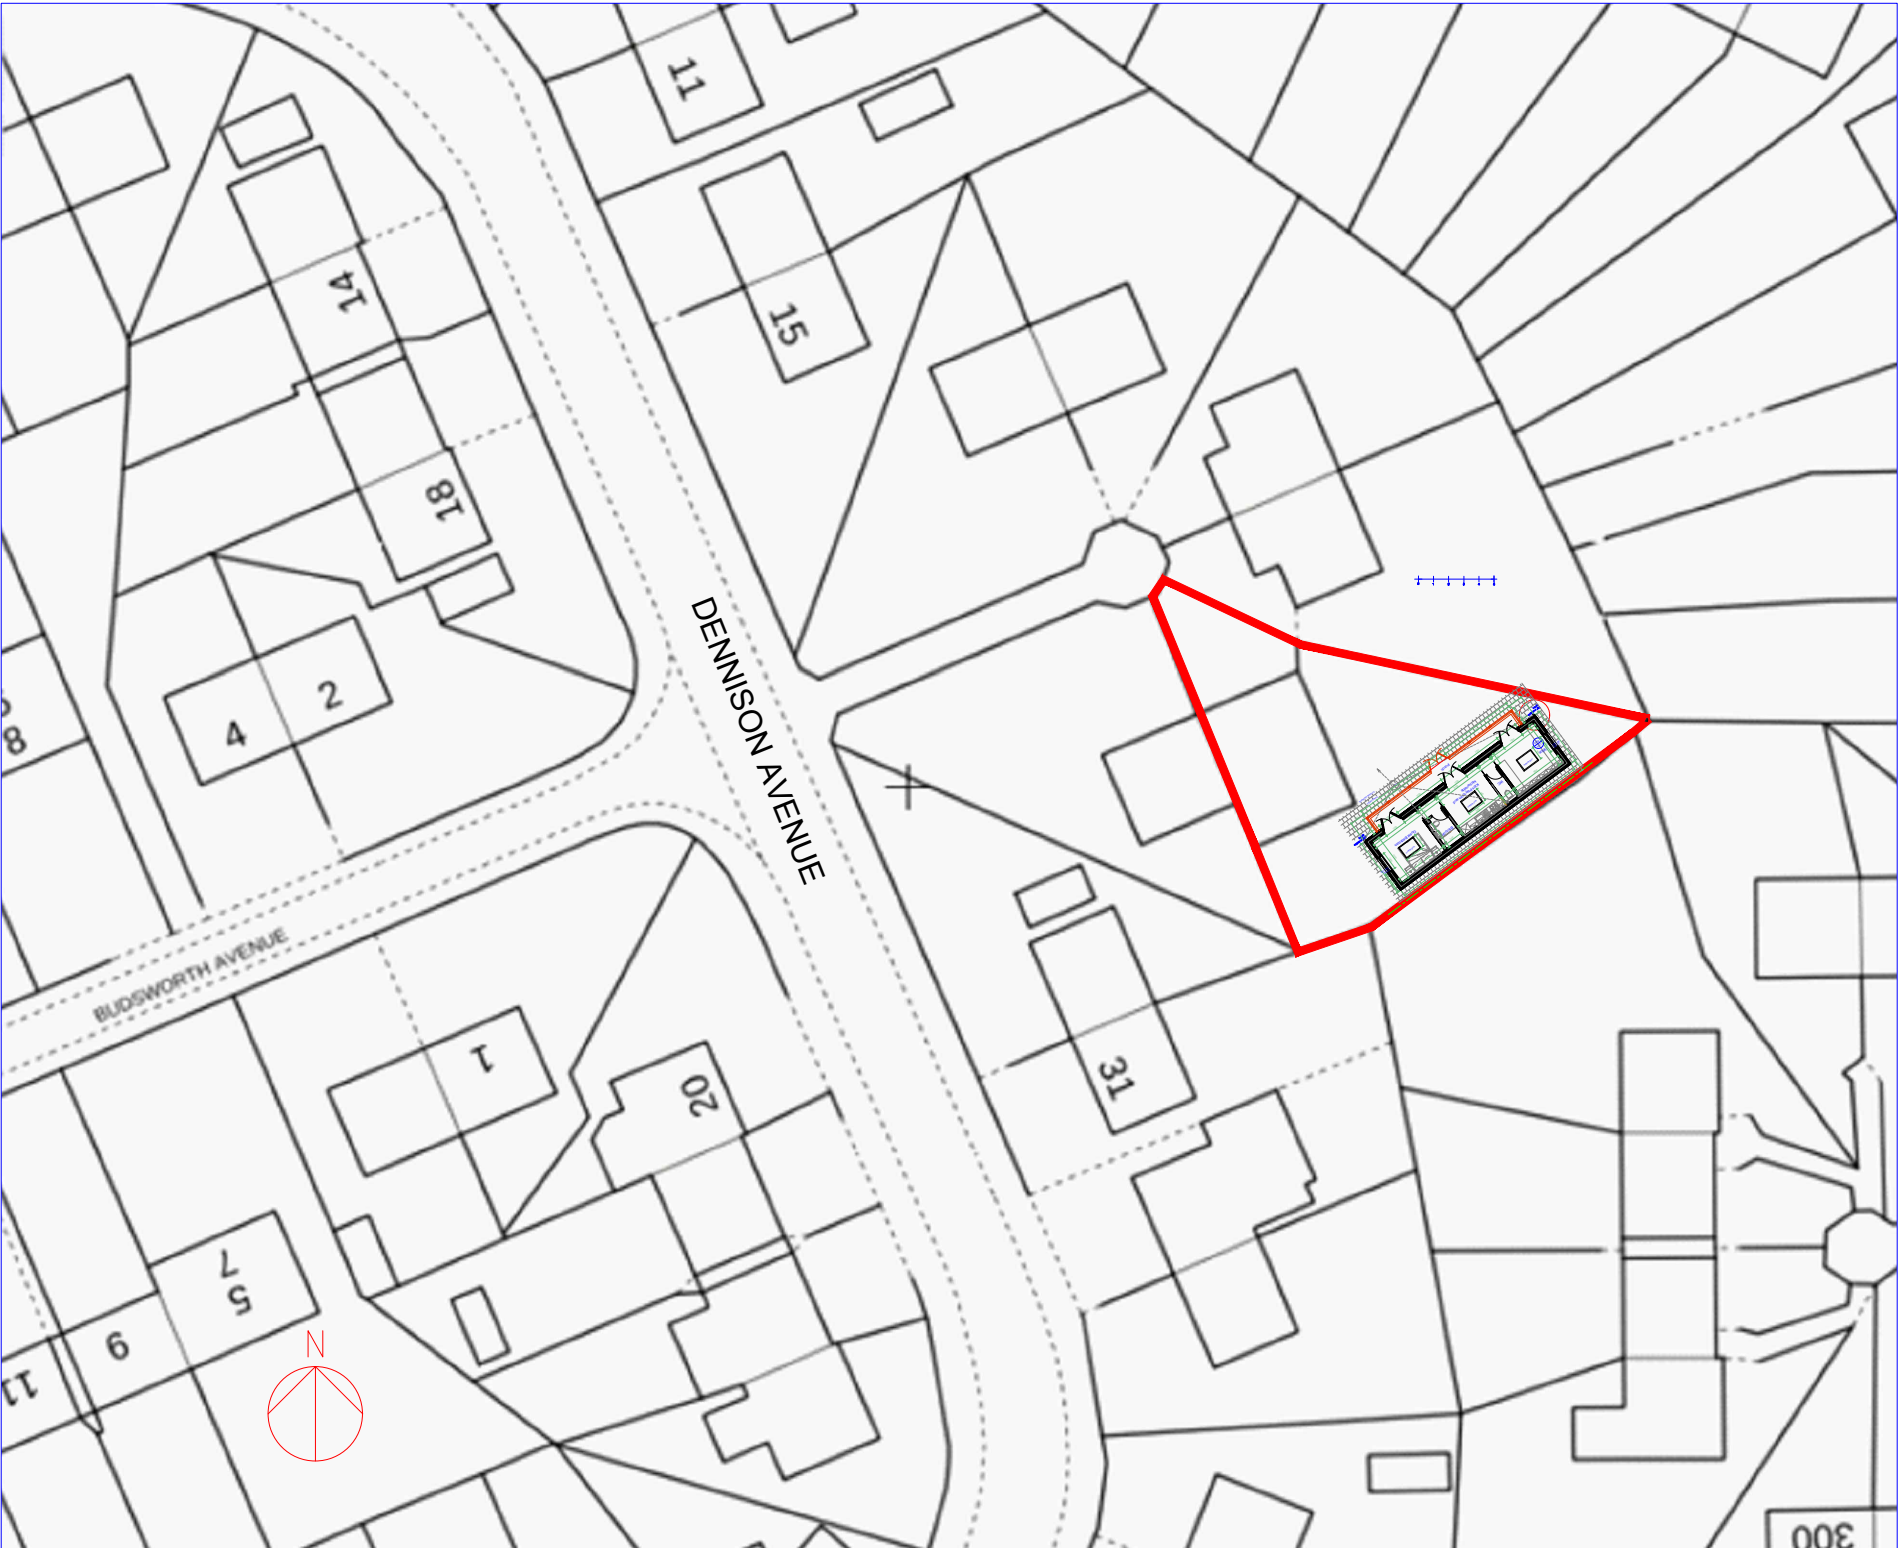

OS Map
Scale 1:500



OS Map
Scale 1:1250

Rev	Date	Description
Issued For : INFORMATION PURPOSES ONLY		
Client		
Mr. Alex Xie		
Project		
25 Dennison Ave, Manchester. M20 1AE Proposed Porch.		
Scheme - Drawing Title		
OS Map		
02	Date	21.11.24
Drawing No.	Revision	Scale
		Various @A3
		
Plans To Build It Ltd Tel: 0161 728 5730 Mob: 07741175755 www.planstobuildit.com		