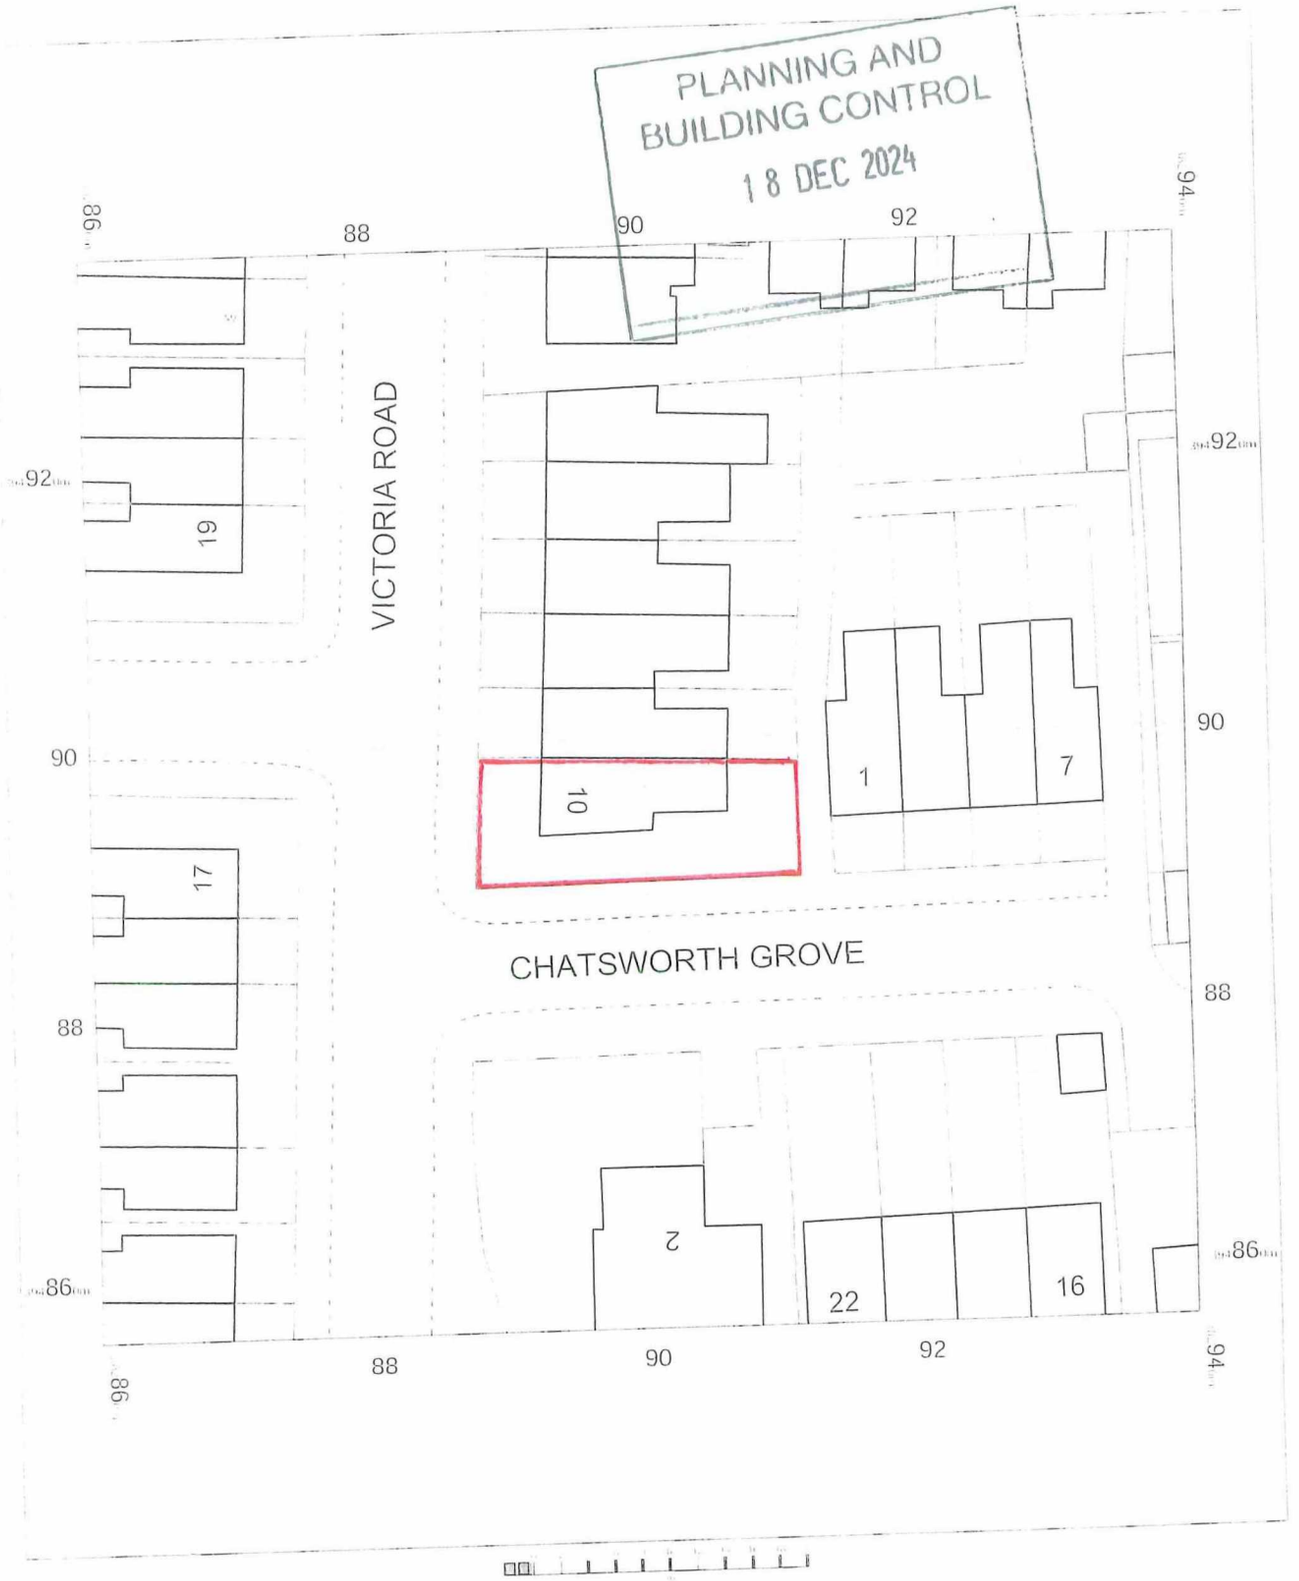


10 Victoria Road,
Whalley Range,
Manchester,
M16 8DP

OS MasterMap 1250/2500/10000 scale
Wednesday, December 4, 2024, ID: BW1-01197762
www.blackwellmapping.co.uk

1:500 scale print at A4, Centre: 382899 E, 394896 N

© Crown Copyright Ordnance Survey. Licence no. 100041041

N

BLACKWELL'S
www.blackwellmapping.co.uk
TEL 0114 268 7658
maps.sheffield@blackwell.co.uk