



revisions + notes:				
Rev	Date	Description	Dwn	Ckd
A	XX/XX/XX	Multi Line Note Multi Line Note Line Two	XXX	XXX

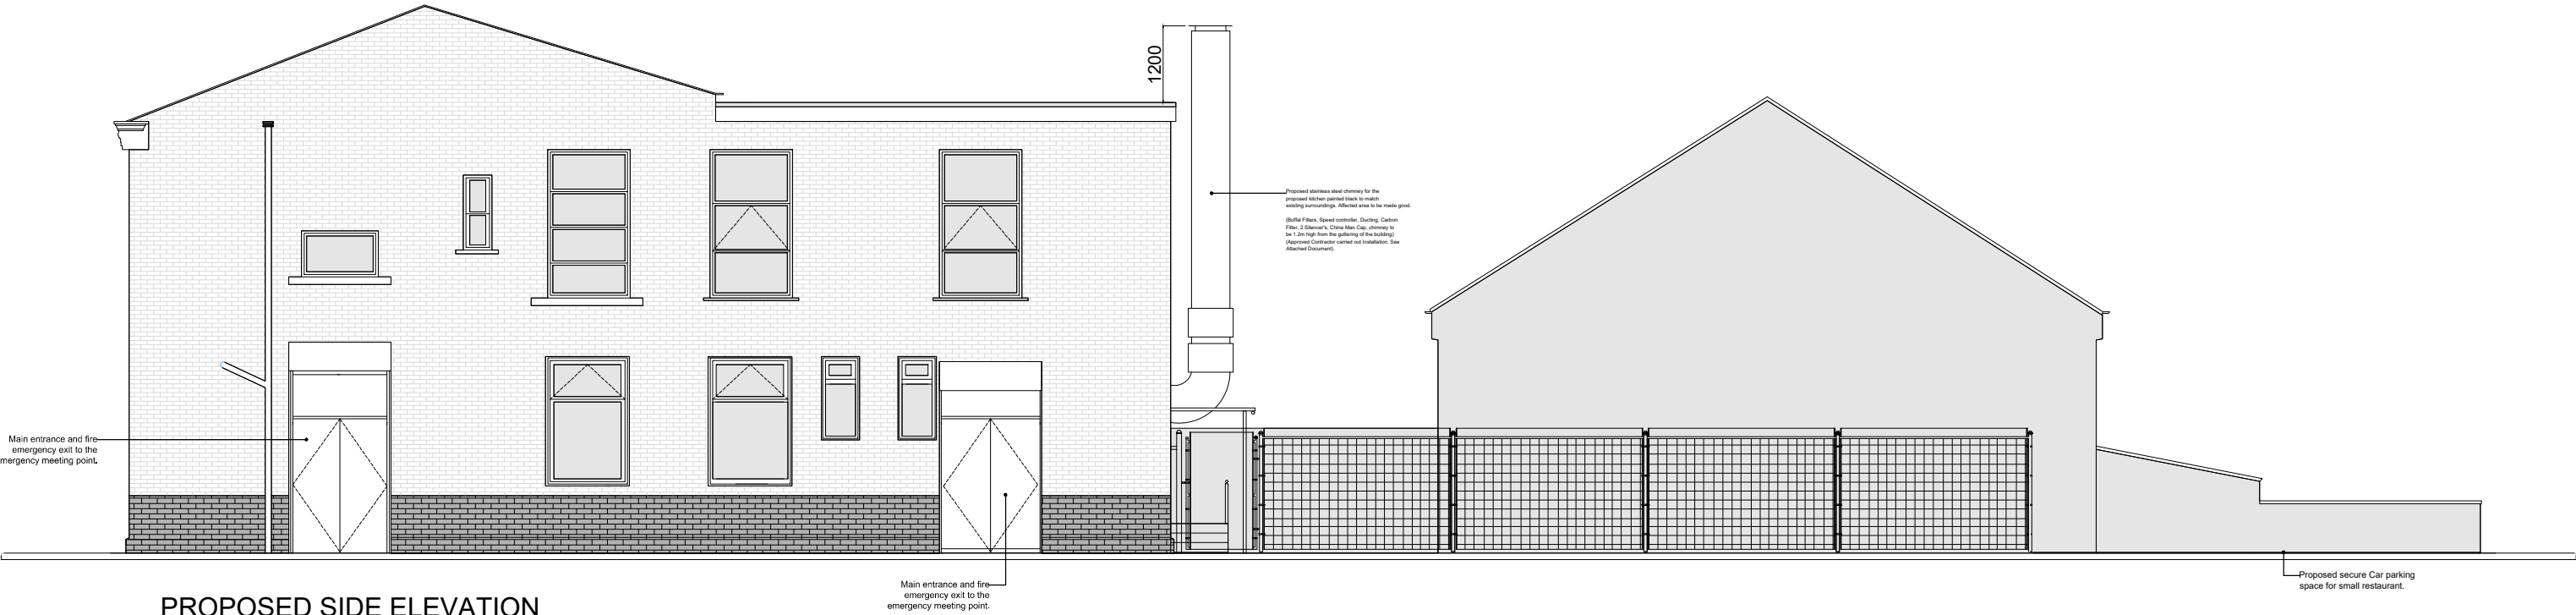


PROPOSED SIDE ELEVATION

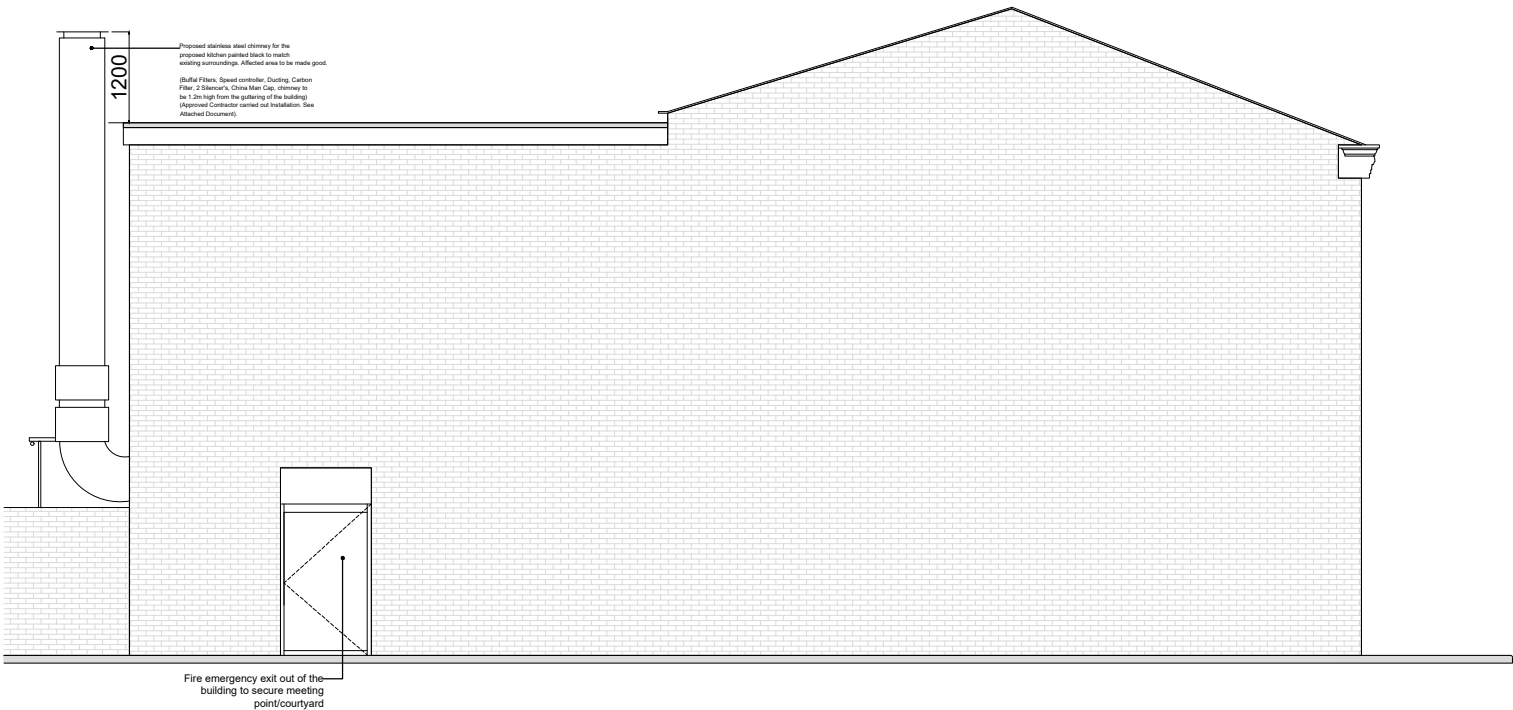

PROPOSED SIDE ELEVATION

Do not scale drawing. Figured dimensions to be worked to in all cases.
The contractor is responsible for checking dimensions, tolerances and references.
Any discrepancy to be verified with the Architect before proceeding with the works.
All intellectual property rights reserved.

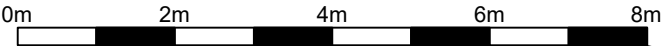

Project:
86 BELLE VUE STREET GORTON
Title:
PROPOSED ELEVATIONS A

Status:
FOR PLANNING
Date:
16.12.2024
Scale:
1:100

Revision: