

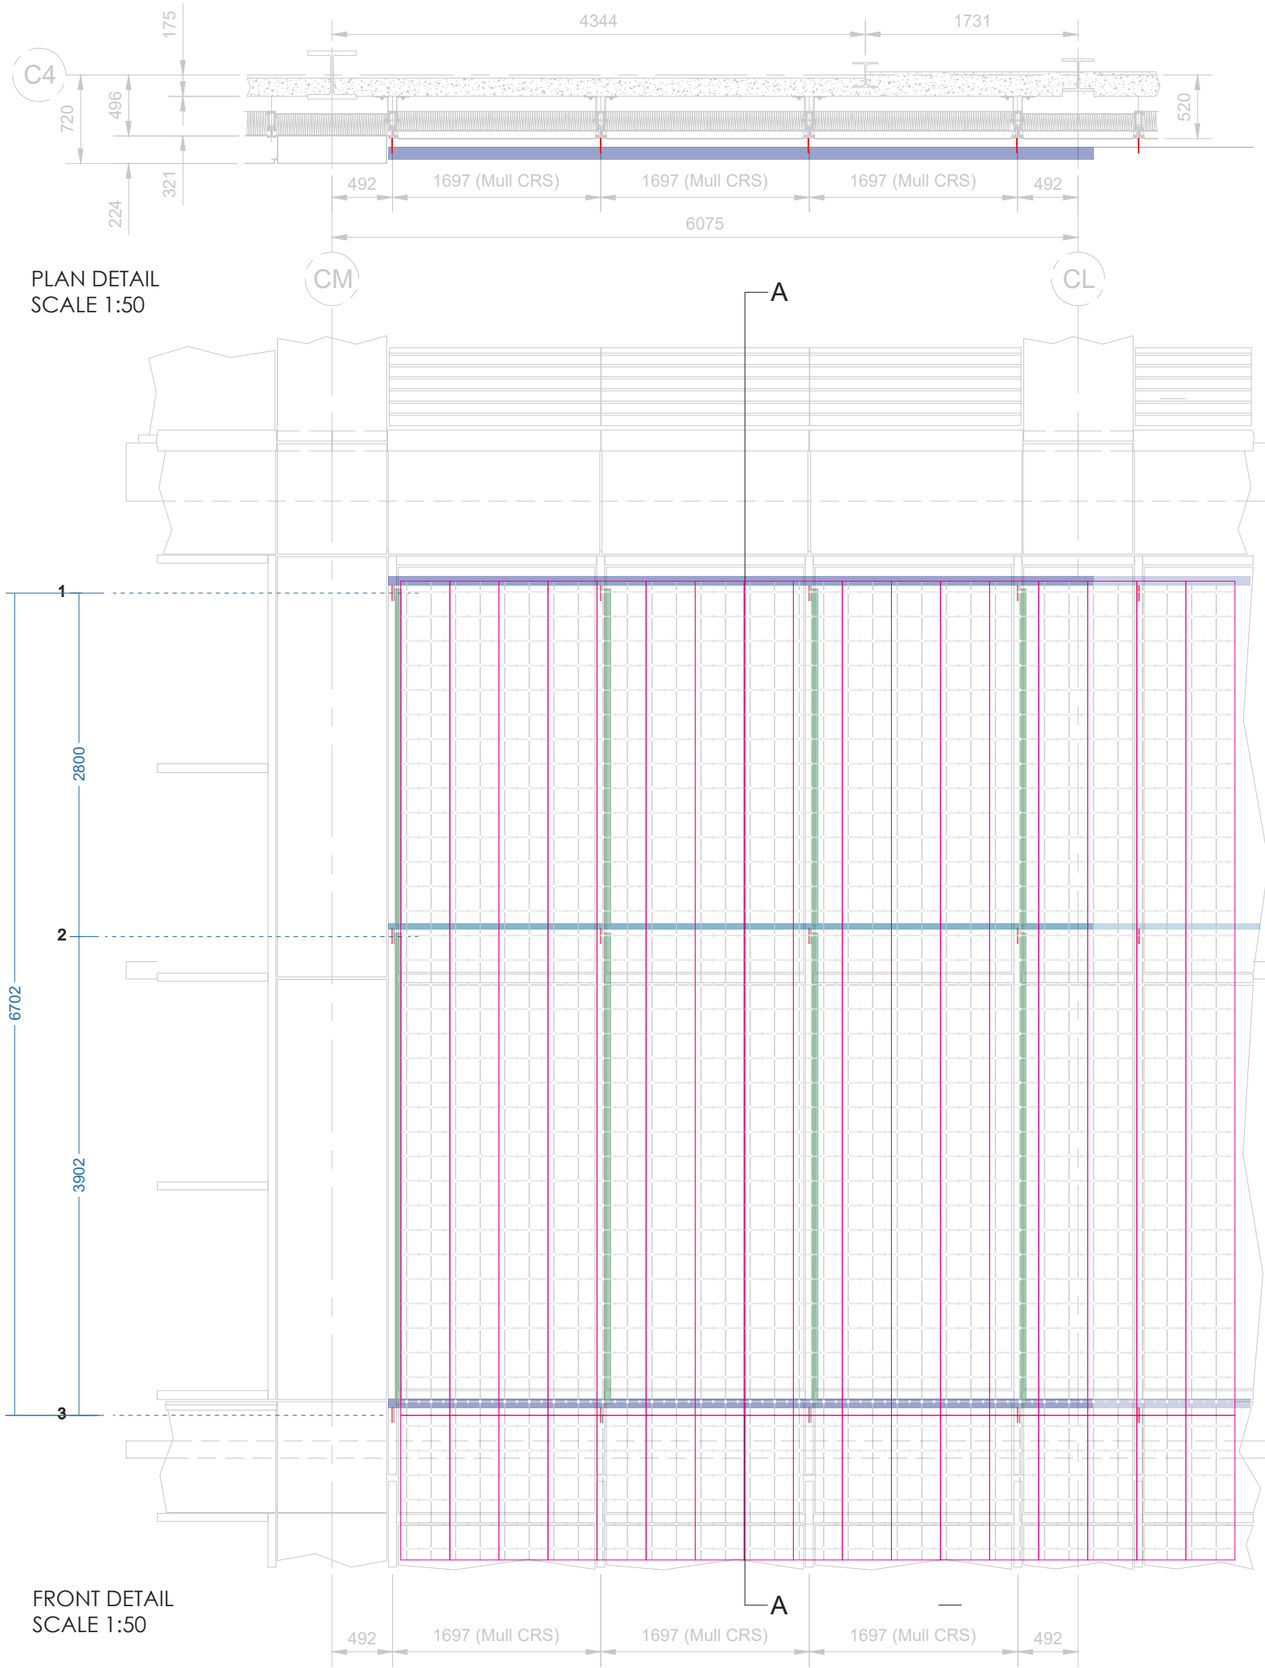


PLAN DETAIL
SCALE 1:50

FRONT DETAIL
SCALE 1:50

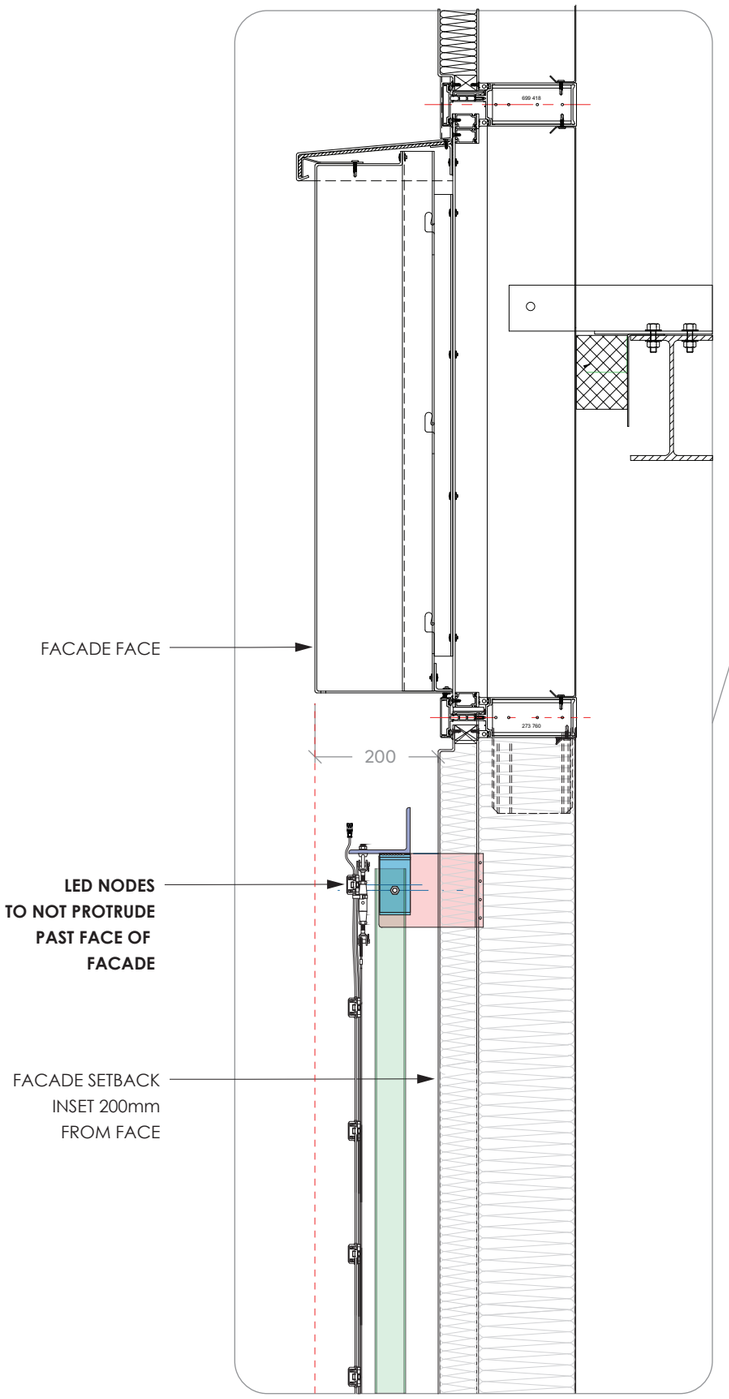

DETAIL A0
SCALE 1:10

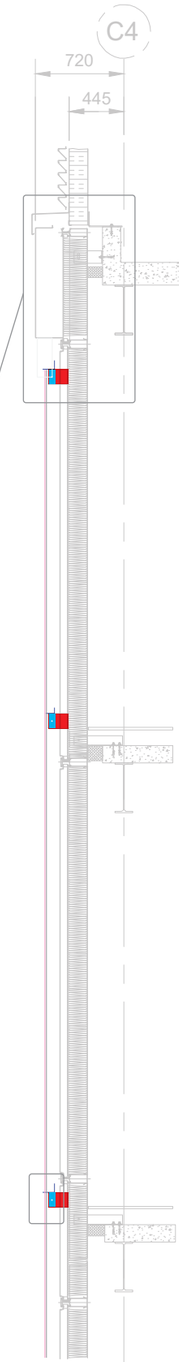

SECTION: A-A
SCALE 1:50

eness
285 ST KILDA RD, ST KILDA
3182, VICTORIA, AUSTRALIA
T. +61 417027325
E. chris@eness.com

THIRD ANGLE PROJECTION
UNITS: DIMENSIONS IN MM

project : Manchester LED Mesh Wall
status: Concept

sheet : 1 of 1
page : A3

drawing title : TYPICAL SECTION
scale : SHOWN @A3 date : 26-08-24

1.0