


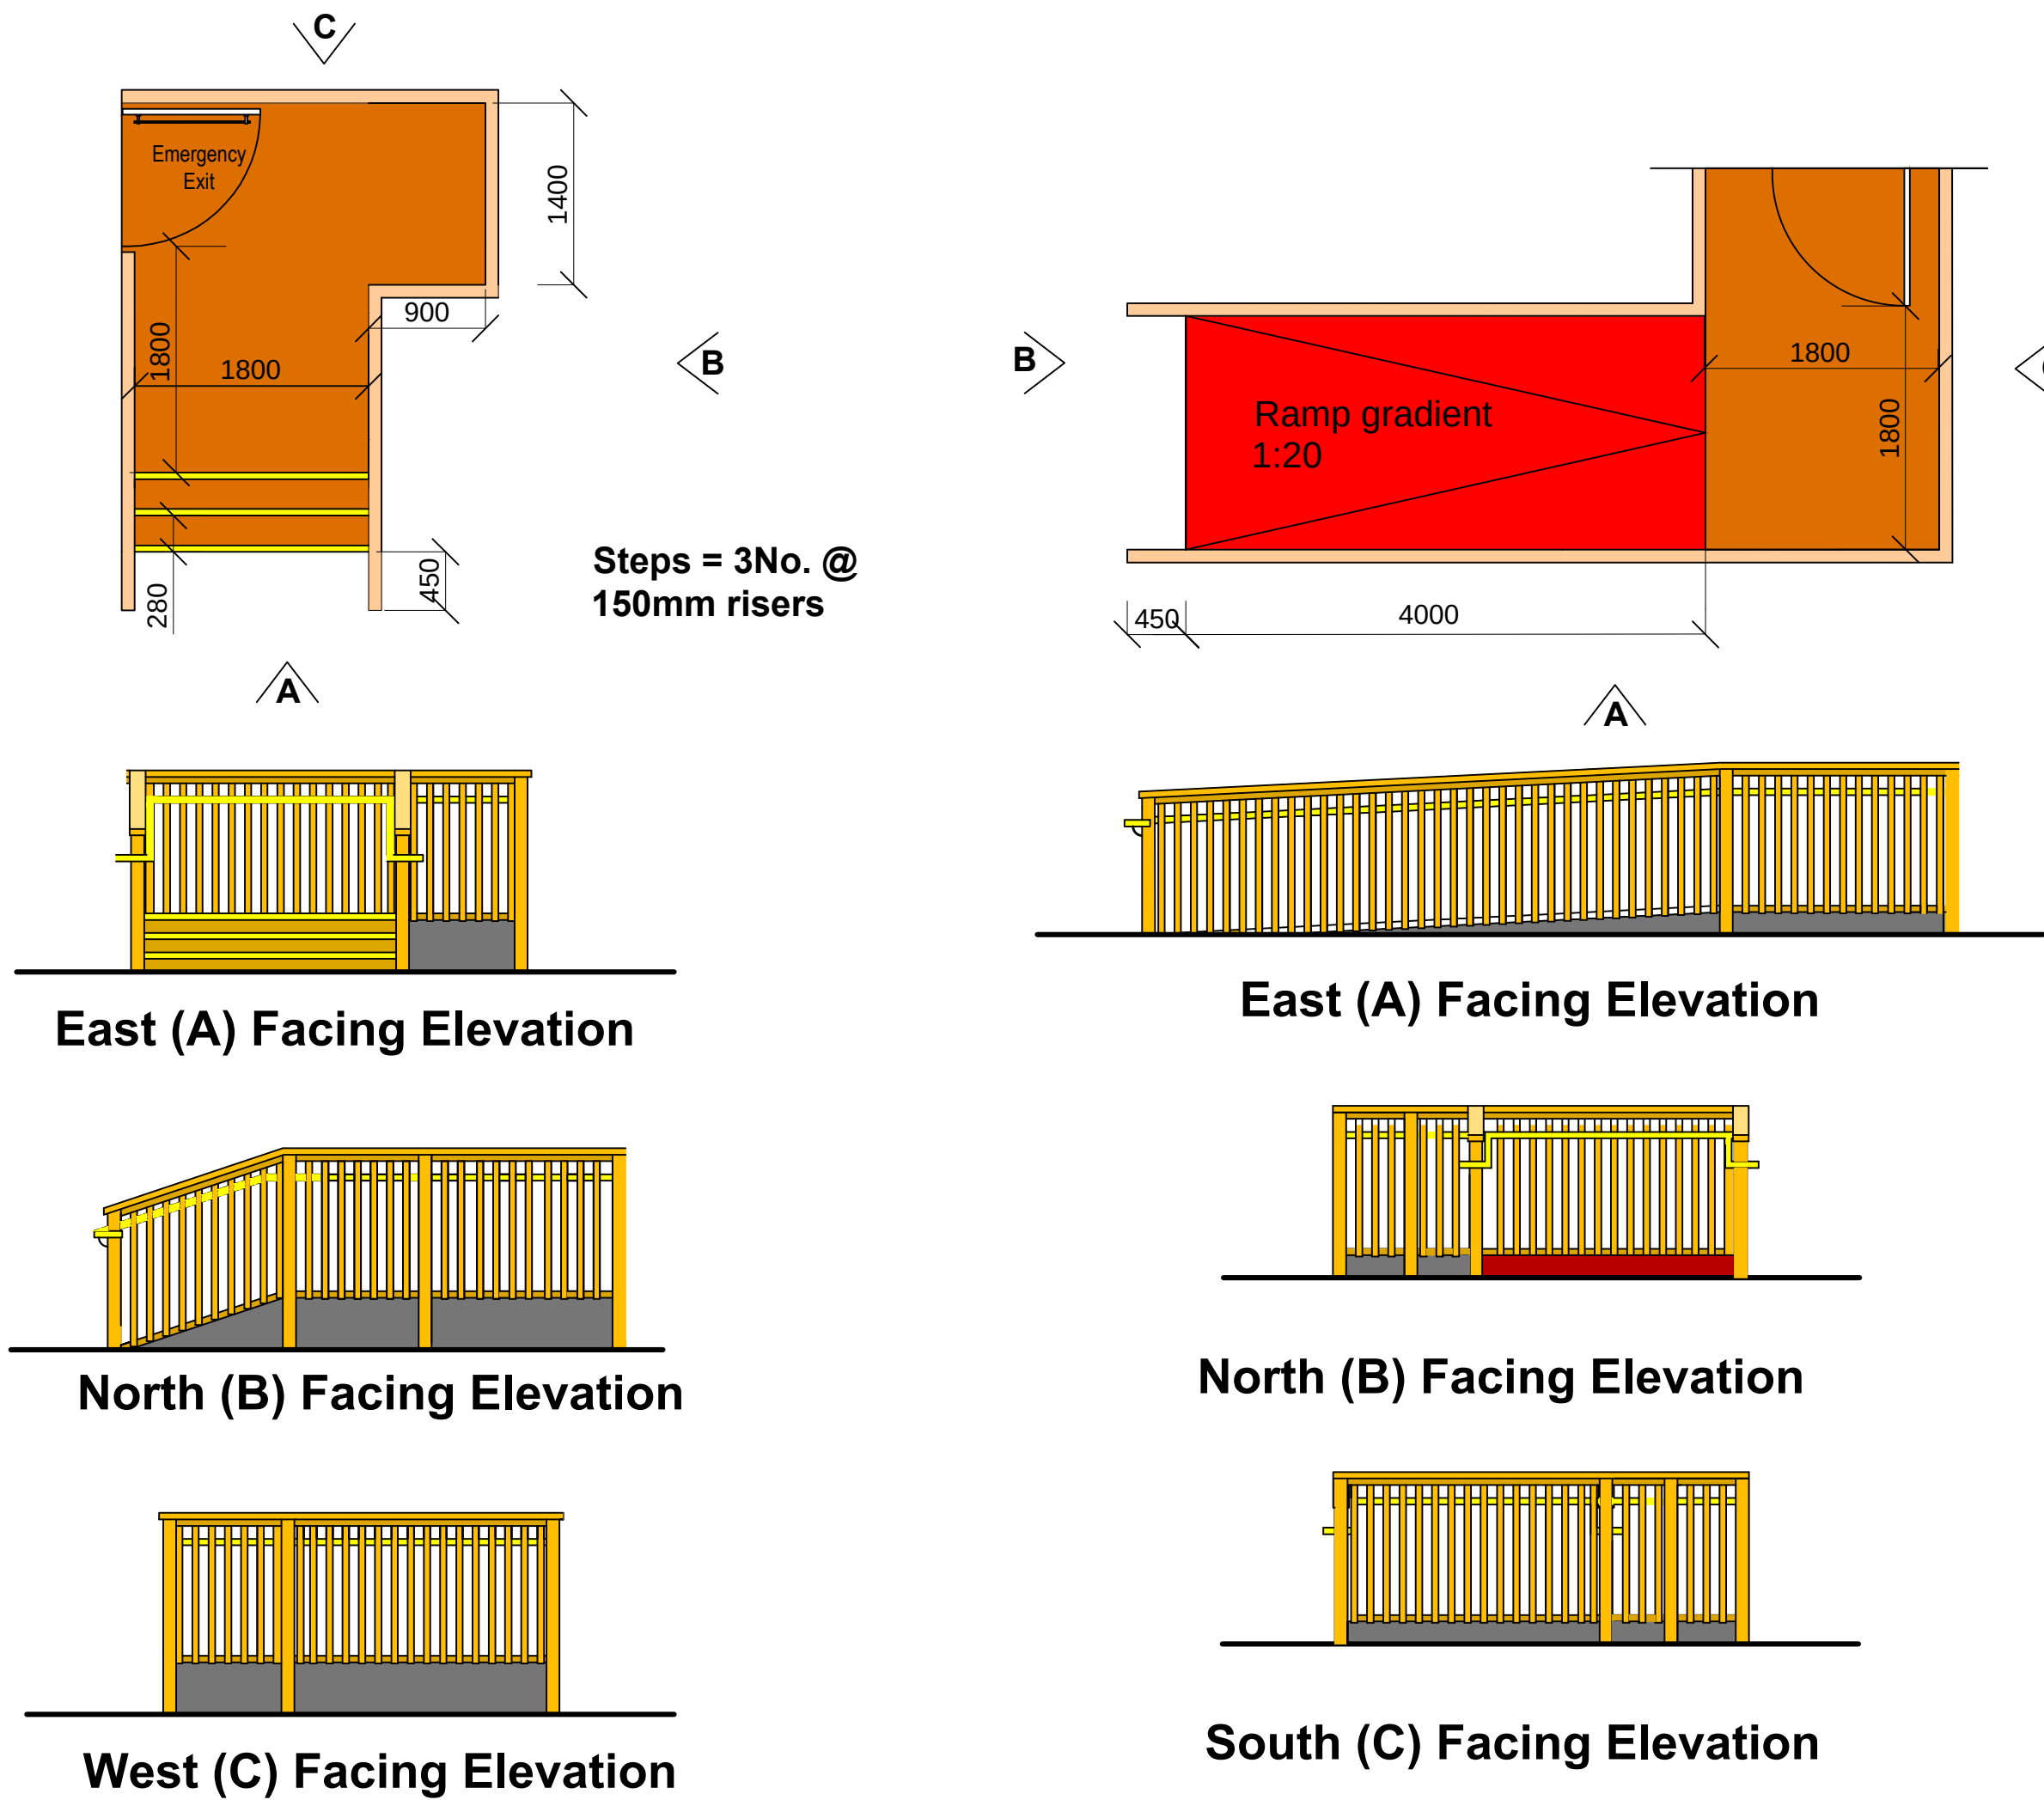


PROPOSED RAMP/ STEPS

New ramp and steps to comply fully with Manchester City Council's Design For Access 2.

General notes:

- Ramp/ steps heights based on unit height of 450mm from external ground level to door threshold.
- All timber used to be treated and sanded as necessary to ensure there are no splinters or rough edges.
- Marine plywood to be used for ramp/ step surfaces.
- Ramp/ step surfaces covered with anti-slip sheeting mechanically fixed to plywood. Waterproof adhesive applied generously including continuous bead around sheet perimeter to prevent water ingress below. (Red colour to ramp/ steps, Grey colour to landings to provide contrast).
- Exterior grade plywood used as side skirtings to ensure no access beneath ramp/ steps (Black painted finish).
- Square balusters to be securely set in baserail.
- Cast metal handrails brackets required to withstand vandalism.
- 45mm diameter handrail (Yellow painted finish), continuous and smooth.
- Handrail set at 900mm above nosing line, 1000m above landings.
- Preformed anti-slip stair nosings (yellow).
- Ramp/ steps secured to suitable base.

Typical Ramp and Step Design

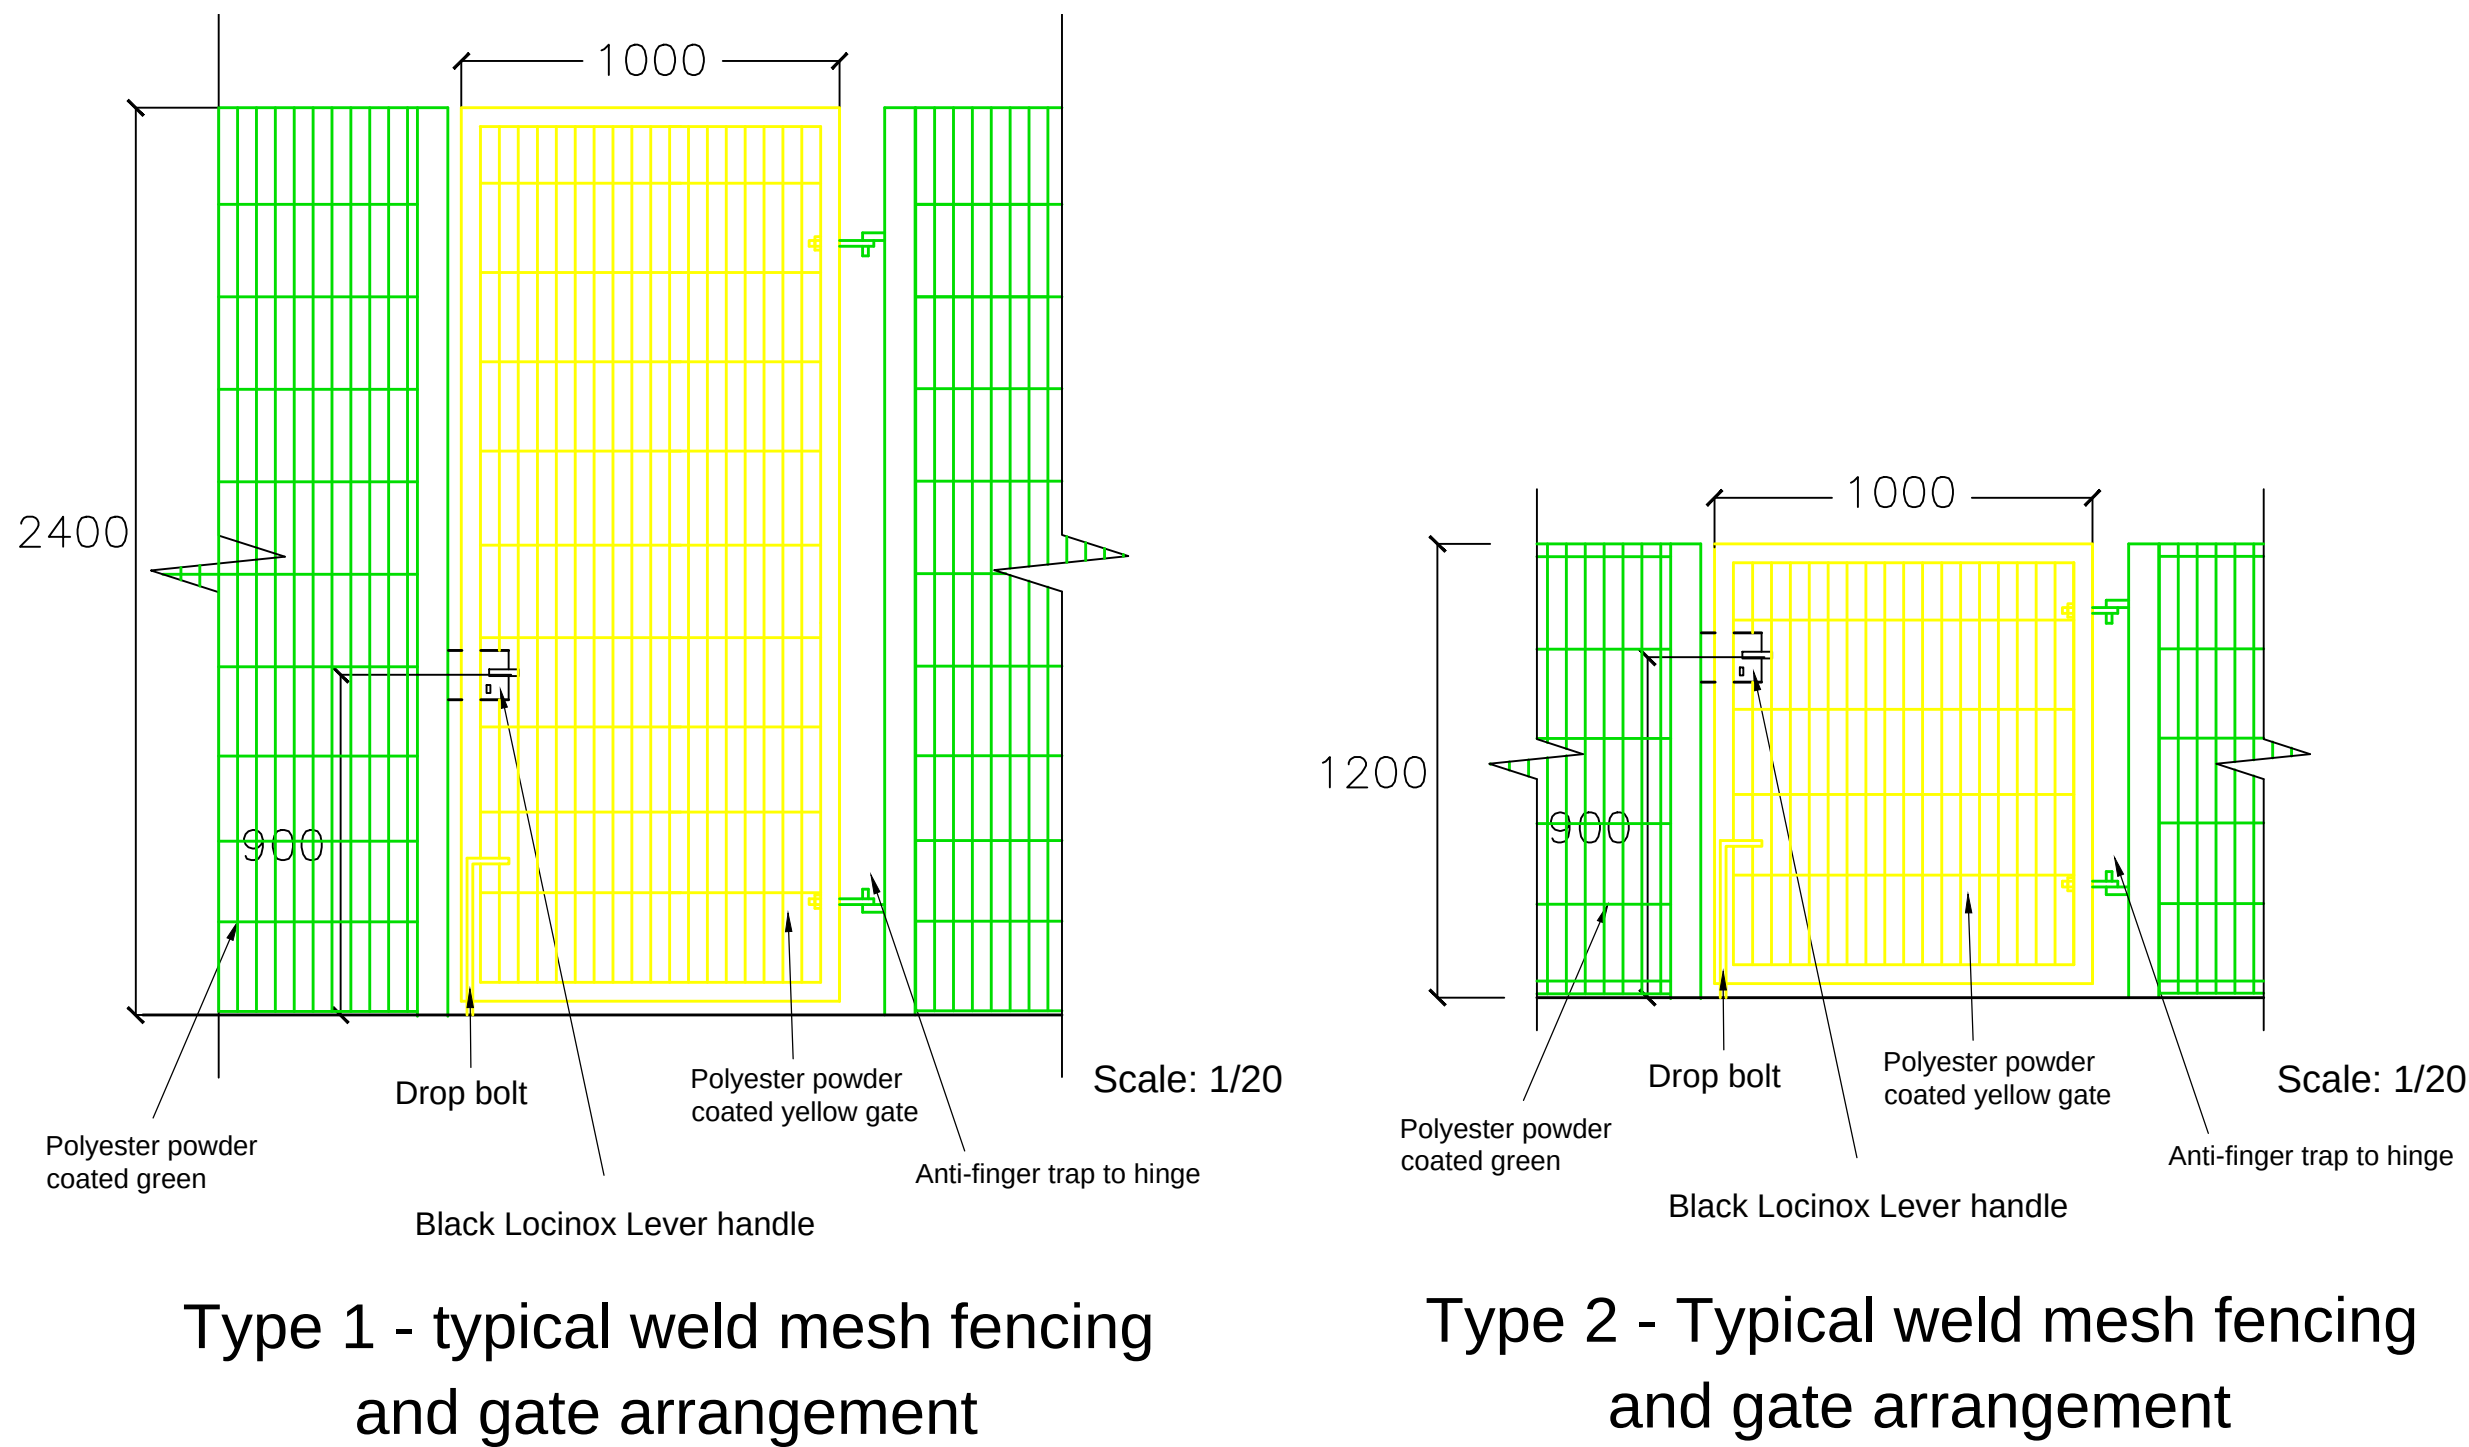

Capital Programmes Division

Manchester City Council
PO Box 532, Town Hall
Manchester
M60 2LA

DRAWING STATUS

PROPERTY TITLE
Ashgate Specialist Support Primary School
Crossacres Road, Wythenshawe
M22 5DR

UPRN
000077227101-ASH

DfE NO.
-

PROJECT TITLE
Temporary Classroom Provision

DRAWING TITLE
Fence / Gate & Ramp Elevations

JOB NO.
ED44590

DATE
07/06/19

REV
-

SCALE
As noted @ A1

AUTHOR
CS

CHECKED BY
CS

APPROVED BY

DRAWING NO.
P004