Copyright of this drawing is vested in Jon Matthews Architects and it must not be copied or reproduced without written consent. Figured dimensions only are to be taken from this drawing. Do not scale from this drawing.

All Contractors must visit the site and are responsible for taking and checking all dimensions relative to their work. Jon Matthews Architects are to be advised of any variation between drawings and site conditions.

Electronic data/ drawings issued as 'read only' and should not be interrogated for measurement. All dimensions and levels should be 'read only' from those values stated in text, on the drawings.

⚠ CONSTRUCTION - It is considered that the proposed works are within the scope of a competent contractor and as such no unusual hazards have been identified, refer to relevant Key/ Schedule/ Designers Risk Assessment

Key Plan:


GENERAL NOTES:

This drawing is to be read in conjunction with all Design Consultant's drawings, reports and specifications including:

- Structural Enginner
- MEP Engineer
- Fire Engineer
- Acoustician
- Landscape Architect
- Cleaning, Access & Maintenance Report

HEALTH & SAFETY

This drawing should be read in conjunction with the project HARMS Register where residual hazards, for all consultants, are collated into one project register.

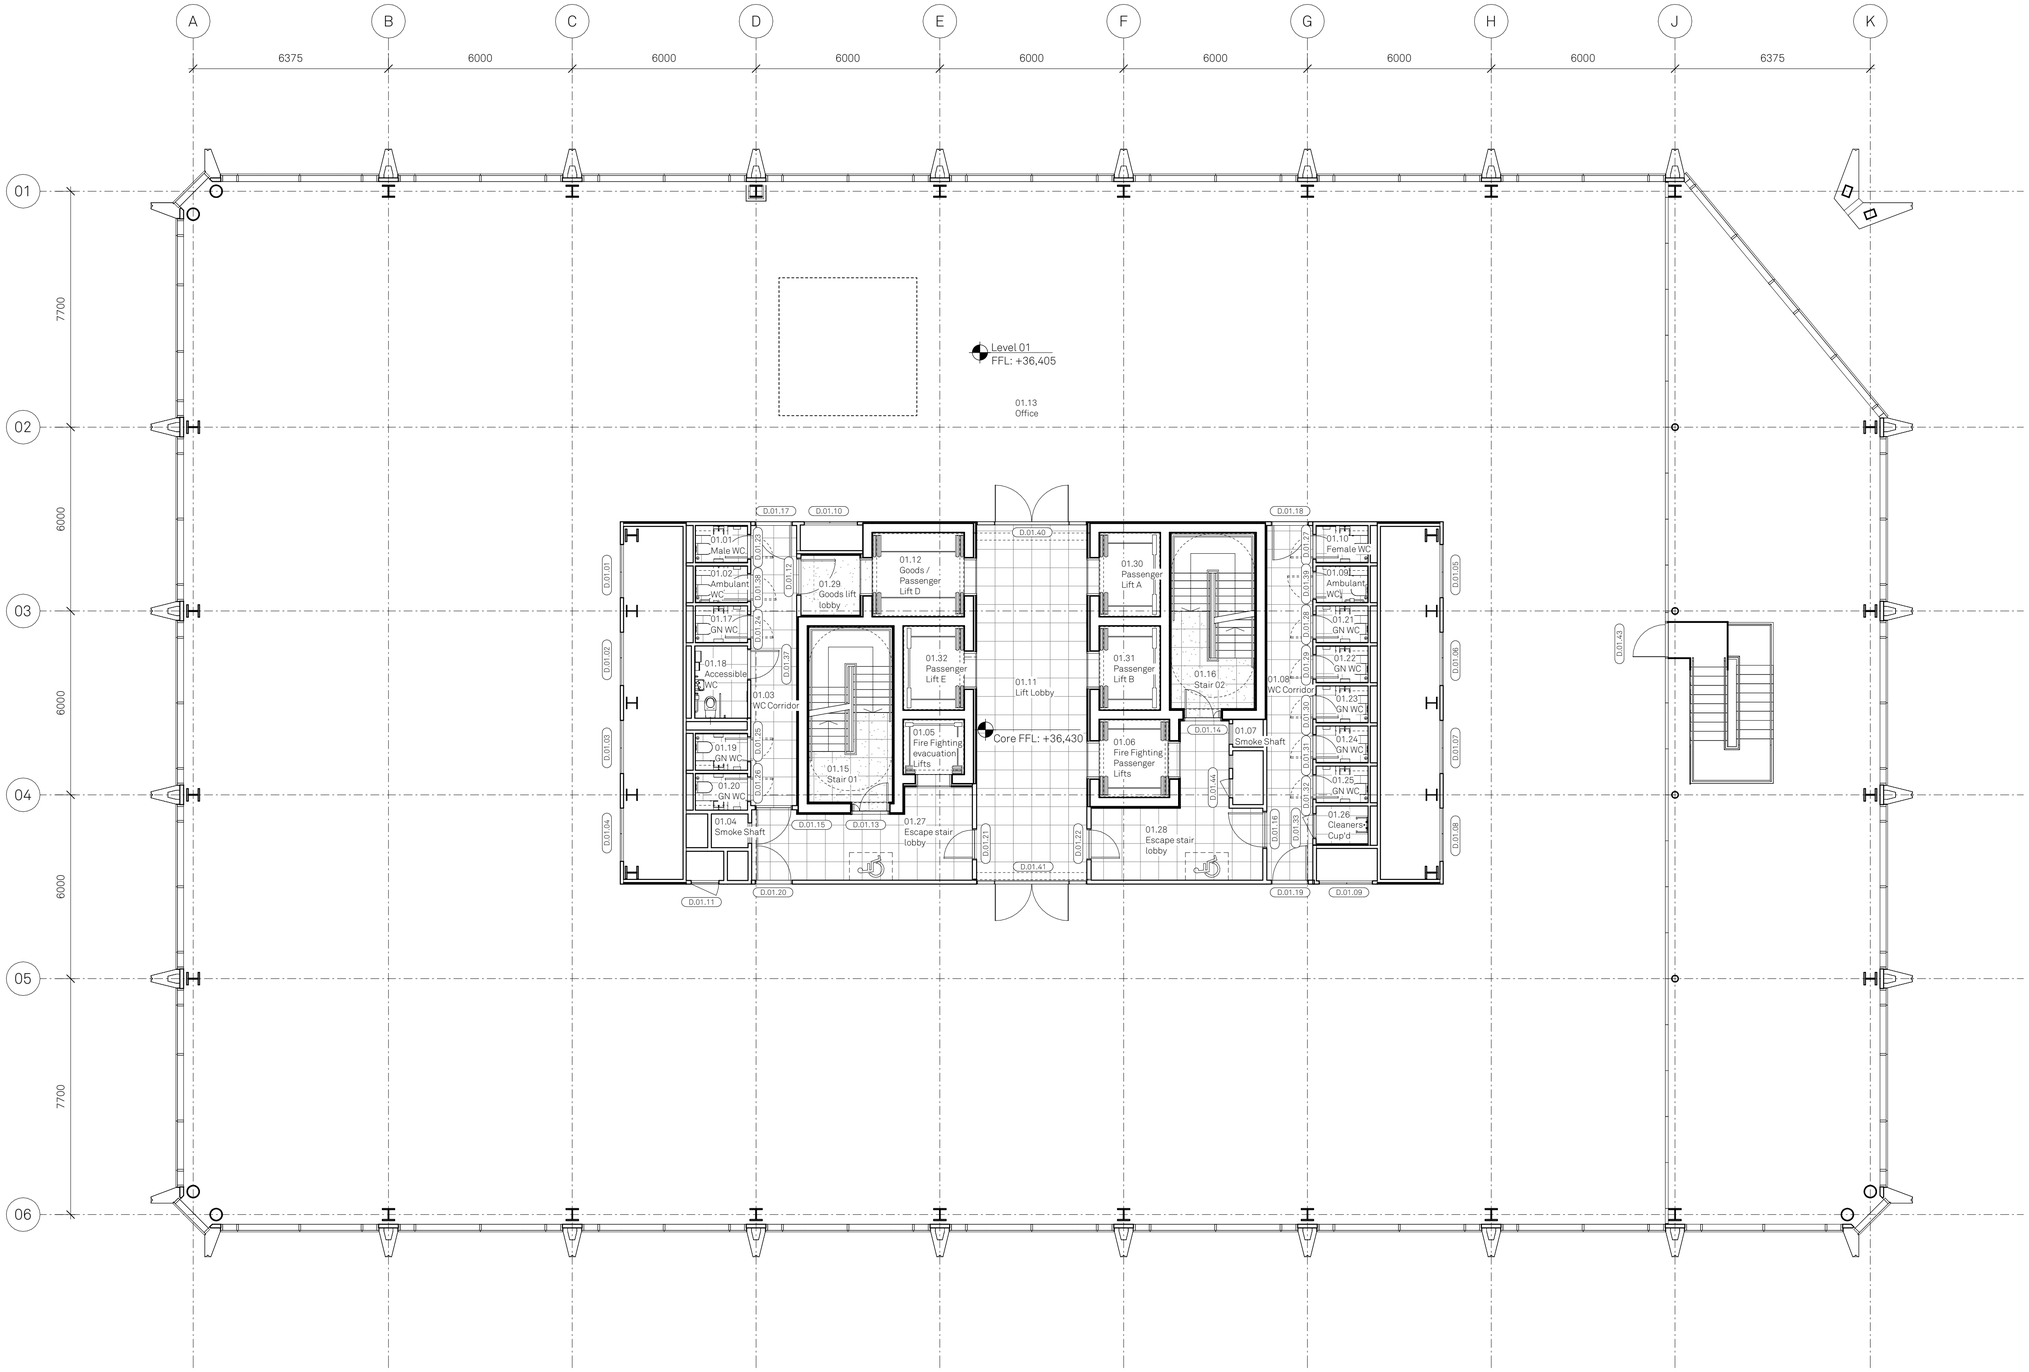

Rev:	Date:	Details:
P01	19/03/24	Issued for Planning
C02	18/03/24	Updated to TVR007, TVR011 and TVR013. Issued for Construction
C01	18/08/22	Issued for Construction - First Issue

Jon Matthews Architects
Union, 2-10 Albert Square, Manchester, M2 6LW

Project:
MN2A

Title:
01st Floor Level
GA Plan

Scale:	Origin Date:	Drawn:	Checked:
1 : 100 @ A1	24/01/22	HM	JB

Status:
S2

Drawing No: MN2A-JMA-MB-01-DR-A-022201

Rev: P01