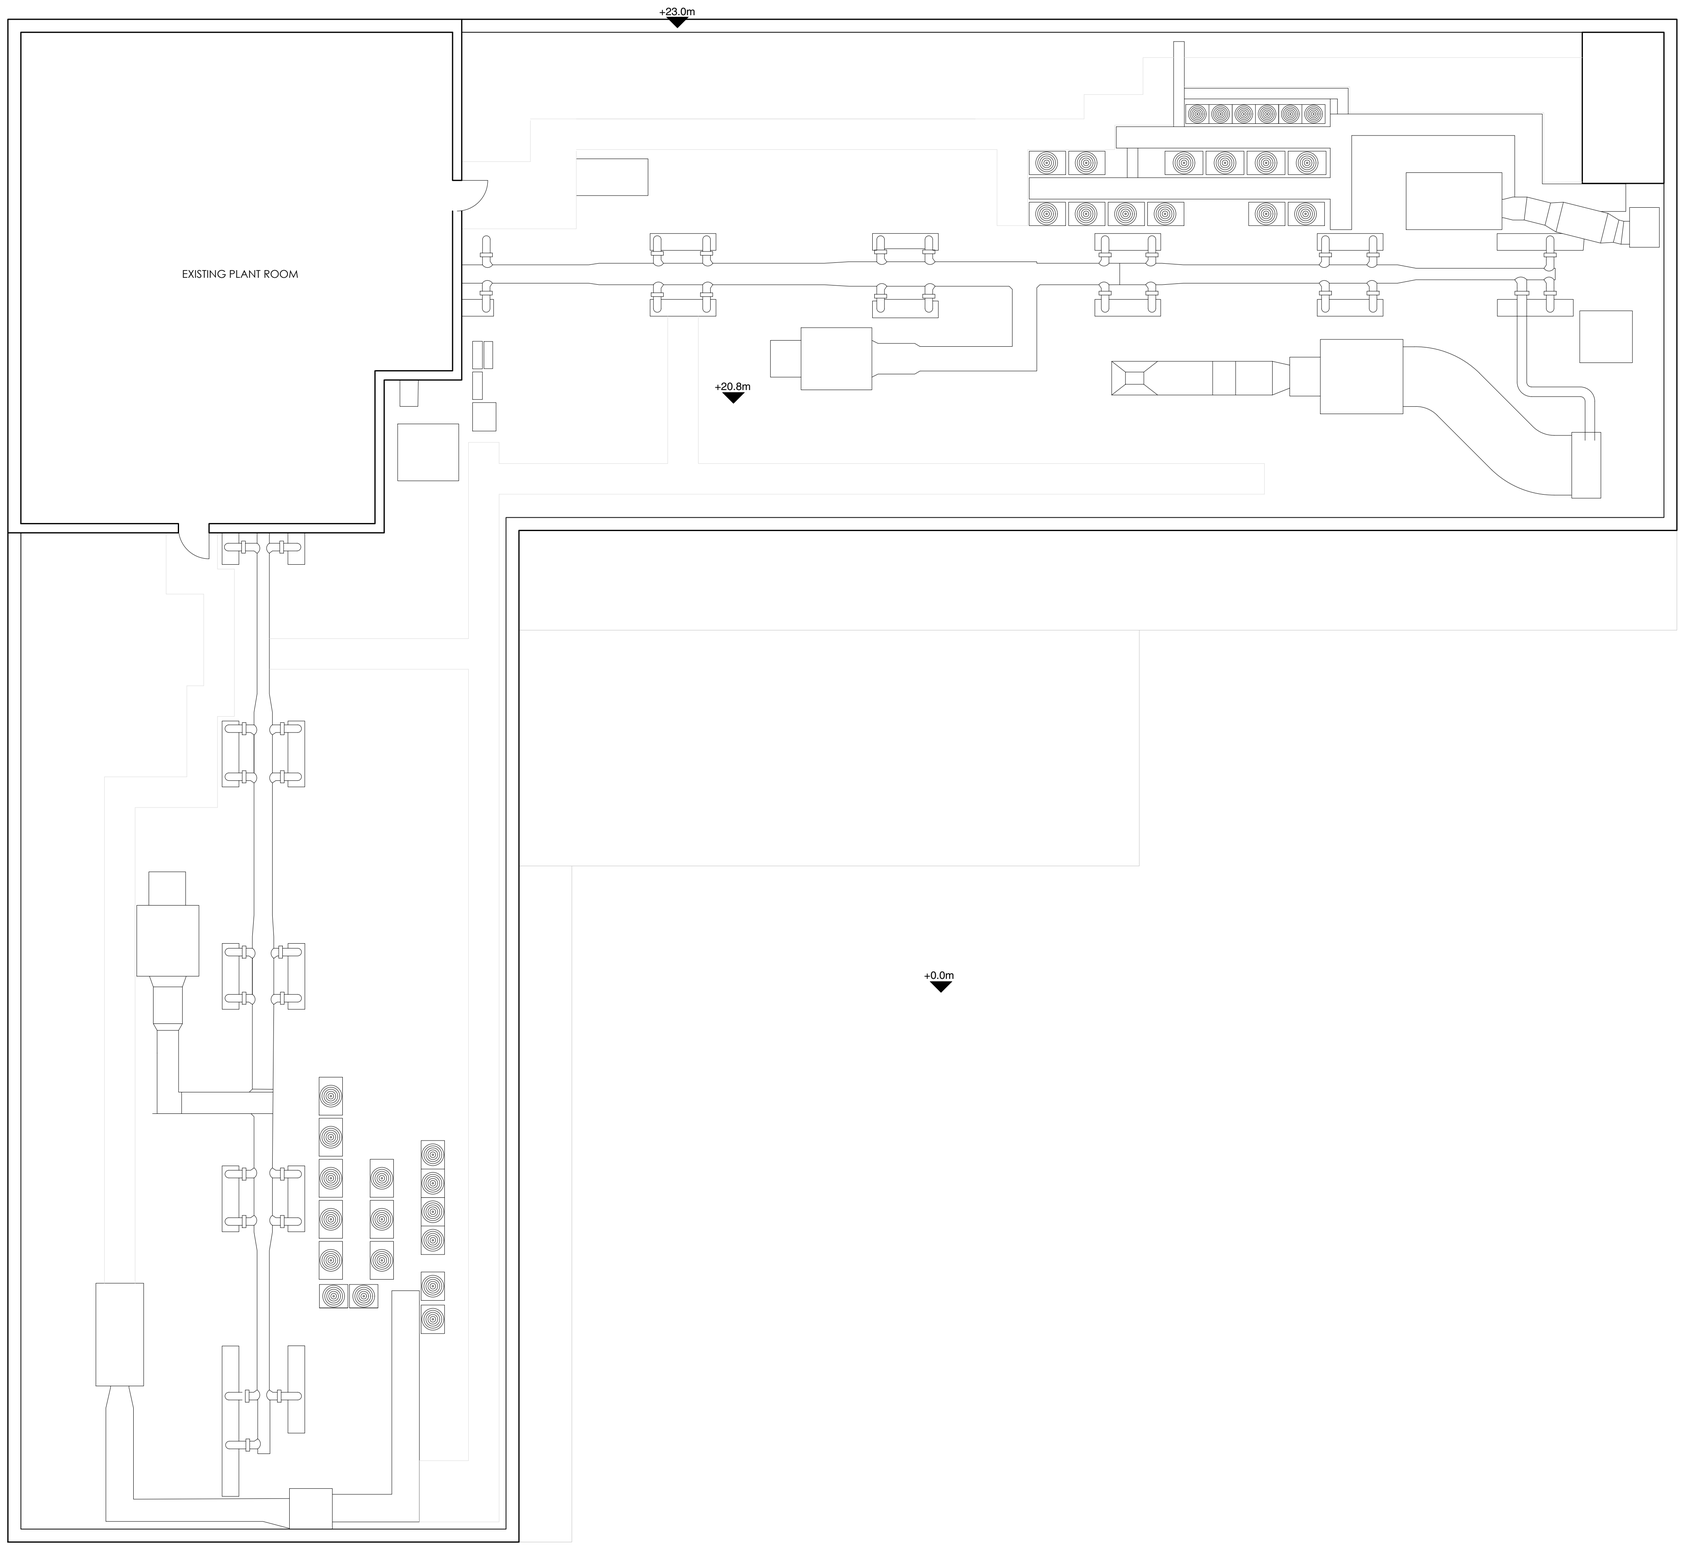


SCALE @ 1:100

0 1m 2m 3m 4m

NORTH

SAFETY, HEALTH & ENVIROMENTAL INFORMATION

IN ADDITION TO HAZARDS/RISKS NORMALLY ASSOCIATED WITH THE TYPES OF WORK INDICATED ON THIS DRAWING, NOTE THE FOLLOWING:

CONSTRUCTION:

TBC.

MAINTENANCE & CLEANING:

TBC.

DECOMMISSIONING/DEMOLITION:

TBC.

NOTE: IT IS ASSUMED THAT ALL WORKS WILL BE CARRIED OUT BY A CONTRACTOR THAT IS COMPETENT IN THE WORKS IDENTIFIED AND (WHERE APPROPRIATE) THE CONTRACTOR WORKS TO AN APPROVED METHOD STATEMENT.

Rev	Date	Description	Drawn by	Checked by
P03	29.11.24	For Planning	JR	JC
P02	22.11.24	For Information	JR	JC
P01	02.10.24	For Information	JR	JC

Revision Schedule

Client:

park inn by Radisson

RHG RADISSON HOTEL GROUP

Project:

Park Inn MCR air con upgrade and heat pumps placement

Drawing Title:

Existing Plan

Status:	*RIBA Project Stage:*
A1	STAGE 4

Drawn By:	*Date:*
JR	01.10.2024
Checked By:	*Scale @ A1:*
JC	1:100
Approved By:	*Revision:*
PSS	P03

Drawing No.:

P0684-PSK-XX-RF-D-A-021001

[PS]K Design Ltd

[PS]K Design Limited
Unit 4, Cadman House,
2-16 Wharf Road, Sale, Cheshire
M33 2AF
EMAIL: info@pskdesign.co.uk
http://www.pskdesign.co.uk

General Notes:

- *[PS]K Design Ltd shall have no responsibility for any use made of this document other than for that which it was prepared and issued.*
- *All dimensions should be site checked on site.*
- *Do not scale from this drawing.*
- *Any drawing errors or divergencies should be brought to the attention of [PS]K Design Ltd at the address shown.*