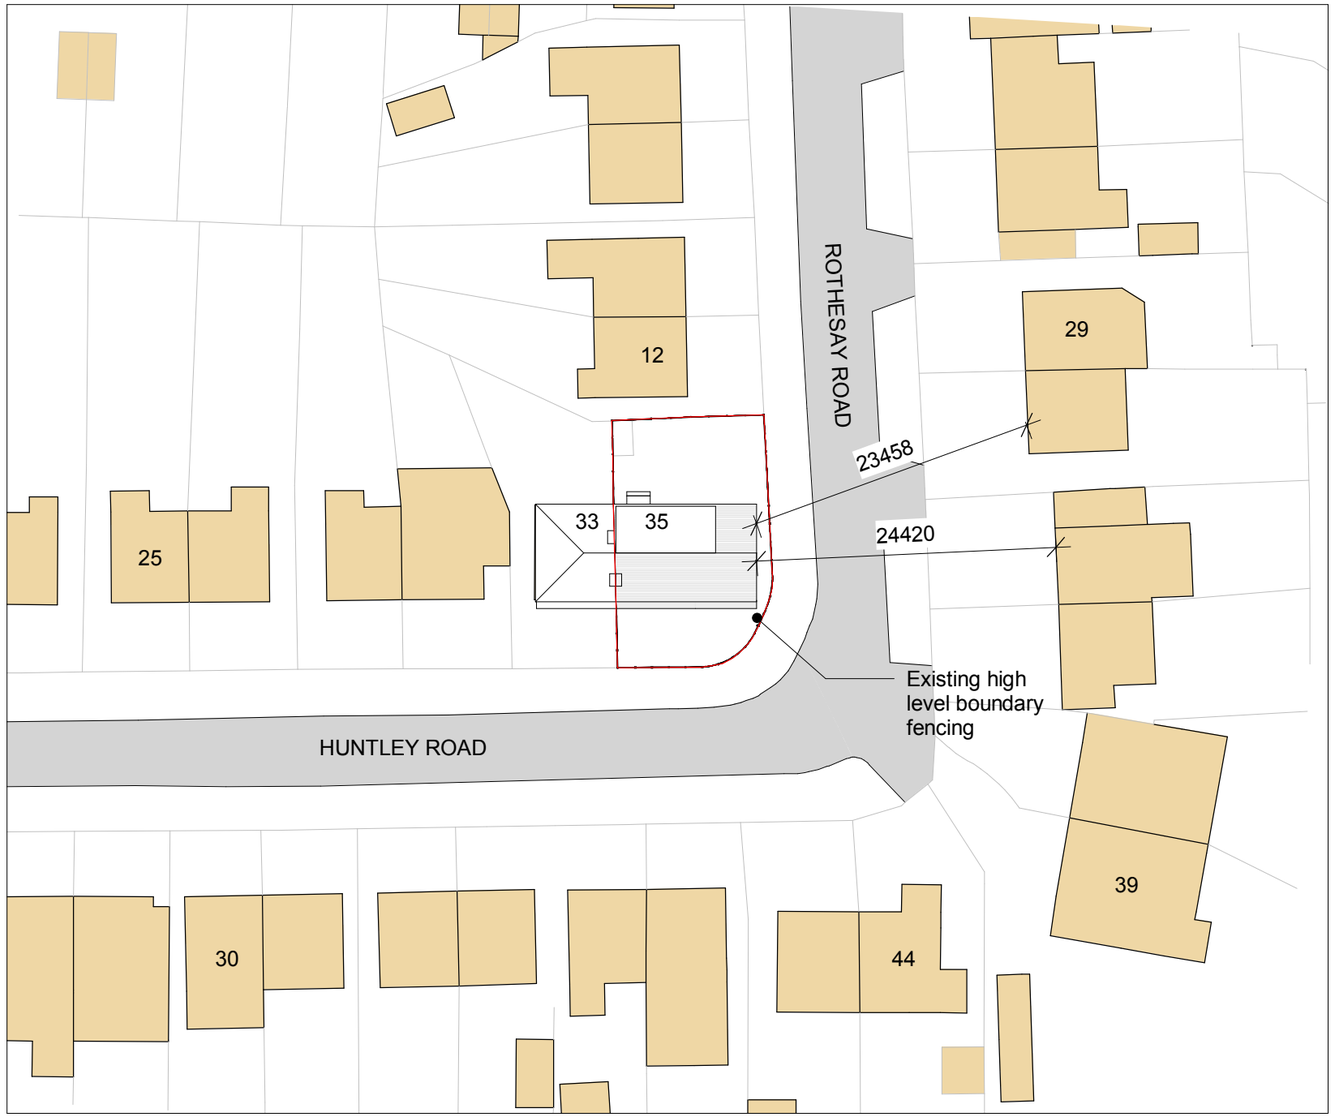



1. Site - Block Plan

1 : 500

5 0 5 10 15 20 25

SCALE 1: 500 m

N

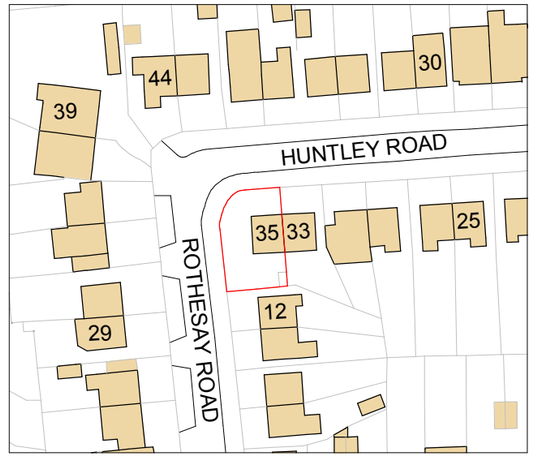

2. Site - Location Plan

10 0 10 20 30 40 50

SCALE 1: 1250 m

N

Legend - Boundaries

Site Boundary

Notes - Boundaries

A Application site boundary determined using OS Data.

REV	DESCRIPTION	BY	DATE

RADNOR ARCHITECTURE PLANNING & DESIGN

office@radnorarchitecture.co.uk

PROJECT

35 Huntley Road

PROJECT NO.	RA24034.
CLIENT	M Singh
DATE	17 NOV 2024
DRAWN BY	ER
SHEET NO. 001.	REV.
SCALE @ A3	As indicated

NOTES

© COPYRIGHT : ALL RIGHTS RESERVED. NO PART OF THIS PUBLICATION MAY BE REPRODUCED, IN ANY FORM OR BY ANY MEANS WITHOUT PRIOR WRITTEN PERMISSION FROM THE DESIGNER. ALL DIMENSIONS AND SETTING OUT ARE TO BE CHECKED AND CONFIRMED ON SITE BEFORE COMMENCEMENT OF WORK. ANY VARIATION IS TO BE REPORTED TO THE DESIGNER PRIOR TO THE COMMENCEMENT OF ANY WORK. ALL WORK AND MATERIALS TO BE IN ACCORDANCE WITH CURRENT STATUTORY LEGISLATION, RELEVANT CODES OF PRACTICE AND BRITISH STANDARDS. ALL DIMENSIONS ON THIS DRAWING ARE IN MILLIMETRES UNLESS STATED OTHERWISE.