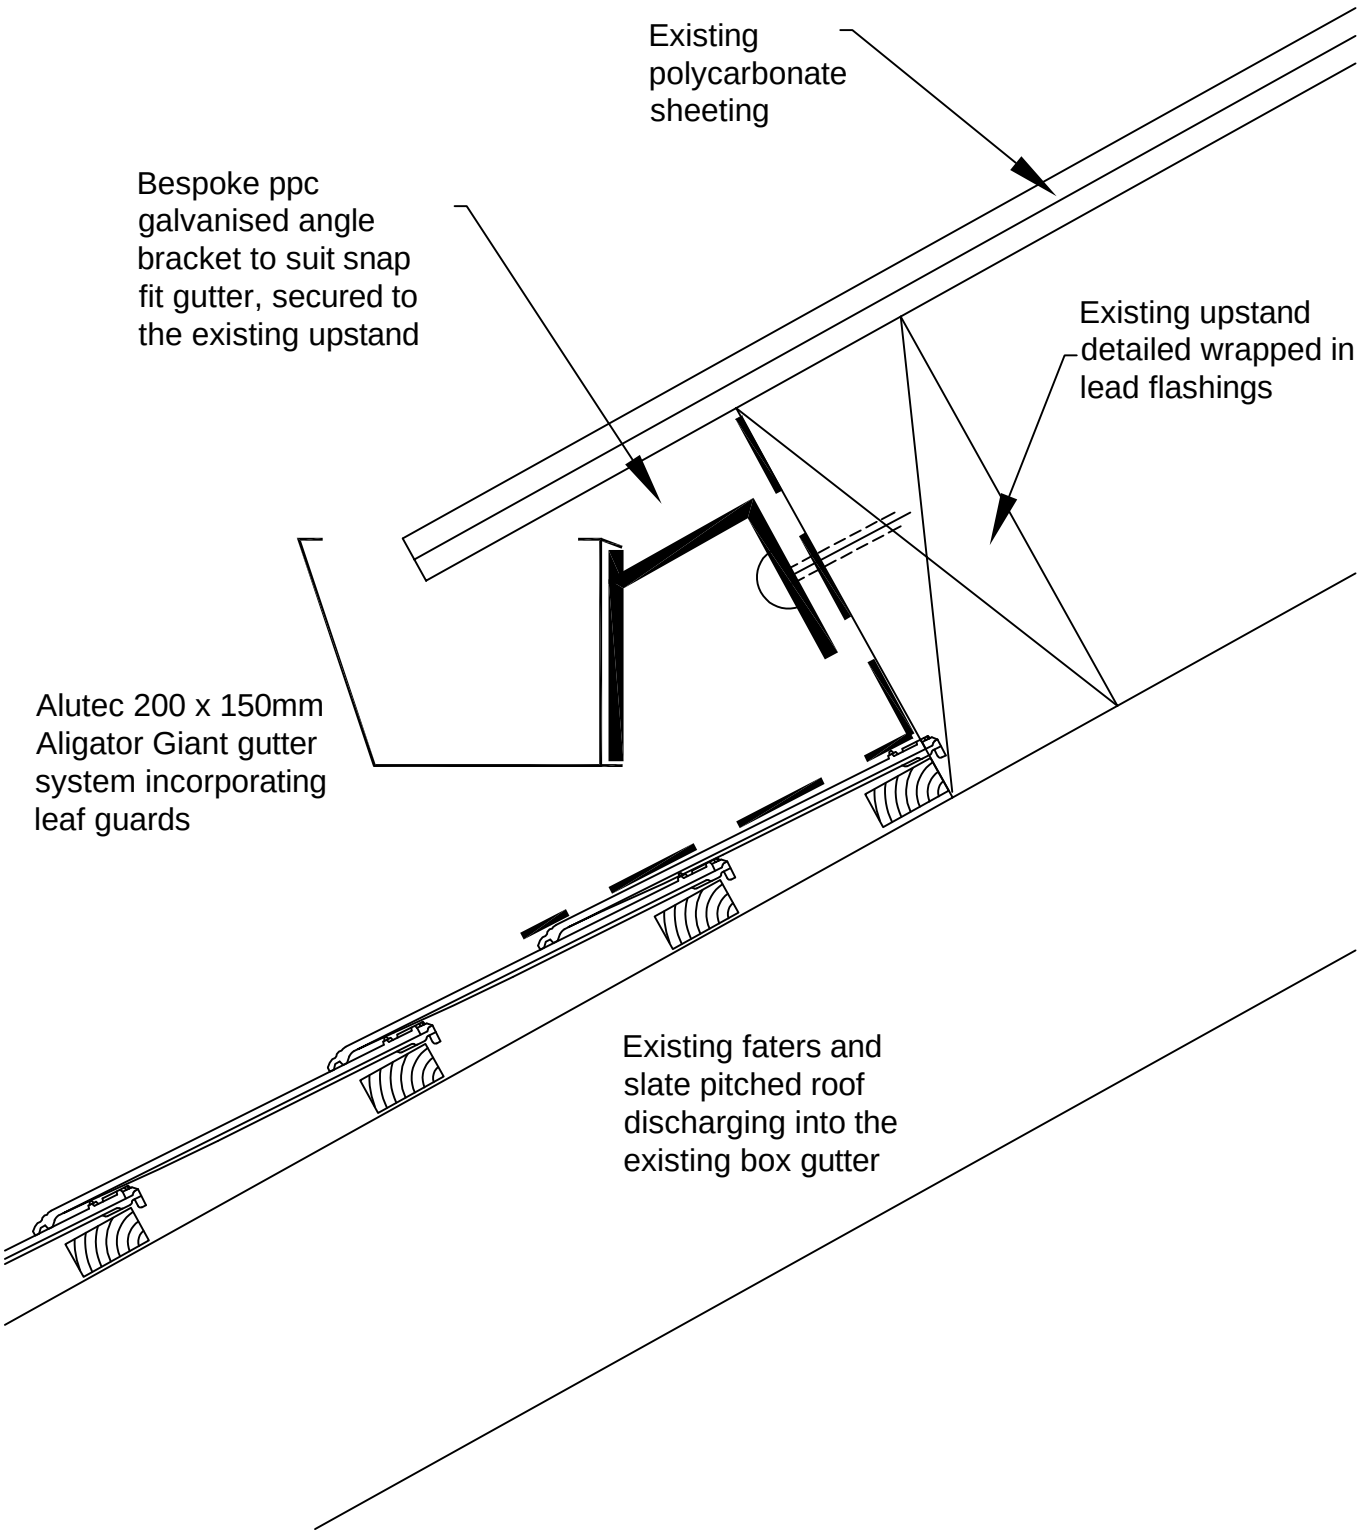


4 GUTTER DETAIL
Scale: 1:100

MANCHESTER 1824
The University of Manchester
Directorate of Estates and Facilities
Beyer Building
The University of Manchester
Oxford Road
Manchester
M13 9PL

Rev	Description	Rev	By	Chk'd	Auth

Drawing Status: STAGE 2

Project: ART GALLERY GUTTER REPAIRS

Building Name: WHITWORTH ART GALLLERY | Building No.: 000XX

Site Name: OXFORD ROAD

Drawing Title: INDICATIVE GUTTER DETAIL

PM	Drawn	Checked	Authorised
UOM	SDA	-	-

Scale @ A4	Date	Date	Date
1:5	15/11/23	-	-

Drawing No.: MGA_031AA_SDA_04 | Revision: X

Original Drawing Paper Size 297mm x 210mm

Plot Stamp: I:\2621 UoM Whitworth Art Gallery - Gutter Works\Drawings\2621_WAG_DWGS_OCT 2023.dwg