



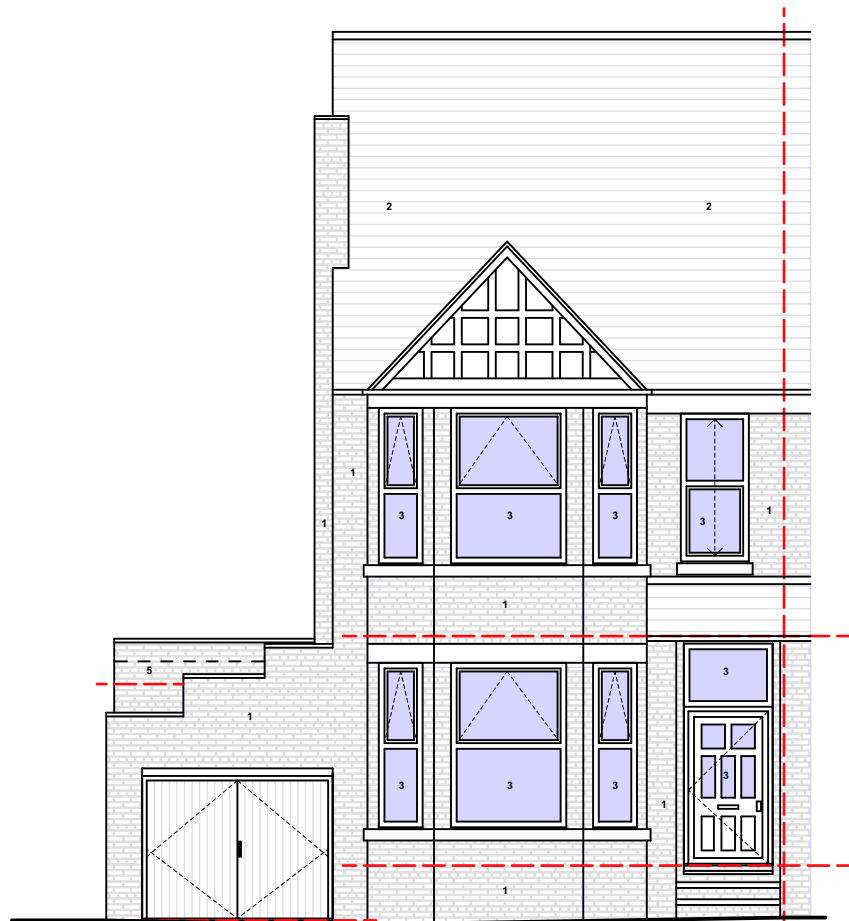

PROPOSED GA FRONT
ELEVATION

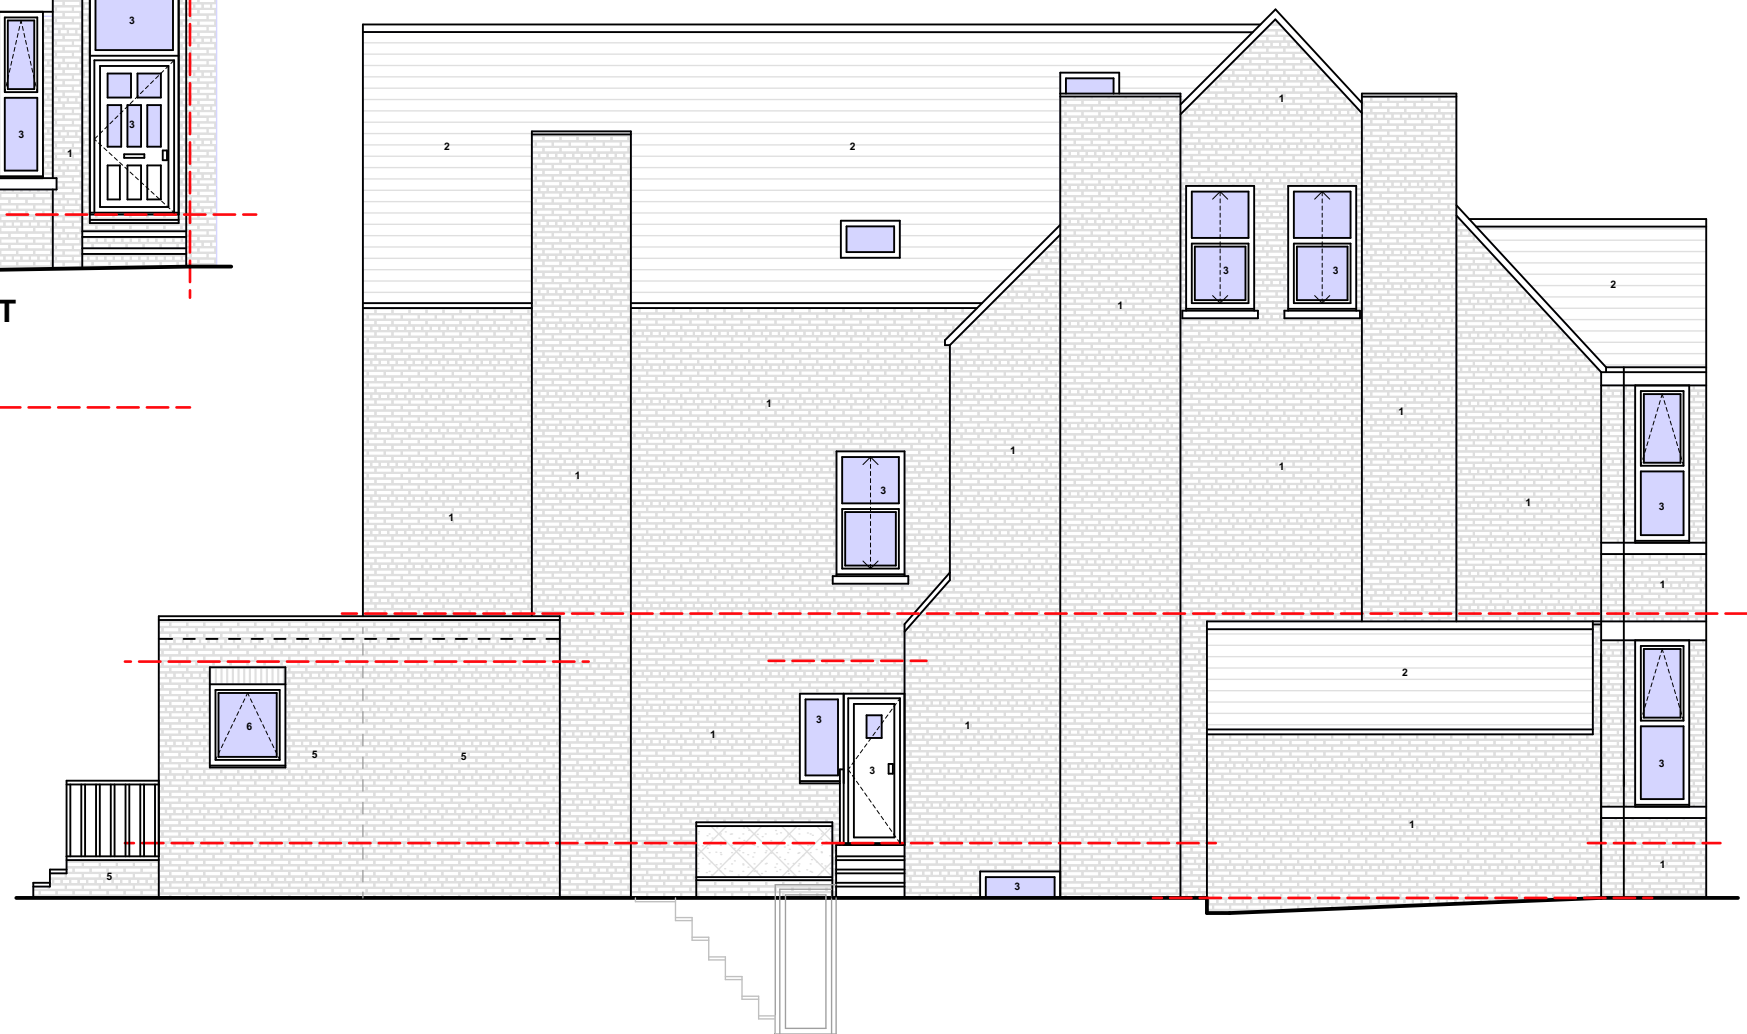

PROPOSED GA SIDE
ELEVATION 1

notes

This drawing is subject to a detailed building and site survey, therefore no guarantee of its accuracy can be given. This drawing has been draughted in accordance with the clients design requirements. All areas are approximate and are subject to a detailed building and site survey and further design development. All dimensions should be checked prior to commencement of construction on site. Measurements should not be taken off the drawing.

All dimensions shown are in millimetres (mm).

Text Key

1. Existing facing brickwork
2. Existing slate grey roof tiles
3. Existing uPVC door/window
4. Existing raised decking
5. Proposed facing brickwork
6. Proposed uPVC door/window

SCALE BAR 1:100

PL0 Planning Issue

24.09.24



NADA Architects Ltd
169 Kingsway
Burnage
Manchester
M19 2ND
Mob: 07974 735527
E: ahmed@nadaarchitects.com
W: www.nadaarchitects.com

D - design PL - planning PT - pre-tender
T - tender P - preliminary
C - construction R - record

HARRIET CHRISTIE

HOUSE EXTENSION
55 ATWOOD ROAD,
MANCHESTER, M20 6TB

PROPOSED GA ELEVATIONS

scale	date	drawn	checked
1:100 @ A3	24.09.24	MI	AC

job no	(category) dwg no	revision
--------	-------------------	----------

24-1287 (02)001 PL0

Drawing measurements shall not be obtained by scaling. Verify all dims prior to construction. Immediately report any discrepancies on this drawing to Architect. This drawing shall be read in conjunction with associated specifications and related consultant's documents.

PLANNING