COPYRIGHT


THIS DRAWING IS PROTECTED UNDER COPYRIGHT. COPYRIGHT REMAINS THE PROPERTY OF BRAWN DESIGN LTD UNLESS OTHERWISE ASSIGNED.

STRUCTURAL WORKS


ANY STRUCTURAL INFORMATION ON THIS DRAWING IS INDICATIVE ONLY. NO STRUCTURAL DETAILS TO BE TAKEN FROM THIS DRAWING, ALL STRUCTURAL DETAILS TO BE REFERRED TO A STRUCTURAL ENGINEER.

ALL DIMENSIONS


FIGURED DIMENSIONS ONLY TO BE TAKEN FROM THIS DRAWING. DO NOT SCALE. ALL DIMENSIONS TO BE VERIFIED ON SITE PRIOR TO THE COMMENCEMENT OF WORK. ALL CONTRACTORS MUST VISIT THE SITE AND BE RESPONSIBLE FOR CHECKING ALL SETTING OUT DIMENSIONS. NOTIFY BRAWN DESIGN LTD OF ANY DISCREPANCIES PRIOR TO ANY MANUFACTURE OR CONSTRUCTION WORKS.

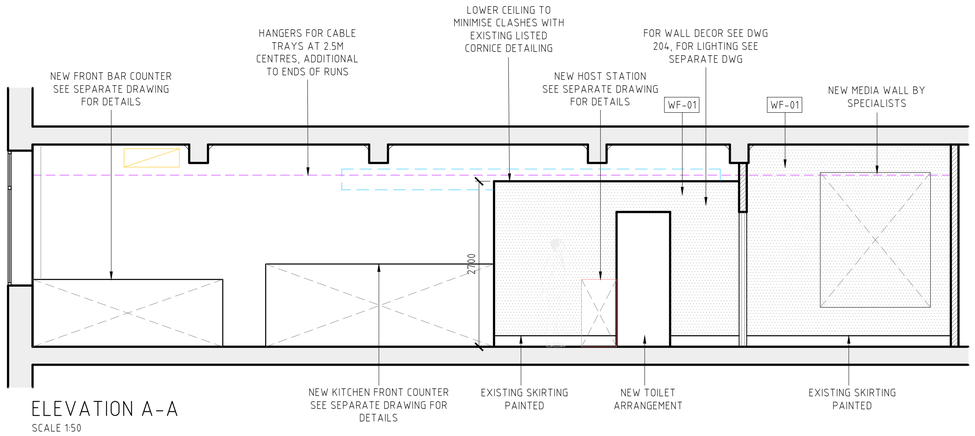


ELEVATION A-A
SCALE 1:50

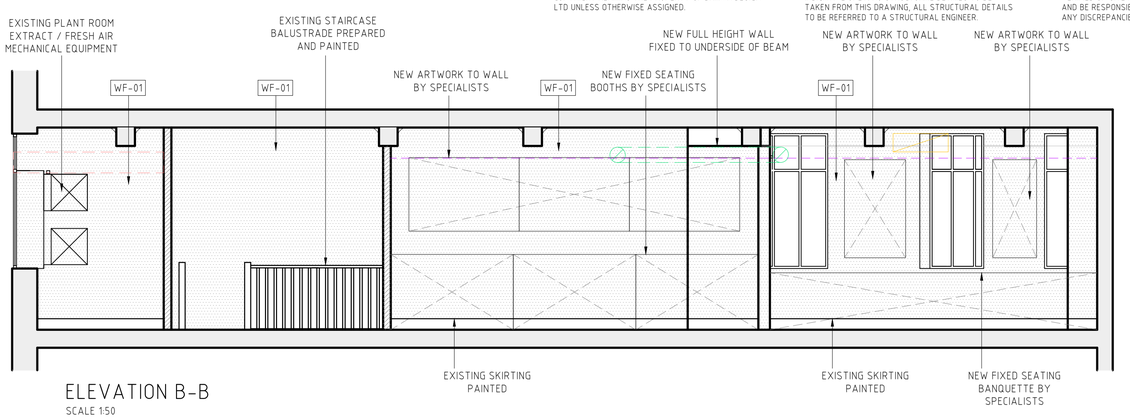


ELEVATION B-B
SCALE 1:50

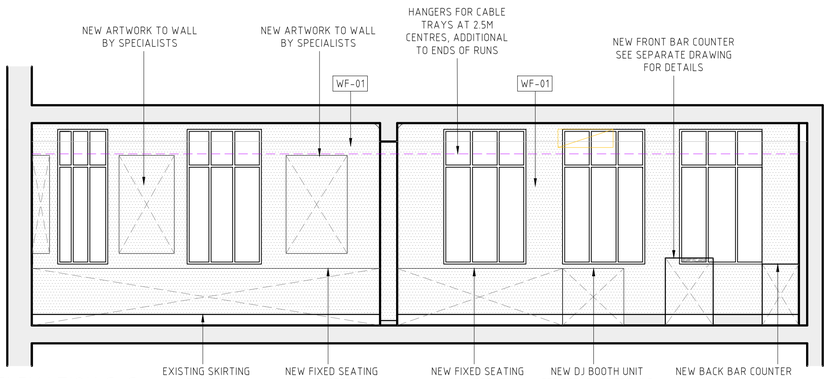


ELEVATION C-C
SCALE 1:50

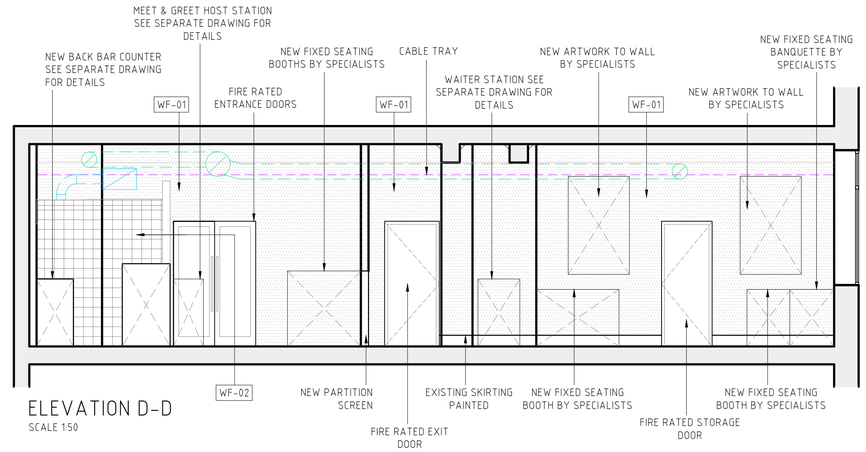


ELEVATION D-D
SCALE 1:50

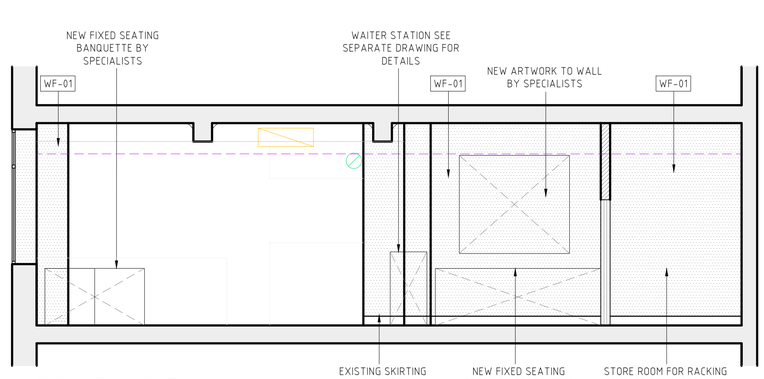


ELEVATION E-E
SCALE 1:50

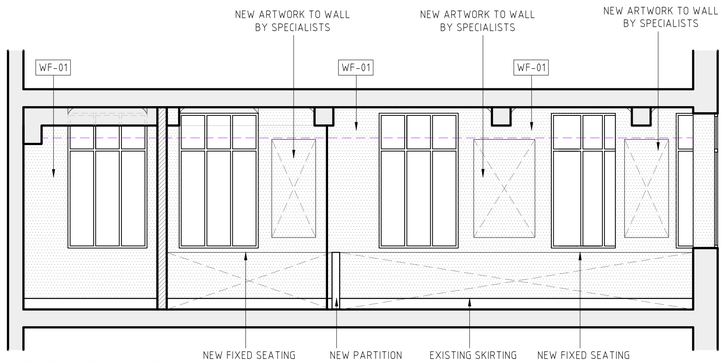

ELEVATION F-F
SCALE 1:50

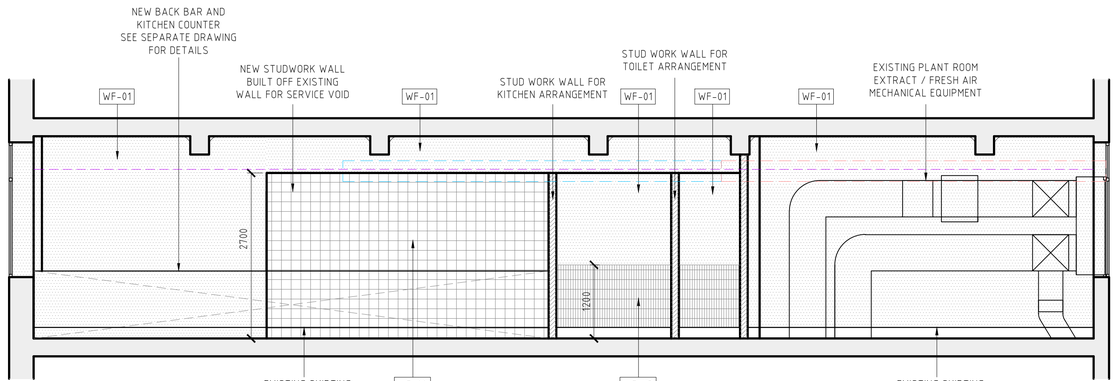

ELEVATION G-G
SCALE 1:50

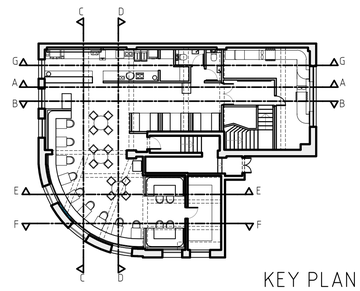

KEY PLAN
SCALE 1:200

- CABLE TRAY
- EXTRACT DUCTWORK
- FIRERATED EXTRACT DUCTWORK
- AIR CON UNIT
- FRESH AIR DUCT

	WF-01	MAKE GOOD AND REPAIR ANY DENTS OR DAMAGE, PREPARE EXISTING PLASTERED WALL AREA READY FOR DECORATION
	WF-02	NEW KITCHEN TILE TO 2400MM FFL
	WF-03	NEW TOILET TILE TO 1200MM FFL

- ALL ARTWORK / DECOR PANELS TO BE SCREW FIXED TO WALLS
- HIGH SKIRTING TO BE RETAINED, REPAIRED / REPLACED WHERE NECESSARY AND REFINISHED IN DULUX, SATIN WOOD, DIAMOND EGGSHELL
- ALL WALLS TO BE PAINTED IN DULUX, DIAMOND MATT

BRAWN DESIGN LIMITED.

BIZ HUB, ROOM G01, MELTON COURT, GIBSON LN, NORTH FERRIBY. HU14 3HH

EMAIL: RICHARD@BRAWNDESIGN.CO.UK
MOBILE: 07985 344636

CLIENT	PROJECT	DRAWING TITLE	JOB NUMBER	DRAWING NUMBER	REVISION	SCALE	DRAWN BY	APPROVED BY
SHAKIL MUSSA CHAOS	MANCHESTER OXFORD ROAD	PROPOSED INTERNAL ELEVATIONS	2334	202	T3	1:50	BN	DIRECTOR

REV	DATE	NOTES	BY
T1	20-09-24	FINISHES ADDED TO ELEVATIONS	RCN
T2	04-11-24	WALLS AMENDED TO SIT BELOW CEILING LINE	RCN
T3	19-11-24	DUCTING ADDED TO ELEVATIONS	BN

SCALE BAR

1:50 0 1 2 3 4 5M

1:100 0 1 2 3 4 5 6 7 8 9 10M