


## Appendix A Drawings

- Curtins, Conceptual Site Model, 077873-CUR-00-XX-DR-GE-014-V01\_Diagrammatic\_CSM, 27/04/21

# Former Plant Hill Police Station

Proposed new Residential Buildings

Not to scale

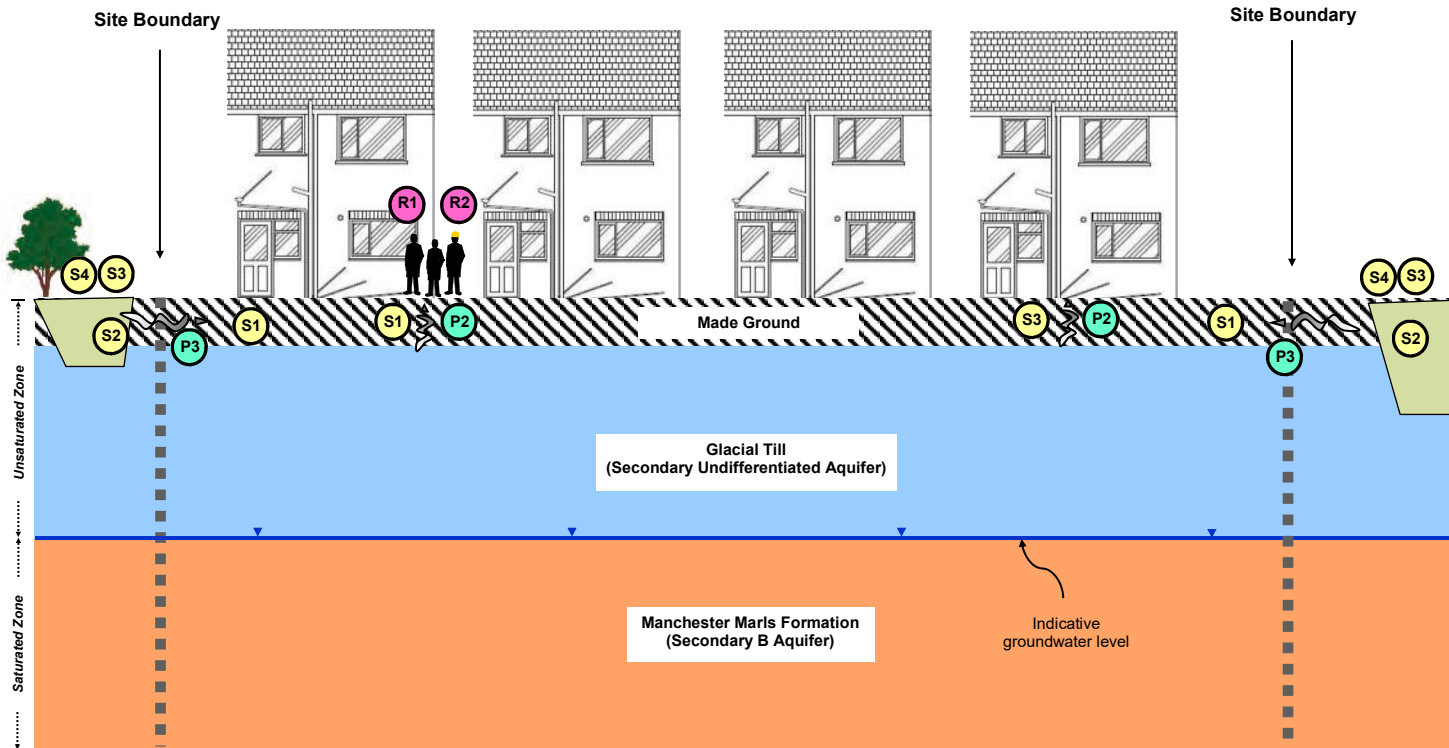

## Sources

- S1 Made Ground soils (on-site)
- S2 Made Ground soils (off-site)
- S3 Ground gas generating sources
- S4 Historic Landfill

## Pathways

- P1 Direct contact, ingestion and or inhalation
- P2 Vertical migration
- P3 Horizontal migration

## Receptors

- R1 End users (Commercial)
- R2 Construction Workers



Merchant Exchange,  
17-19 Whitworth Street West,  
Manchester, M1 5WG

### Project

Former Plant Hill Police Station

### Drawing Title

Diagrammatic Conceptual Model

### Job Reference

B077873

### Date

27/04/2021

### Author

SH

### Checked

RA

### Client

Irwell Valley Housing Association

### Drawing Number

077873-CUR-00-XX-DR-GE-014-V01