

Notes

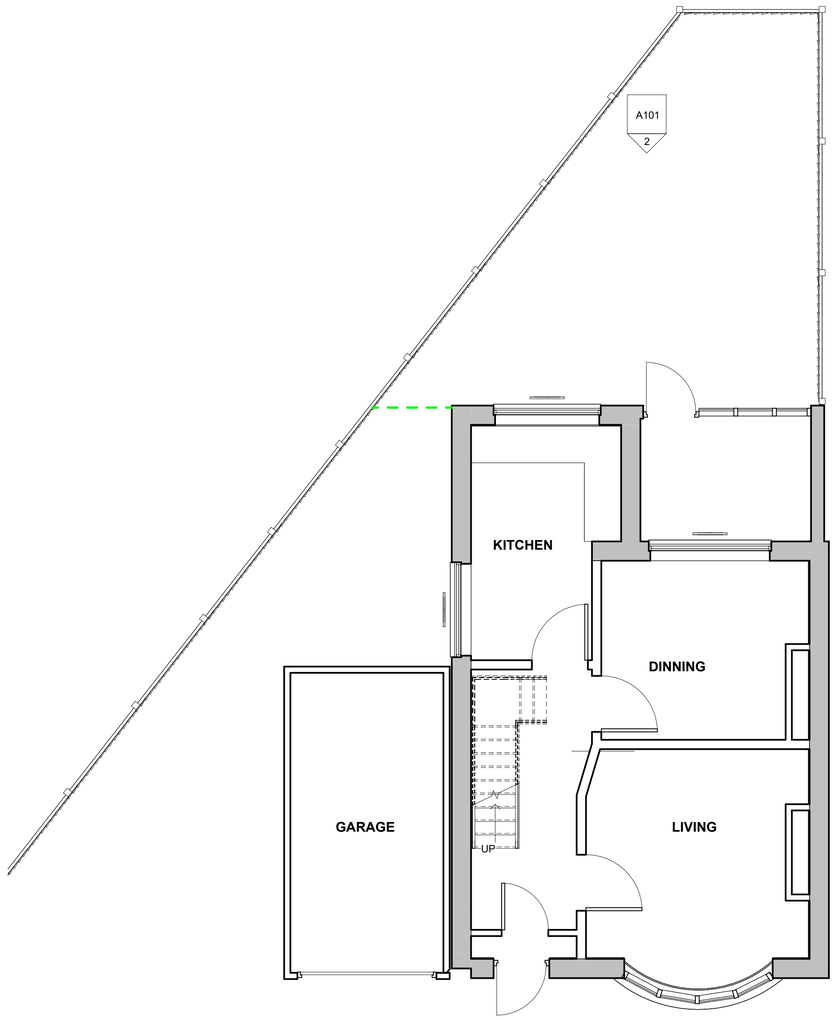

1 EXISTING GF FFL
1 : 50

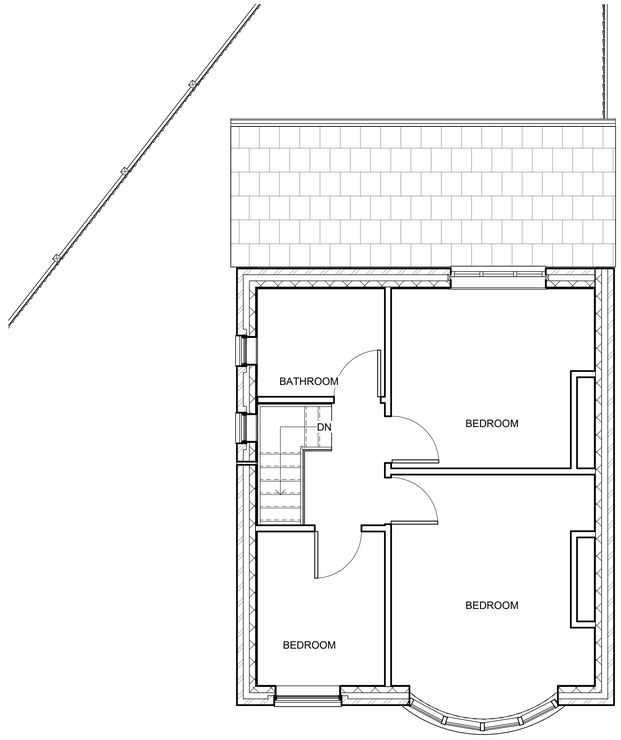

2 EXISTING 1ST FFL GA PLAN
1 : 50

Rev	Description	Date	Dr by	App by
original by: NK		date created: 25/10/2024		approved by: NK

NK Architectural
Enquiries@nkarchitectural.co.uk
0161 818 4727
www.NKARCHITRCTURAL.co.uk

client name
MR S AMIN

project
PROPOSED TWO SIDE AND REAR SINGLE STOREY EXTENSION

drawing
EXISTING GA GF AND 1ST PLANS

computer file: C:\Users\TRADE\Dropbox\NKARC\61 Hemmons Road Manchester M12 5ST\61 Hemmons Road Manchester M12 5ST.rvt
plot date:

project number: 2021.001737371
scale: 1 : 50 @A1
drawing number: A100
rev:
issue status:

This drawing is to be read in conjunction with all related drawings. All dimensions must be checked and verified on site before commencing any work or producing shop drawings. The originator should be notified immediately of any discrepancy.
This drawing is copyright and remains the property of NK Architectural.