



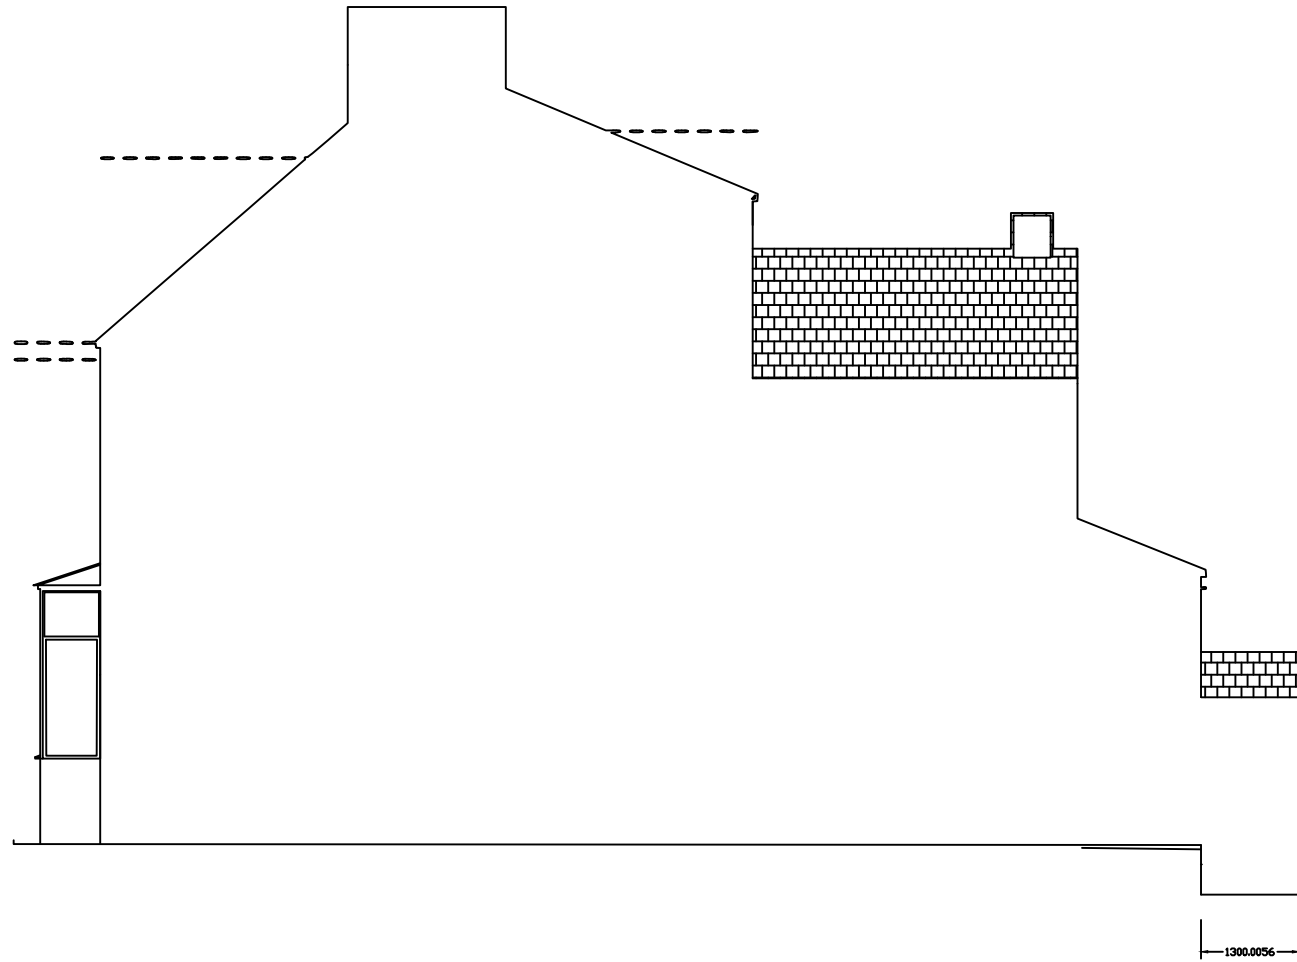

EXISTING SIDE ELEVATION scale 1:100

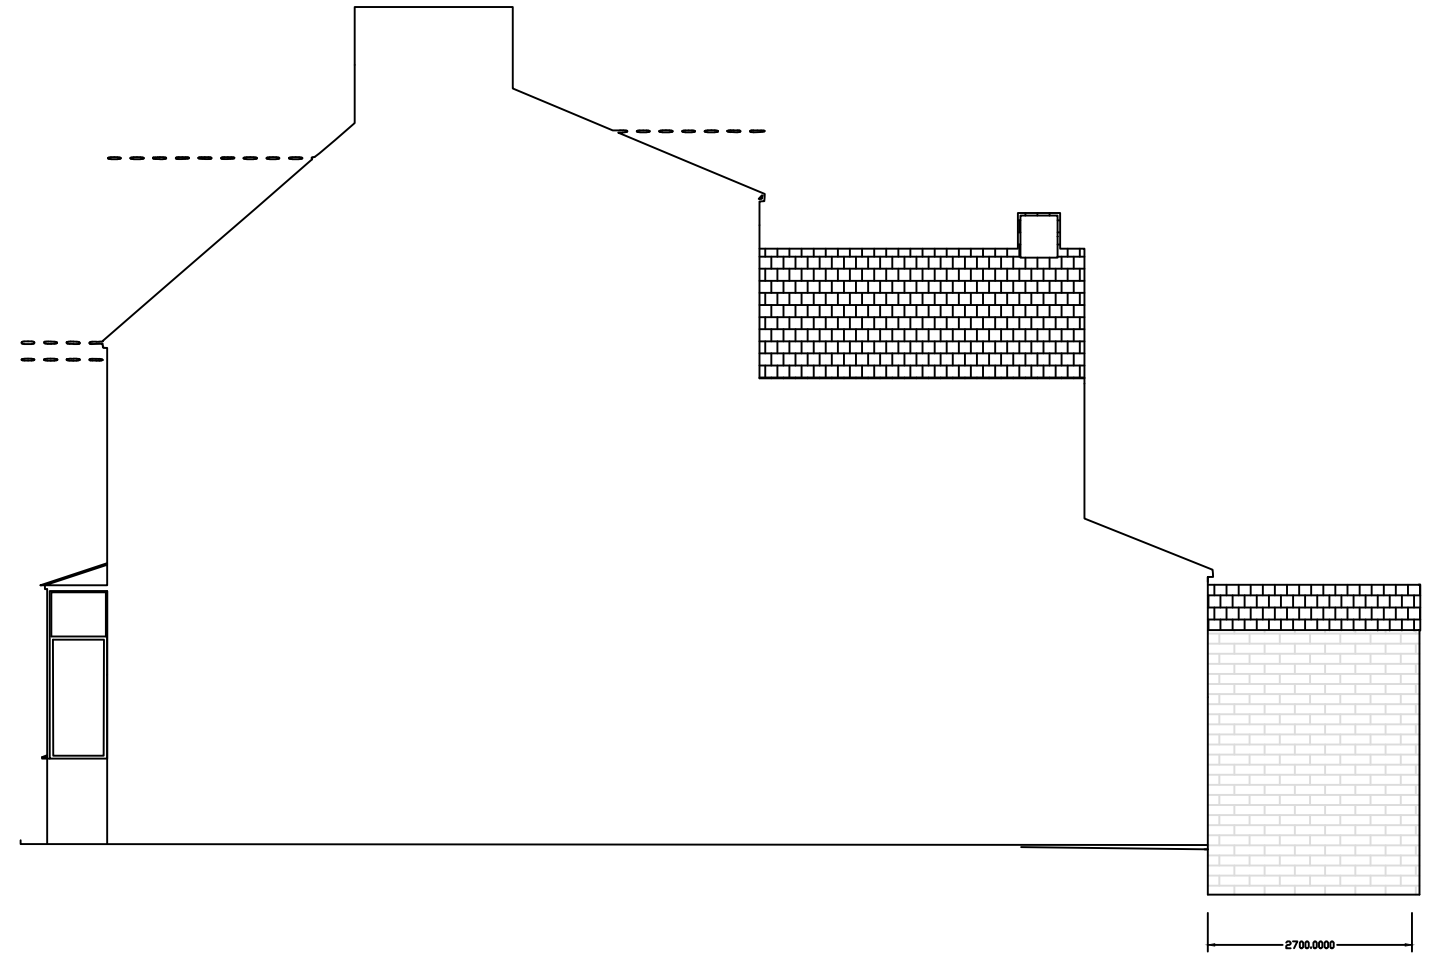

PROPOSED SIDE ELEVATION scale 1:100