




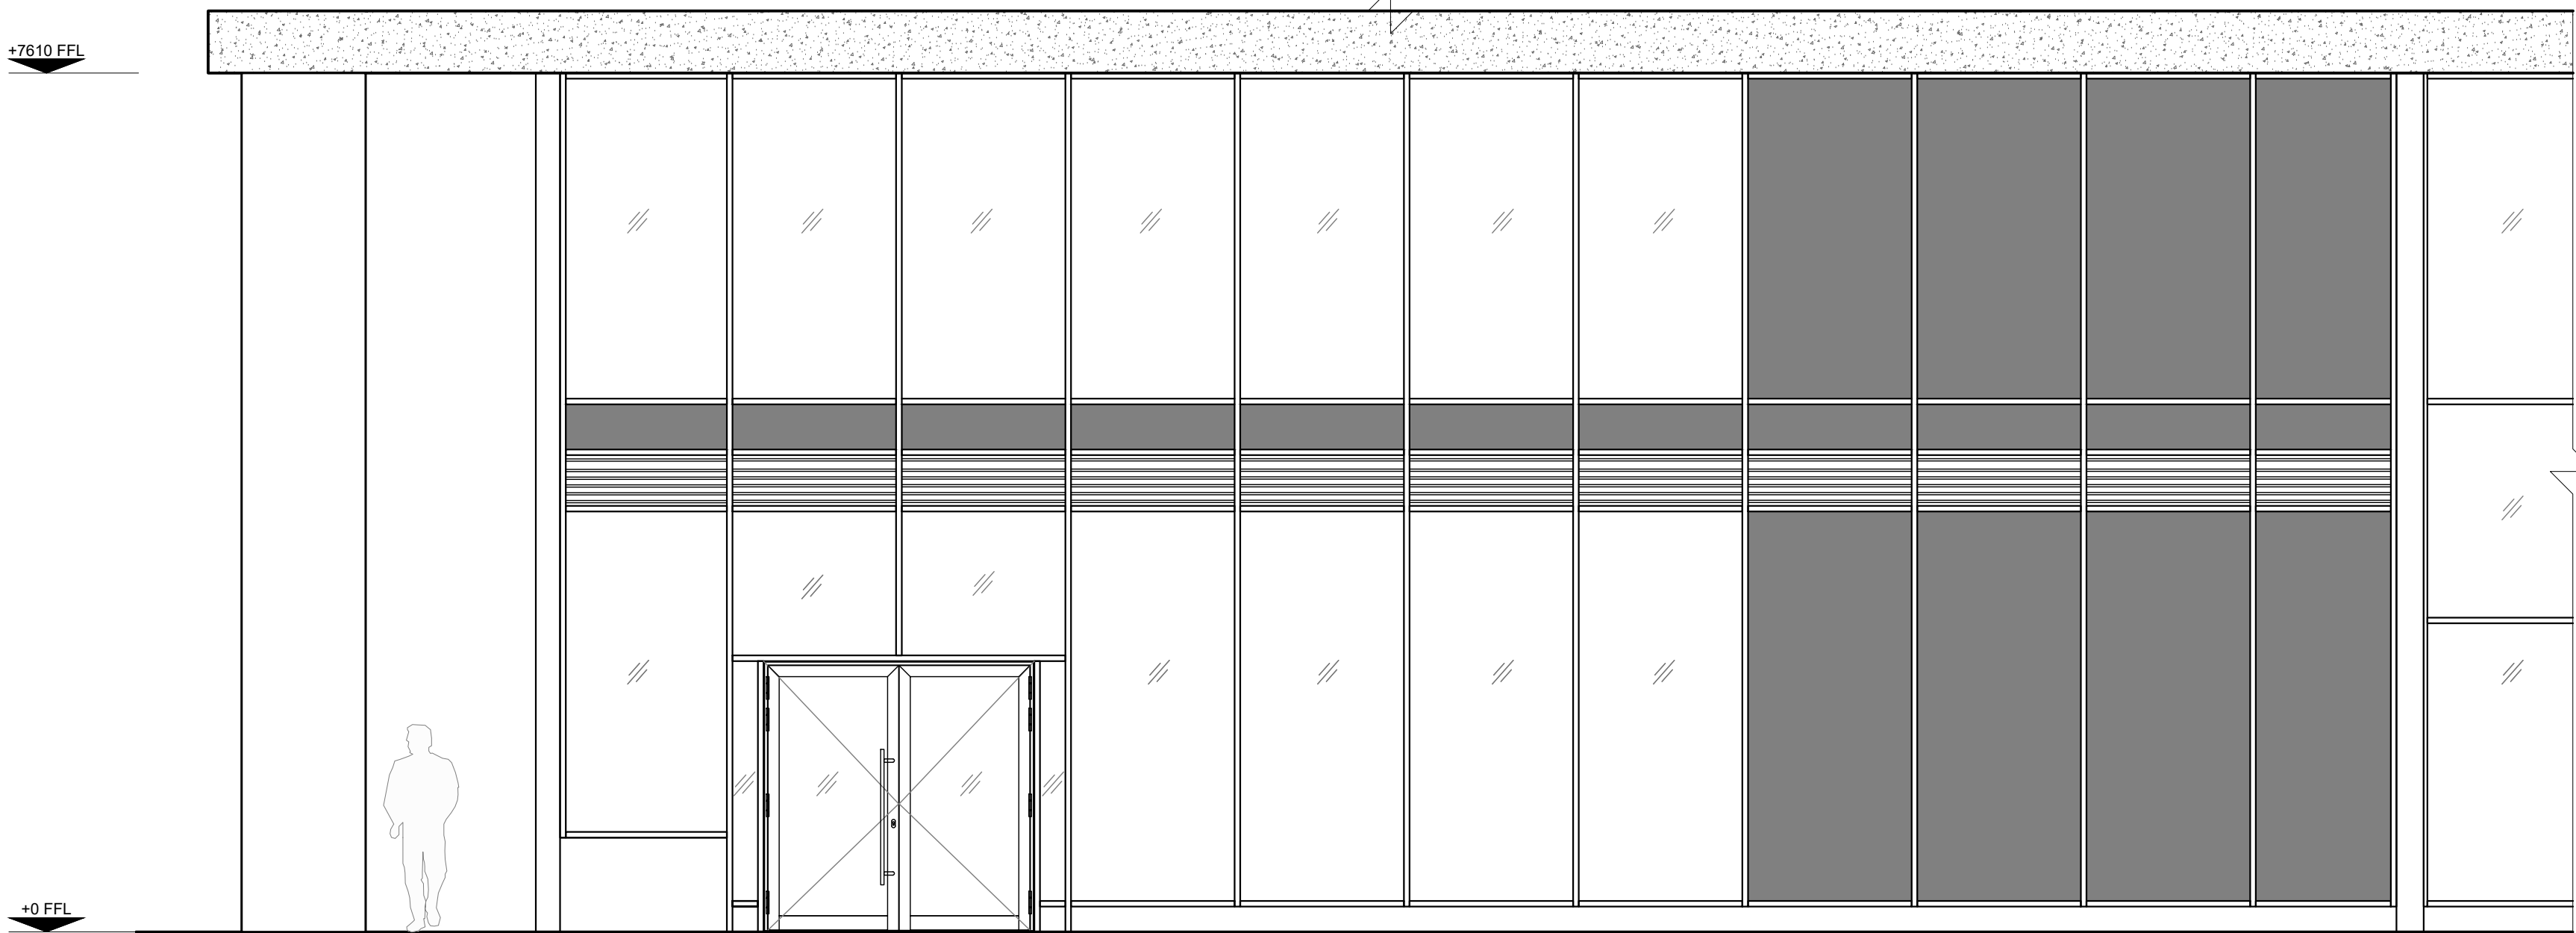


01 EXISTING ELEVATION A  
SCALE 1:50

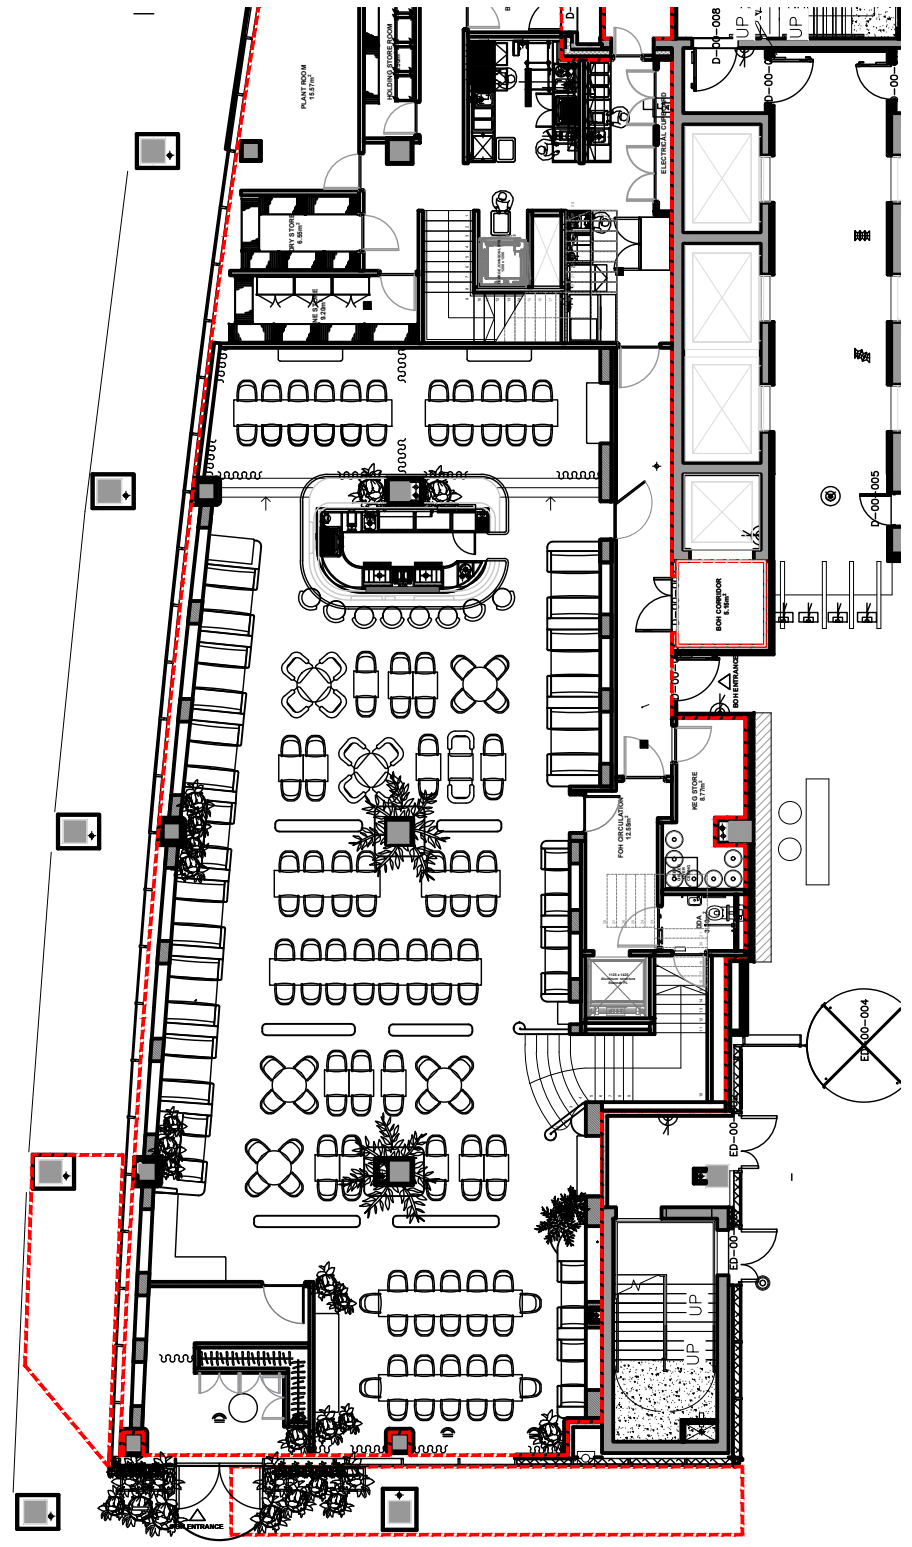

00 REFERENCE PLAN  
SCALE 1:200

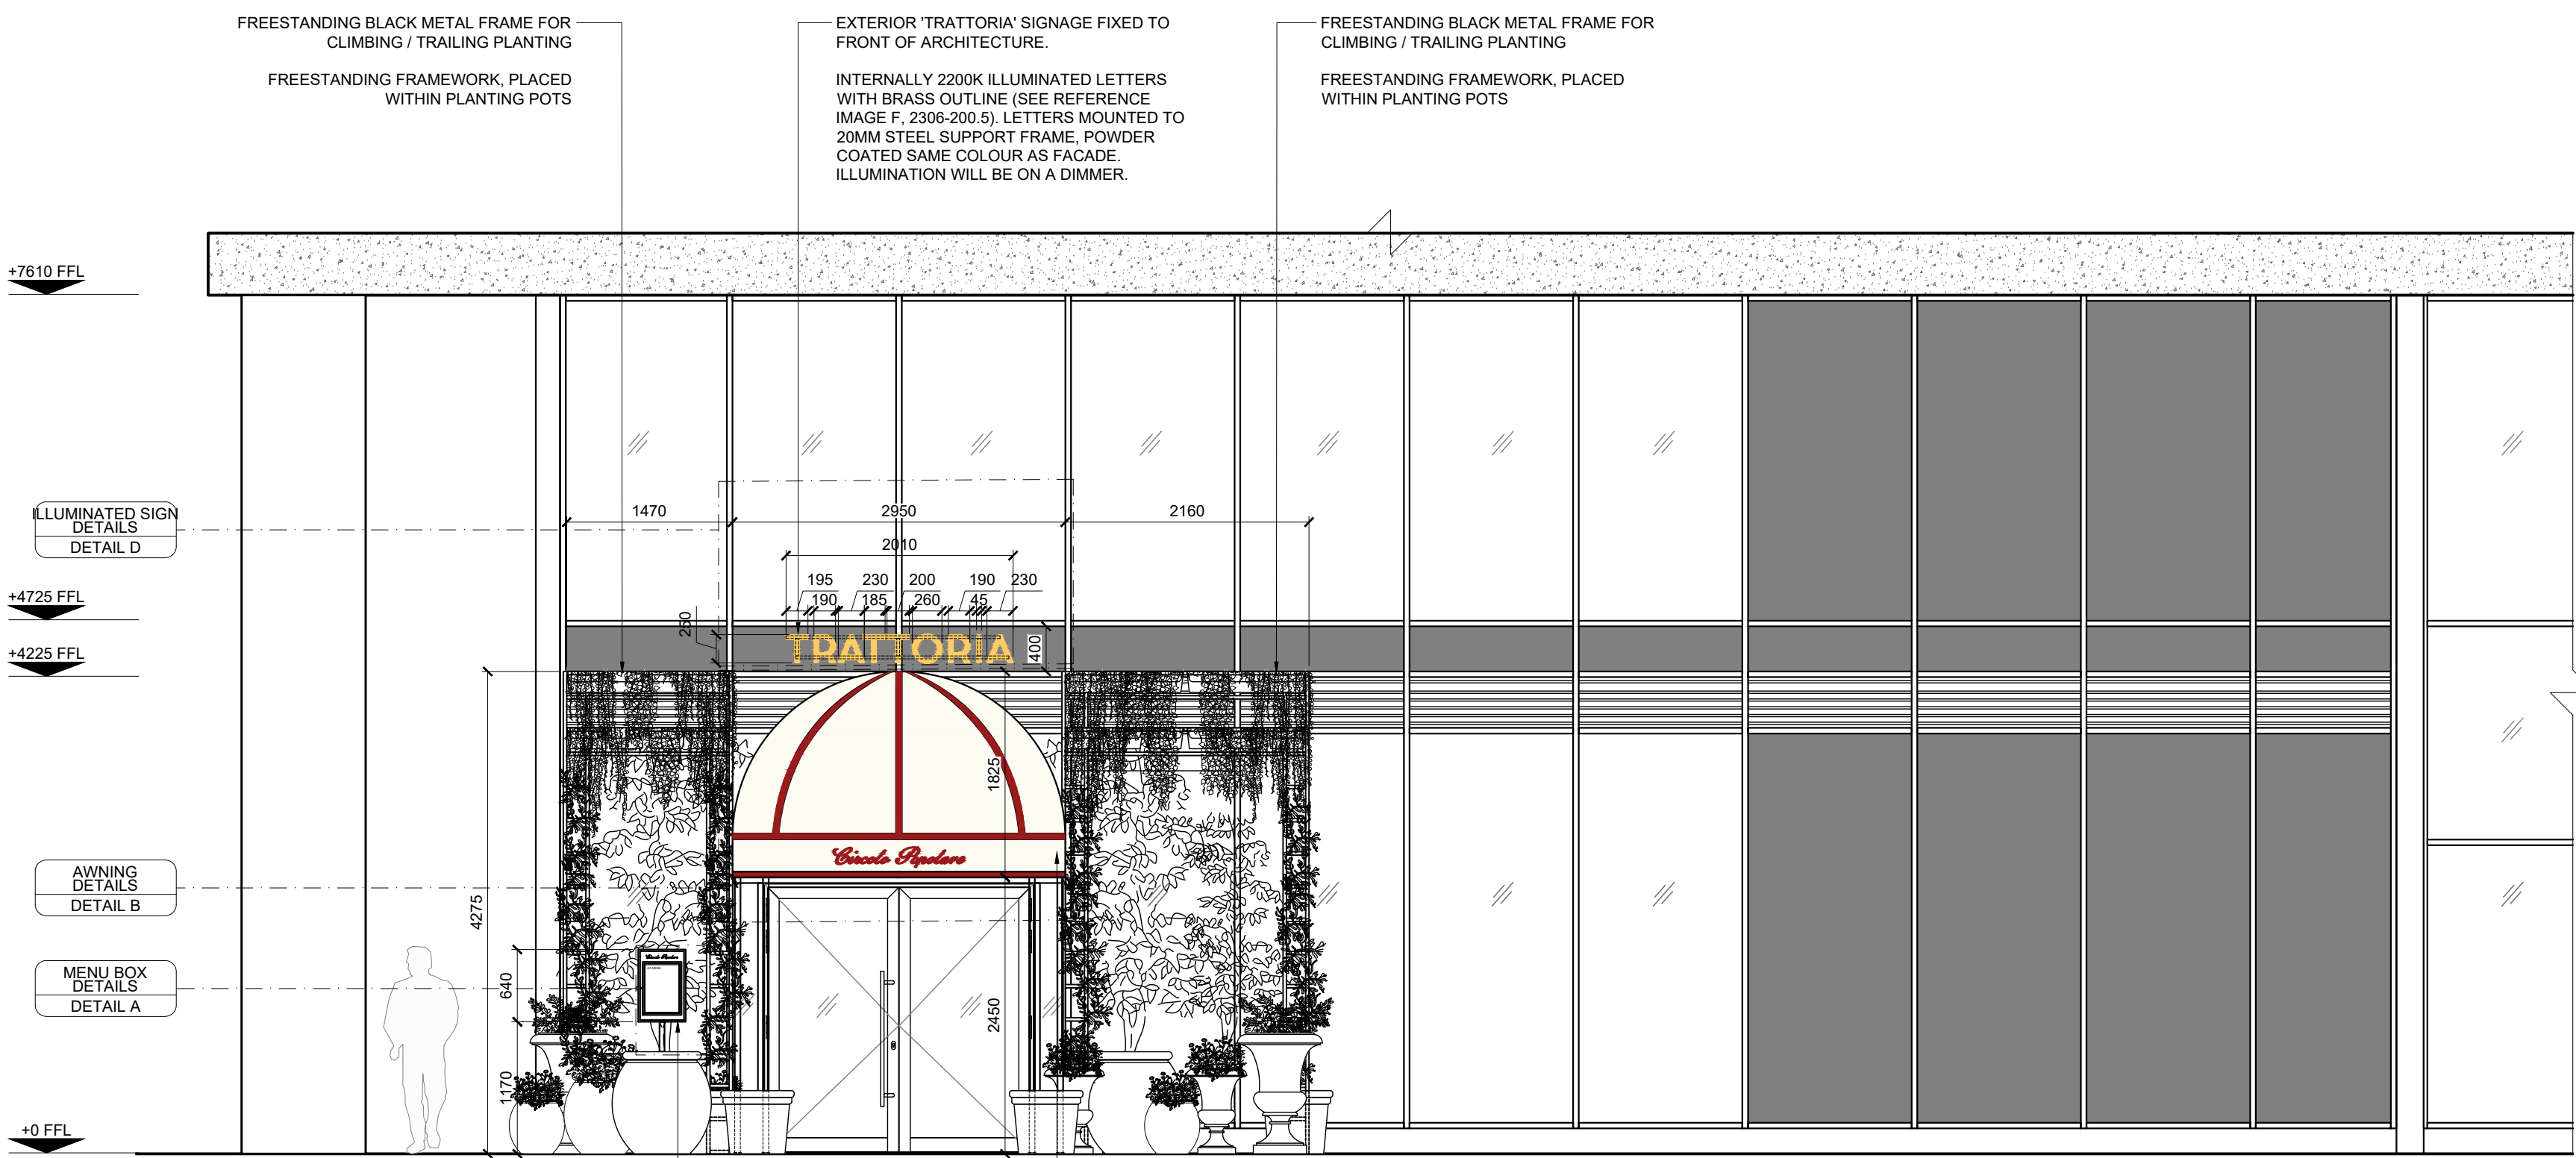

01 PROPOSED ELEVATION A  
SCALE 1:50

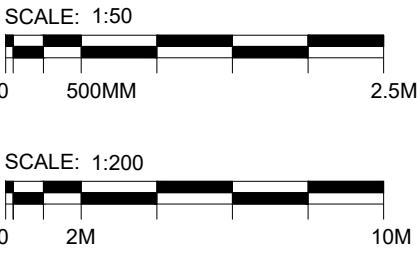

## DESIGN DEVELOPMENT

NOTES

DO NOT SCALE FROM THIS DRAWING. ALL DIMENSIONS ARE TO BE CHECKED ON SITE PRIOR TO MANUFACTURE/CONSTRUCTION. ANY DISCREPANCIES ARE TO BE RELAYED TO STUDIO KIKI IMMEDIATELY.

© BIG MAMMA GROUP 2022

# BIG MAMMA STUDIO

BIG MAMMA, HUCKLETREE, INGESTRE COURT, LONDON, W1F 0J

PROJECT  
2306 - MANCHESTER

DRAWING TITLE  
SHOPFRONT & FACADE  
ELEVATIONS - SHEET 2 OF 5

| FIRST ISSUE    | SCALE     | SHEET SIZE |
|----------------|-----------|------------|
| 15/11/2024     | AS STATED | A1         |
| DRAWING NUMBER |           | REV        |
| 2306-200.2     |           | A          |