

EXTERIOR PACKAGE

APRICOT MANCHESTER

25-27 Tib St
M4 1LX




Date: 22/11/24



EXISTING PHOTOS



EXISTING ELEVATIONS AND CROSS SECTION

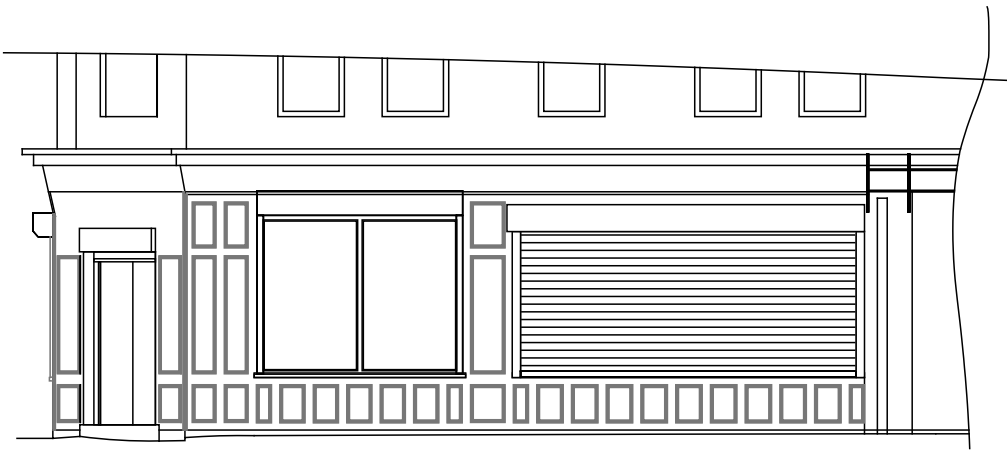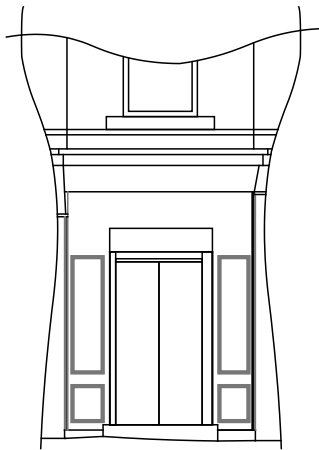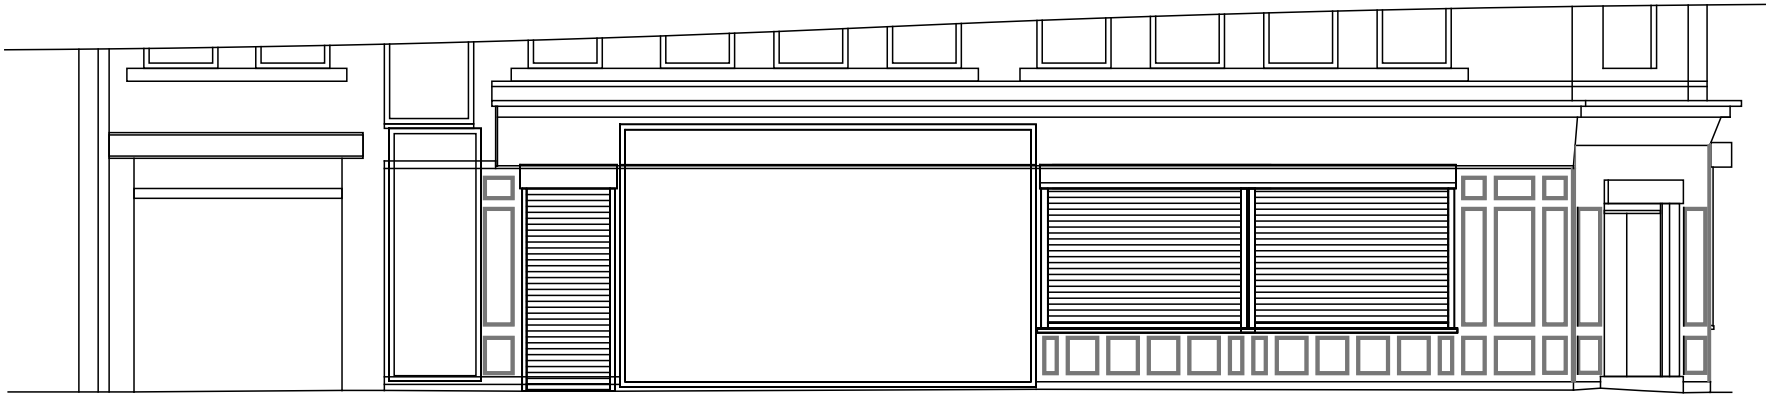




Drawing Notes:

Project:
APRICOT MANCHESTER


Drawing:	Elevations & Cross Section As Existing		
Client:	Dean Wilson		
Scale:	1:100@ A3	Date:	22nd November 2024
Drawn By:	E.Woodward	Checked By:	K.Thomas
Drawing Number:	E_AE_B_APRICOT		REV: B

PROPOSED ELEVATIONS AND CROSS SECTION 1

(NOT TO SCALE)

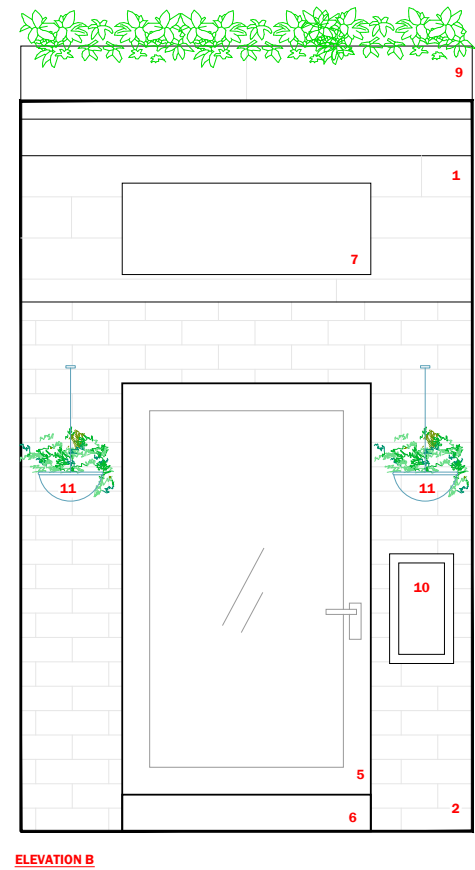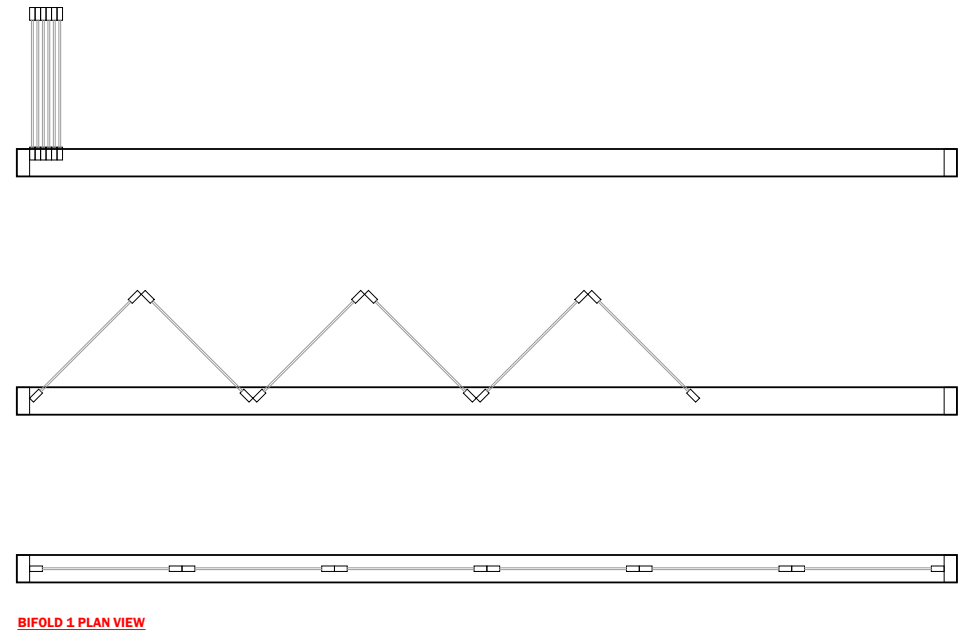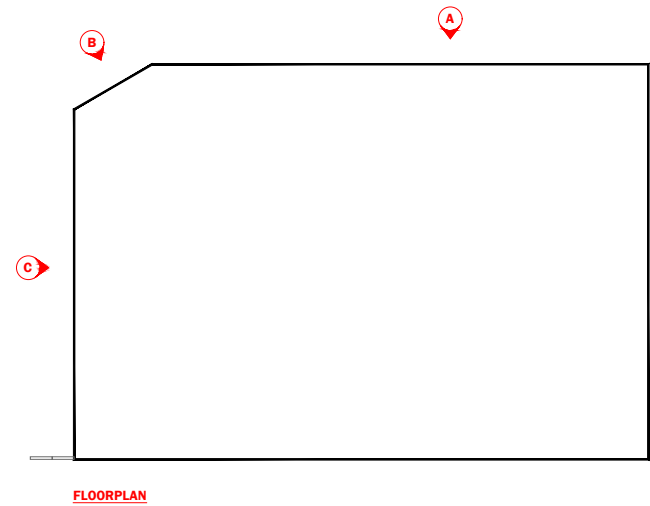

- 1. CLAD CORNICE IN RECLAIMED SCAFFOLD BOARDS
- 2. REMOVE PLYWOOD CLADDING TO EXPOSE BRICKWORK
- 3. BIFOLD WINDOWS WITH POWDER COATED ALUMINIUM FRAME IN MINT GREEN
- 4. BACK ENTRANCE DOOR TO BE REPLACED AND PAINTED MINT GREEN
- 5. REPLACE ENTRANCE DOORS WITH LARGE SINGLE DOOR WITH GLAZING AND FRAME PAINTED IN MINT GREEN
- 6. EXISTING CONCRETE STEP TO REMAIN
- 7. FASCIA BOARD: This will be covered in an advertisement consent application
- 8. RECLAIMED LIGHT WOOD SCAFFOLD BOARD CLADDING
- 9. RECLAIMED WOOD PLANTERS WITH TRAILING APRICOT BEGONIAS
- 10. WALL HUNG MENU MINT GREEN FRAME
- 11. WALL HUNG PLANT POTS WITH TRAILING APRICOT BEGONIAS
- 12. ROUND PROJECTING SIGN IN MINT GREEN WITH BRONZE FRAME: This will be covered in an advertisement consent application

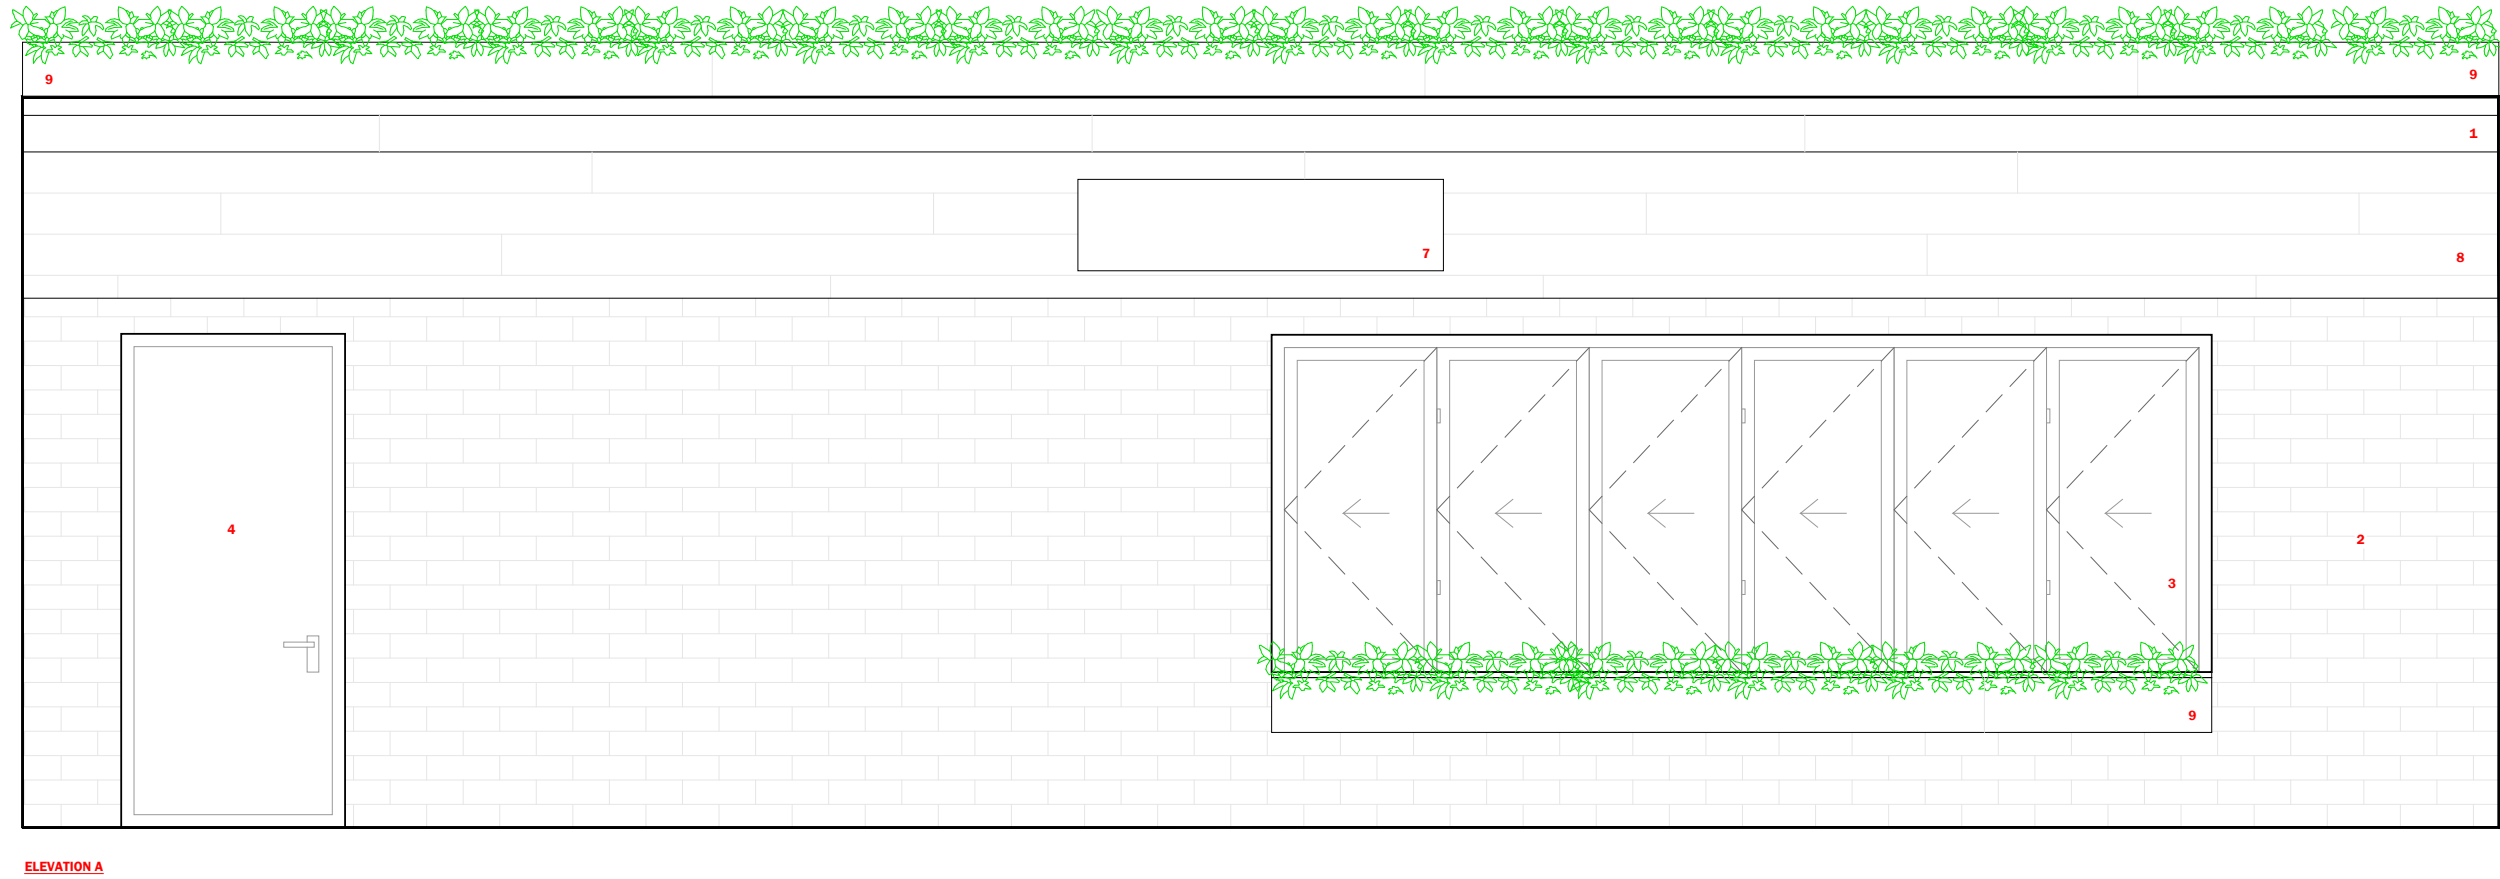

KTM Design Ltd info@ktmdesign.co.uk 01202 069499


This drawing is to be read in conjunction with all related drawings.
Do not scale this drawing.
All dimensions must be checked and verified on site before commencing any work or producing shop drawings. The originator should be notified immediately of any discrepancy.
This drawing is copyright and remains the property of KTM Design Ltd

Drawing Notes:


Project: APRICOT	
Drawing:	Elevations As Proposed 1
Client:	Dean Wilson
Scale: Not to scale	Date: 22nd November 2024
Drawn By: E. Woodward	Checked By: K. Thomas
Drawing Number:	E1_AP_E_APRICOT
REV: E	

PROPOSED ELEVATIONS AND CROSS SECTION 2


(NOT TO SCALE)

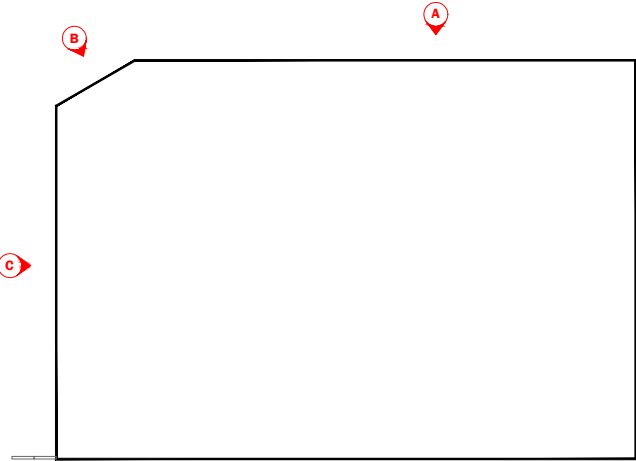


FLOORPLAN

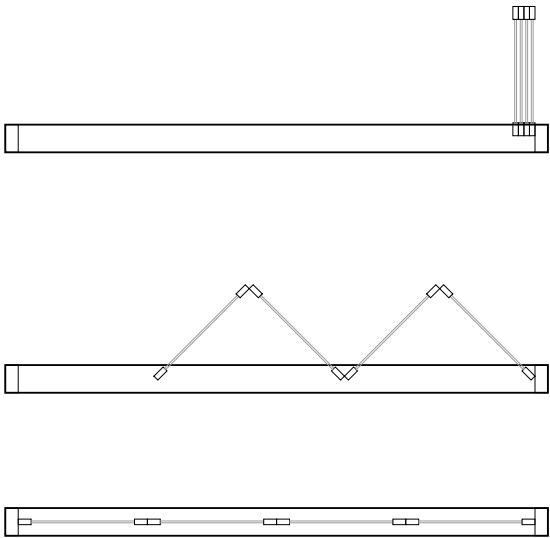

BIFOLD 2 PLAN VIEW

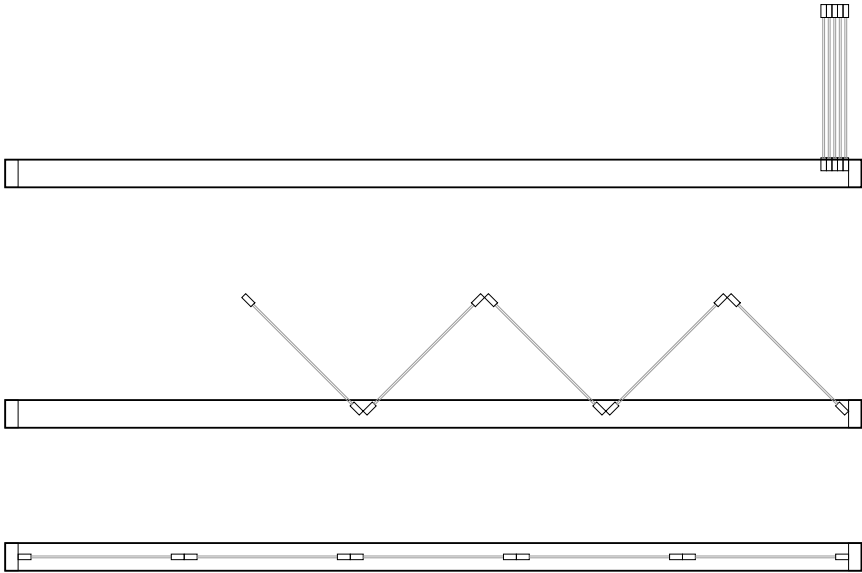

BIFOLD 3 PLAN VIEW

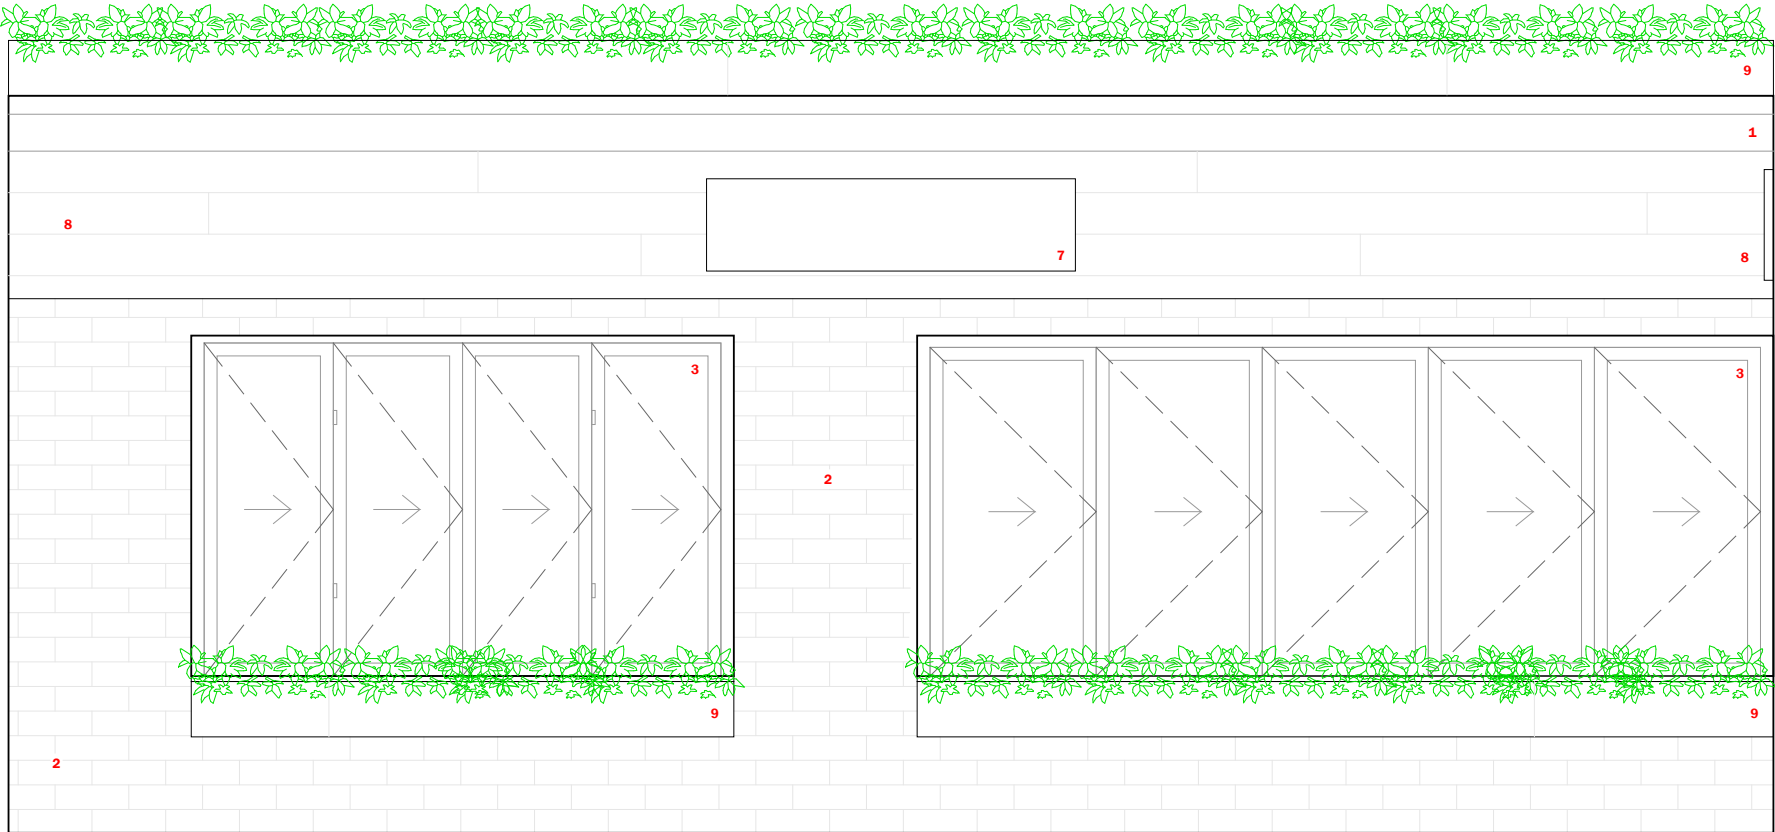

ELEVATION C

1. CLAD CORNICE IN RECLAIMED SCAFFOLD BOARDS
2. REMOVE PLYWOOD CLADDING TO EXPOSE BRICKWORK
3. BIFOLD WINDOWS WITH POWDER COATED ALUMINIUM FRAME IN MINT GREEN
4. BACK ENTRANCE DOOR TO BE REPLACED AND PAINTED MINT GREEN
5. REPLACE ENTRANCE DOOR WITH LARGE SINGLE DOOR WITH GLAZING AND FRAME PAINTED IN MINT GREEN
6. EXISTING CONCRETE STEP TO REMAIN
7. FASCIA BOARD: This will be covered in an advertisement consent application
8. RECLAIMED LIGHT WOOD SCAFFOLD BOARD CLADDING
9. RECLAIMED WOOD PLANTERS WITH TRAILING APRICOT BEGONIAS
10. WALL HUNG MENU MINT GREEN FRAME
11. WALL HUNG PLANT POTS WITH TRAILING APRICOT BEGONIAS
12. ROUND PROJECTING SIGNAGE IN MINT GREEN WITH BRONZE FRAME: This will be covered in an advertisement consent application



KTM Design Ltd info@ktmdesign.co.uk 01202 069499

This drawing is to be read in conjunction with all related drawings.
Do not scale this drawing.
All dimensions must be checked and verified on site before commencing any work or producing shop drawings. The originator should be notified immediately of any discrepancy.
This drawing is copyright and remains the property of KTM Design Ltd

Drawing Notes:

Project:
APRICOT

Drawing: Elevations As Proposed 2

Client: Dean Wilson

Scale: Not to scale Date: 22nd November 2024

Drawn By: E.Woodward Checked By: K.Thomas

Drawing Number: E2_AP_E_APRICOT

REV: E