


DE09 Proposed Ground Floor Window Section C

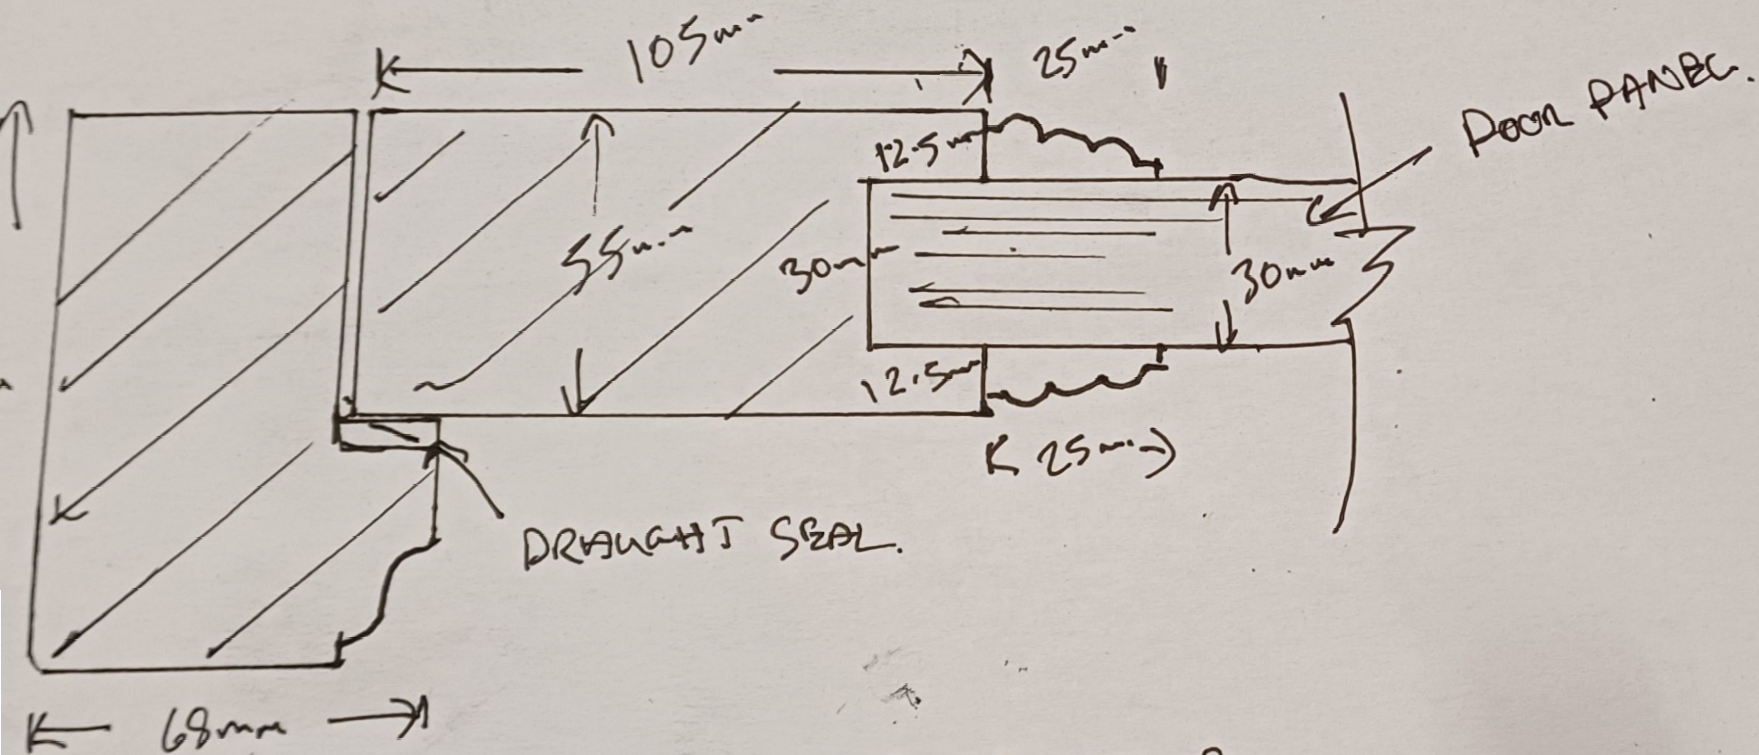

SECTION THROUGH DOOR STILE
AND CASING AT PANE LEVEL