


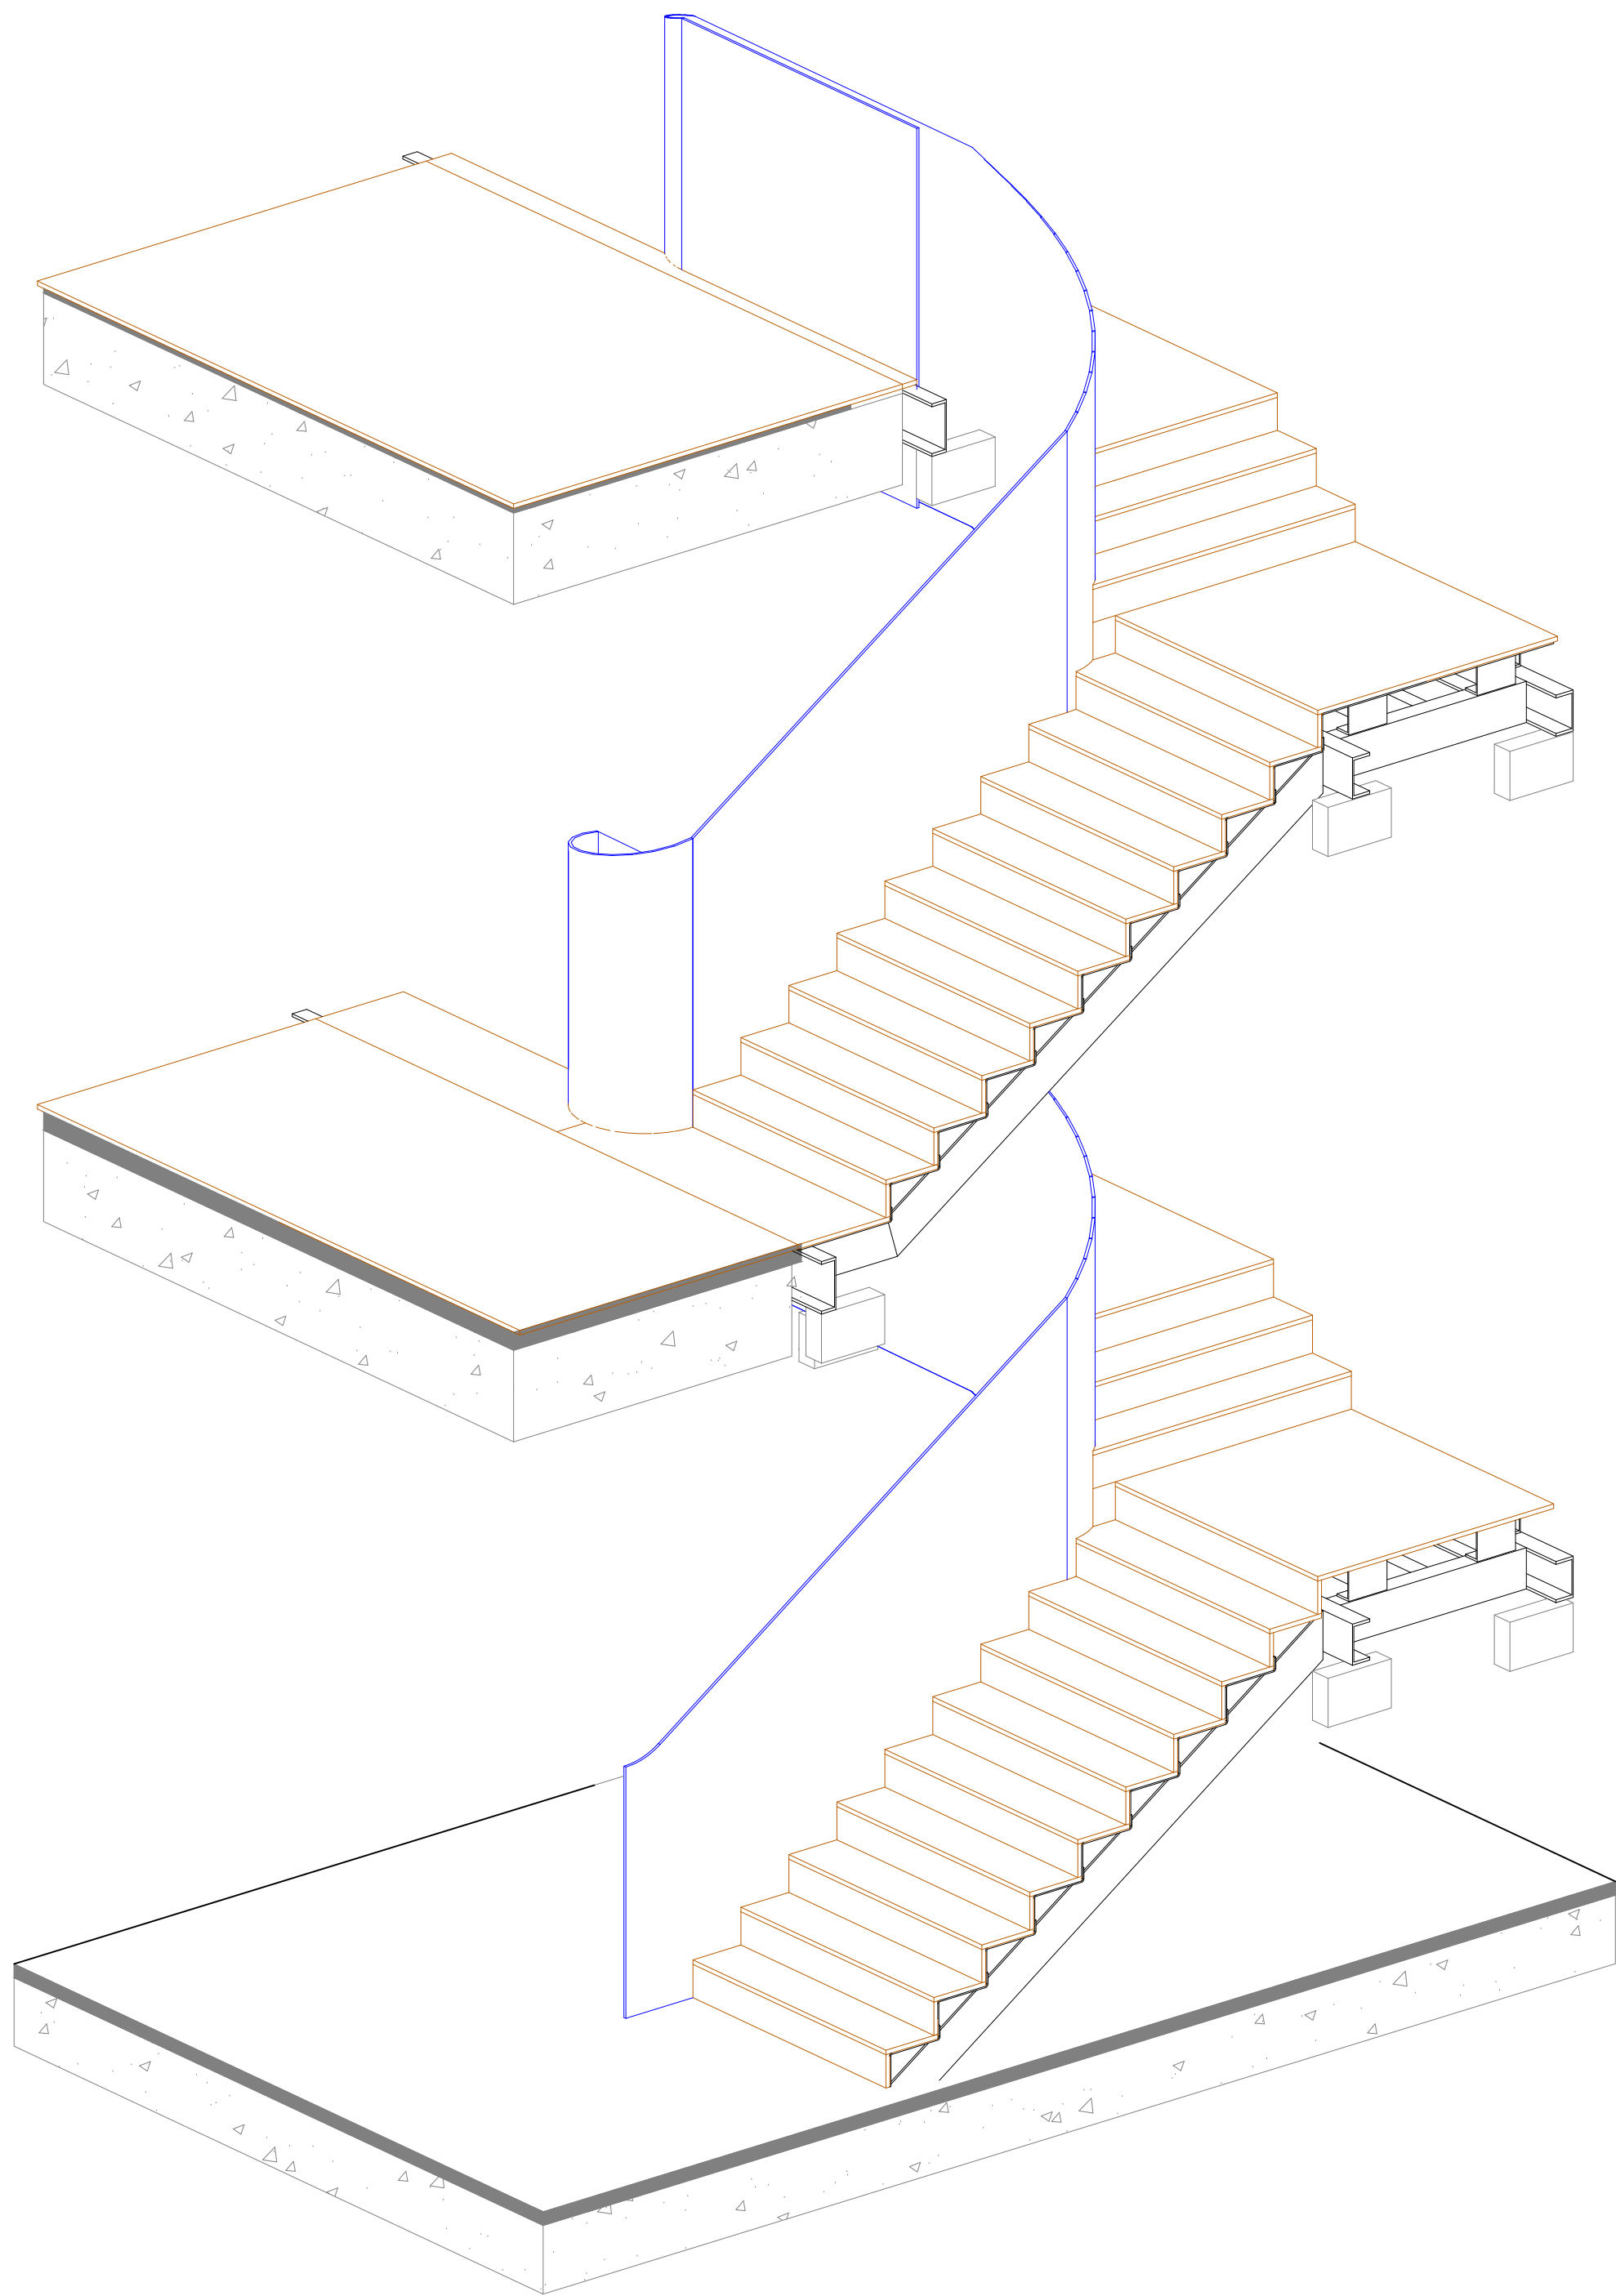


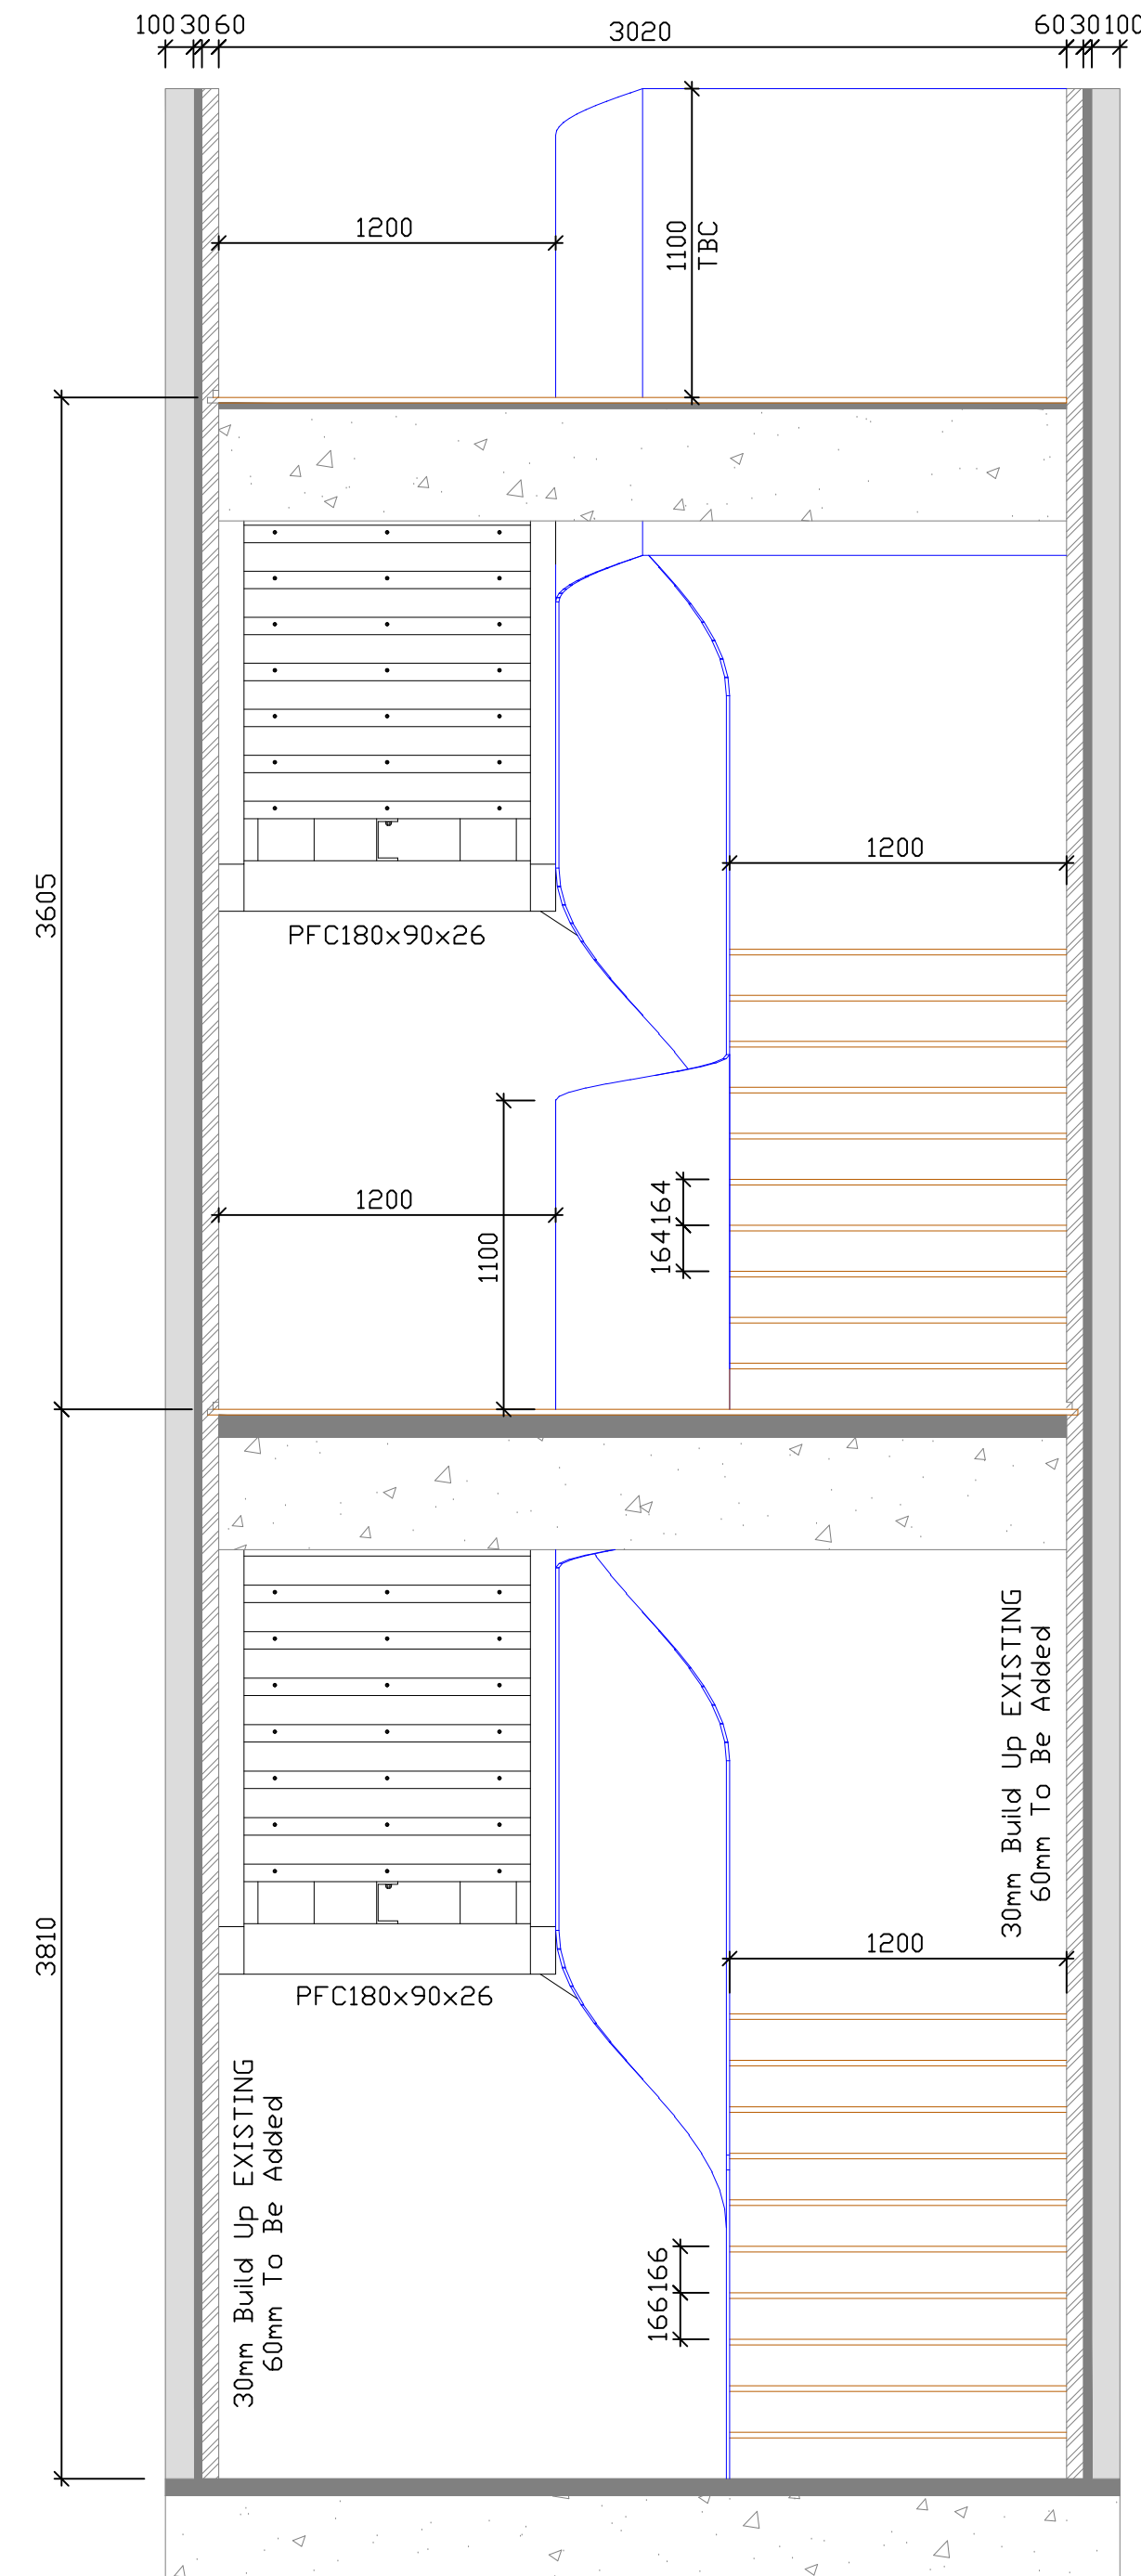


ELEVATION(B)
SCALE 1:25

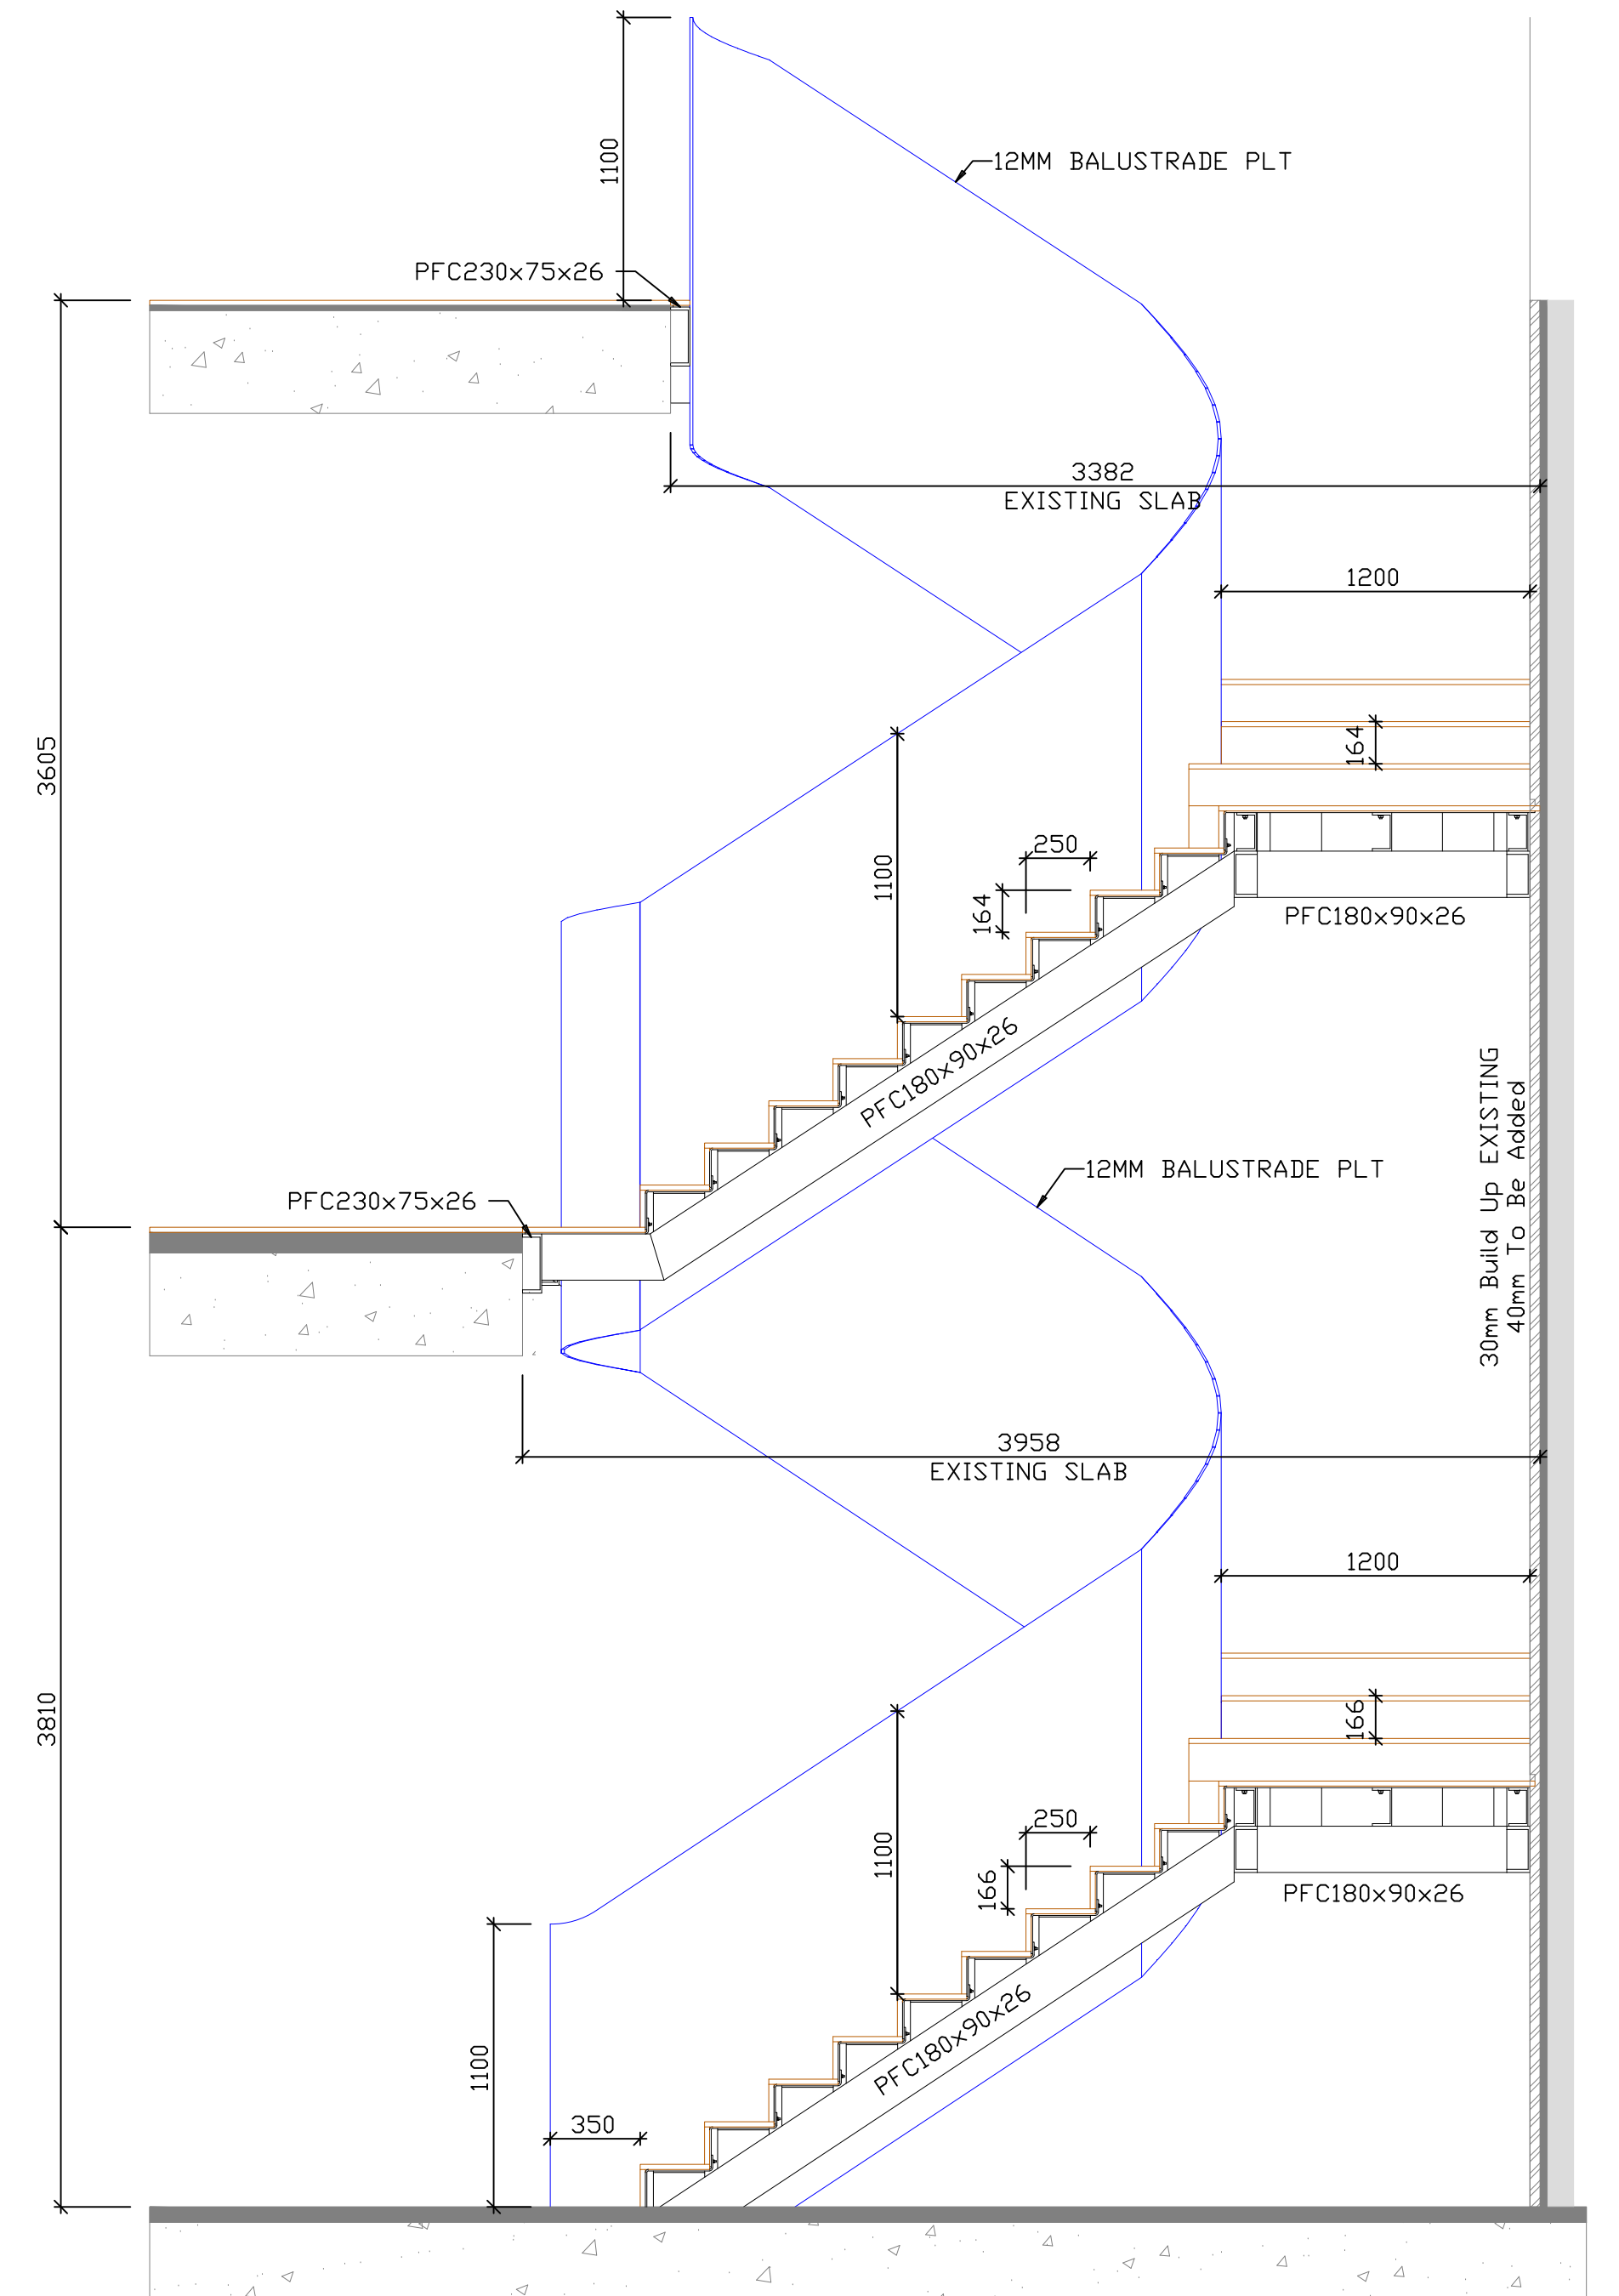


ELEVATION(B)
SCALE 1:25

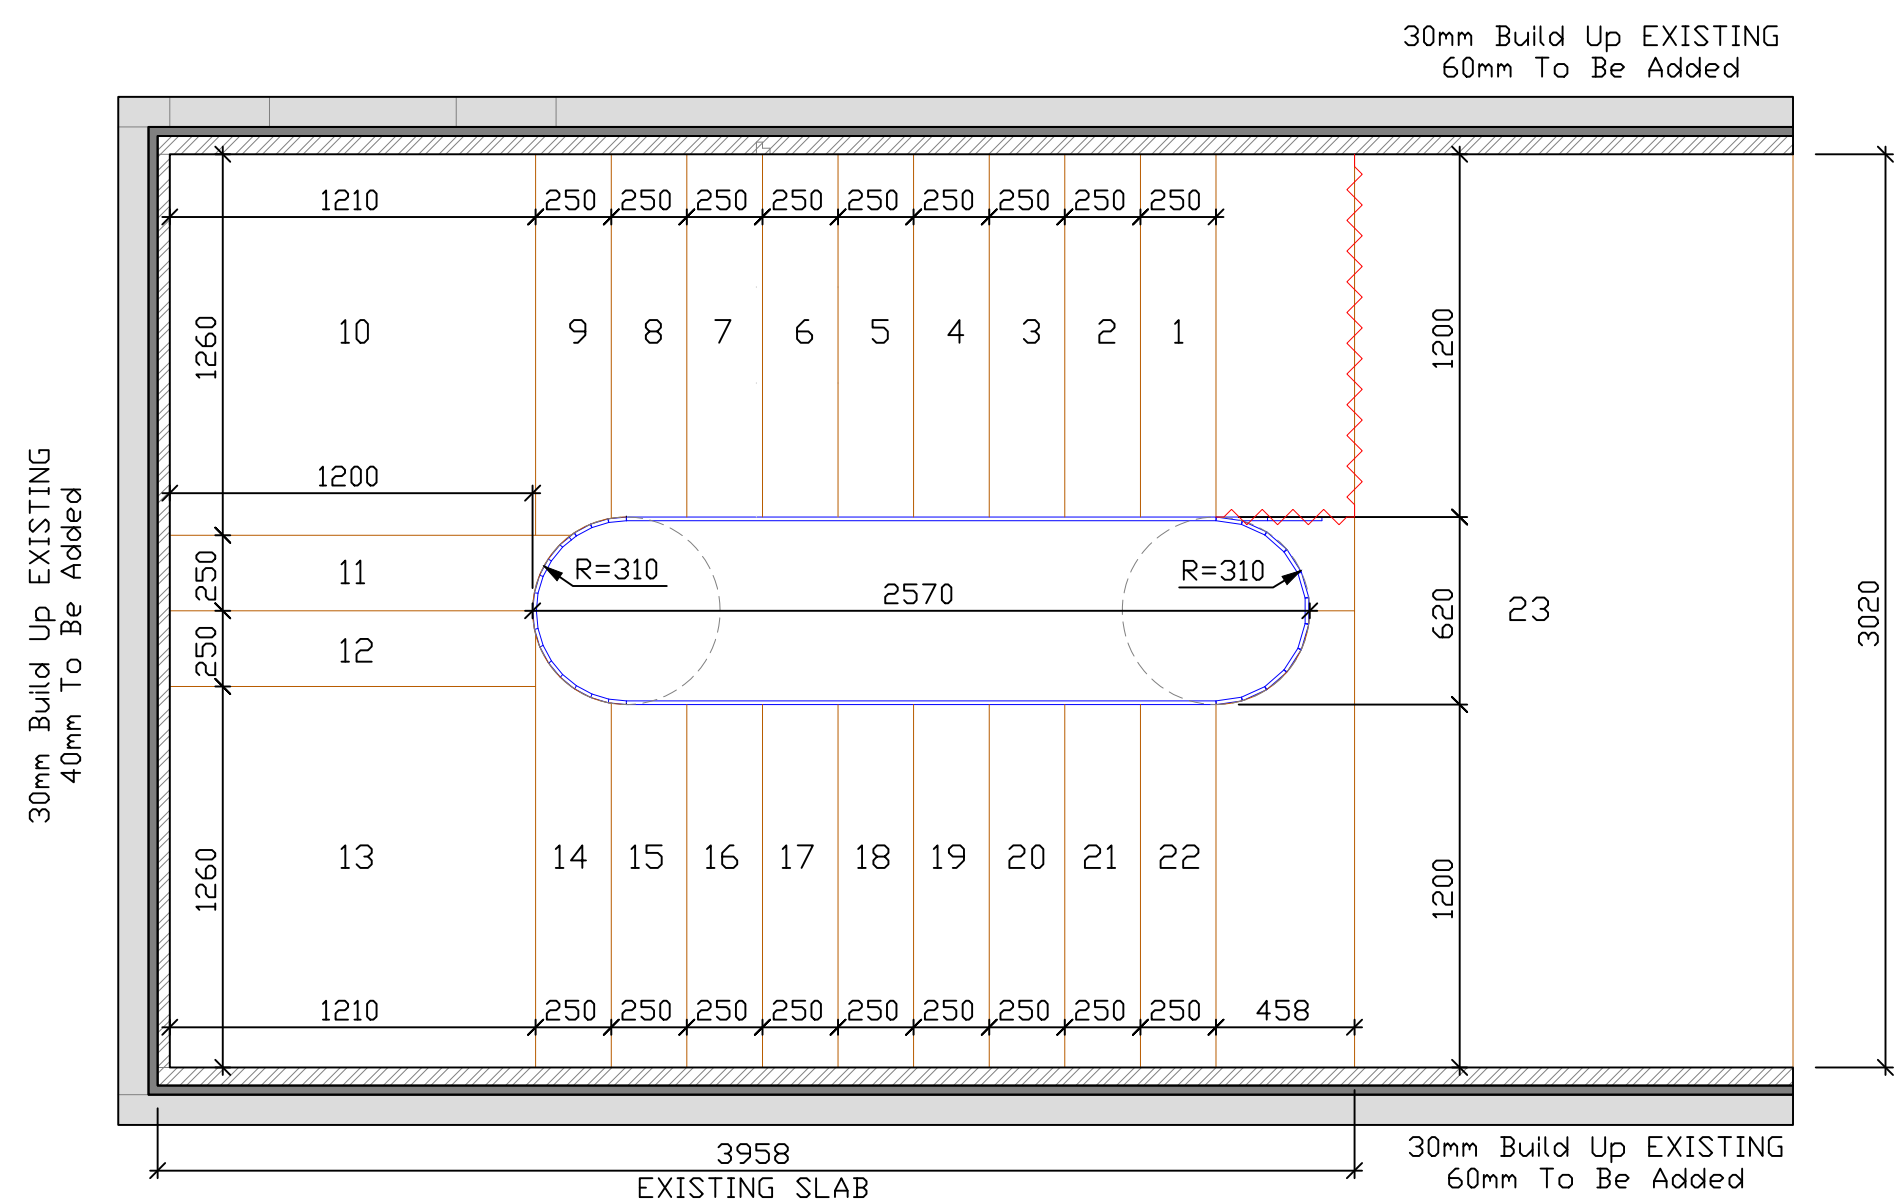

1ST FLIGHT
SCALE 1:25

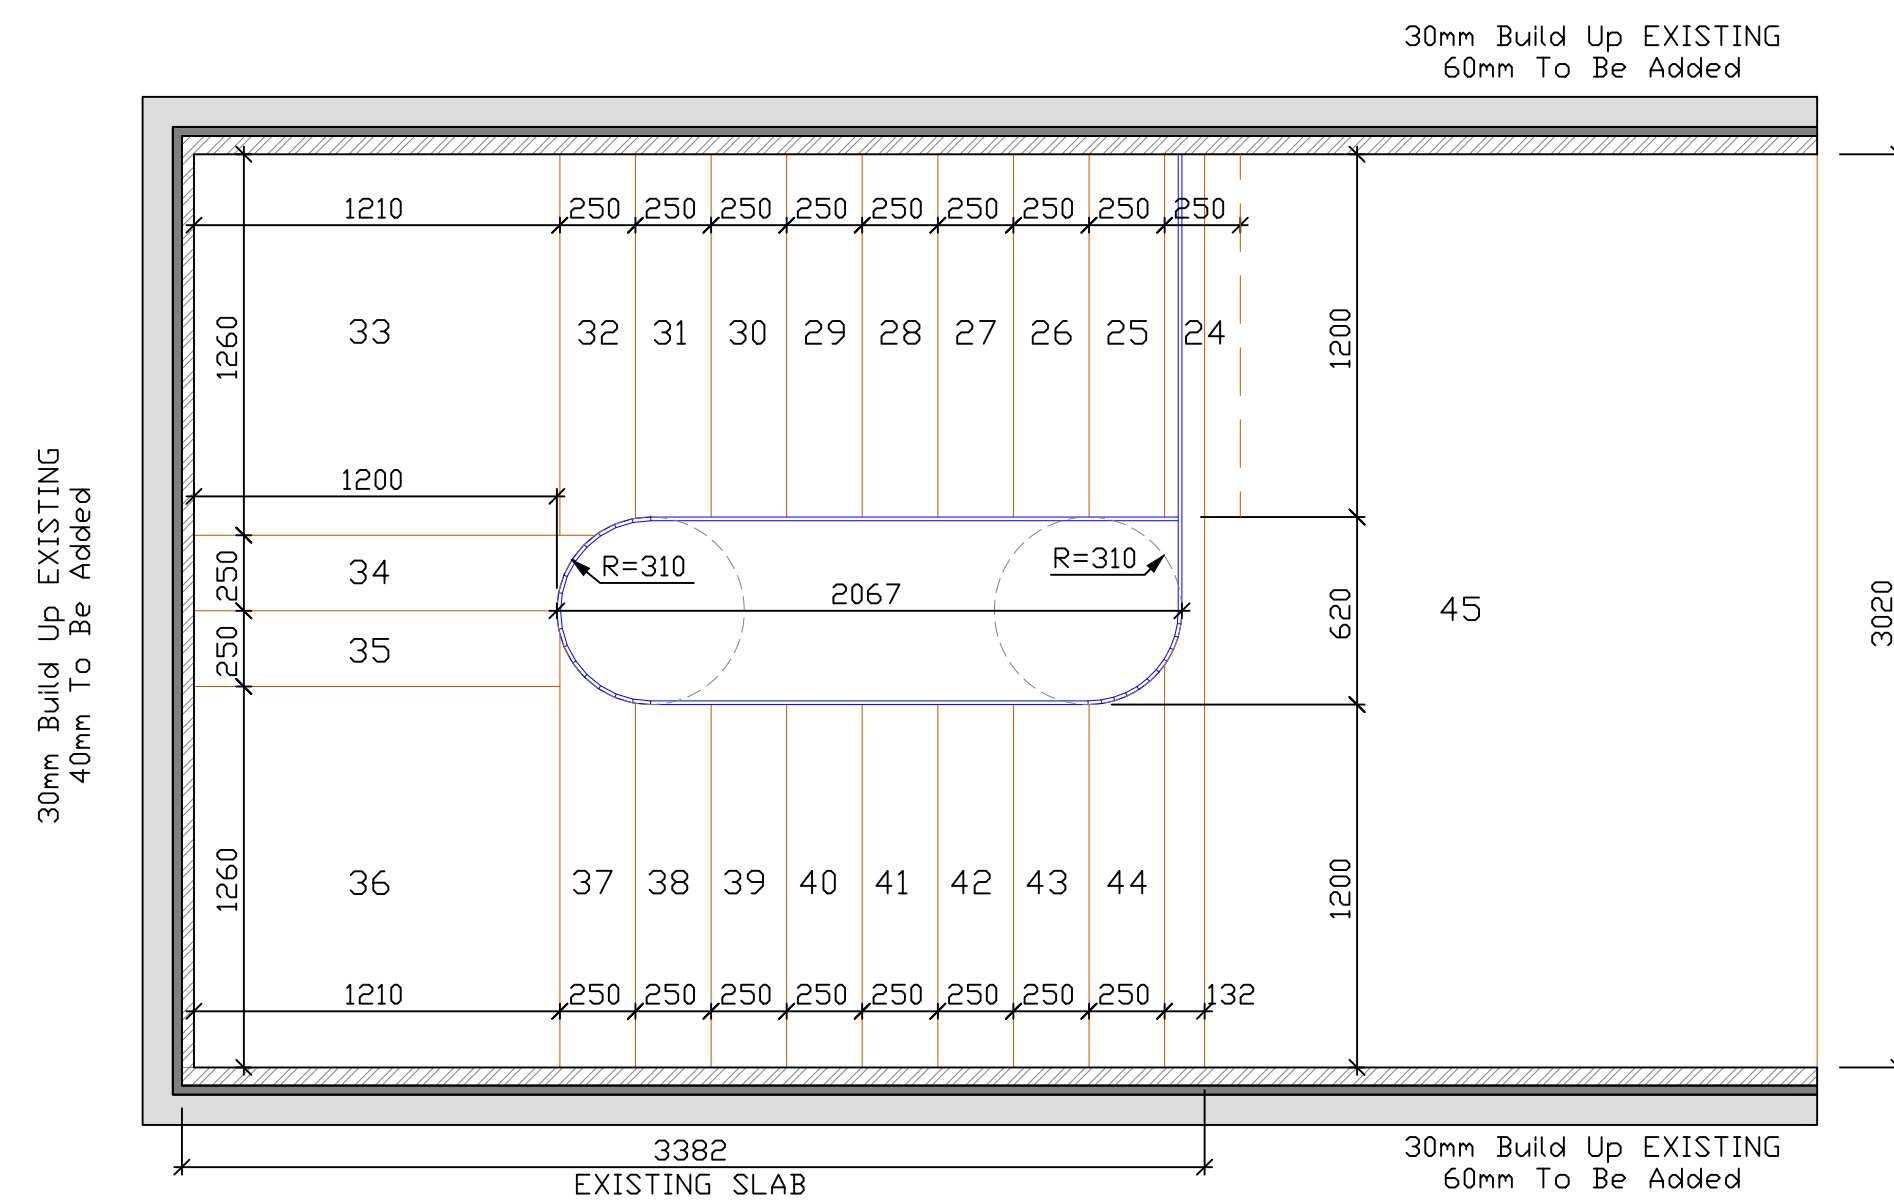

TOP FLIGHT
SCALE 1:25

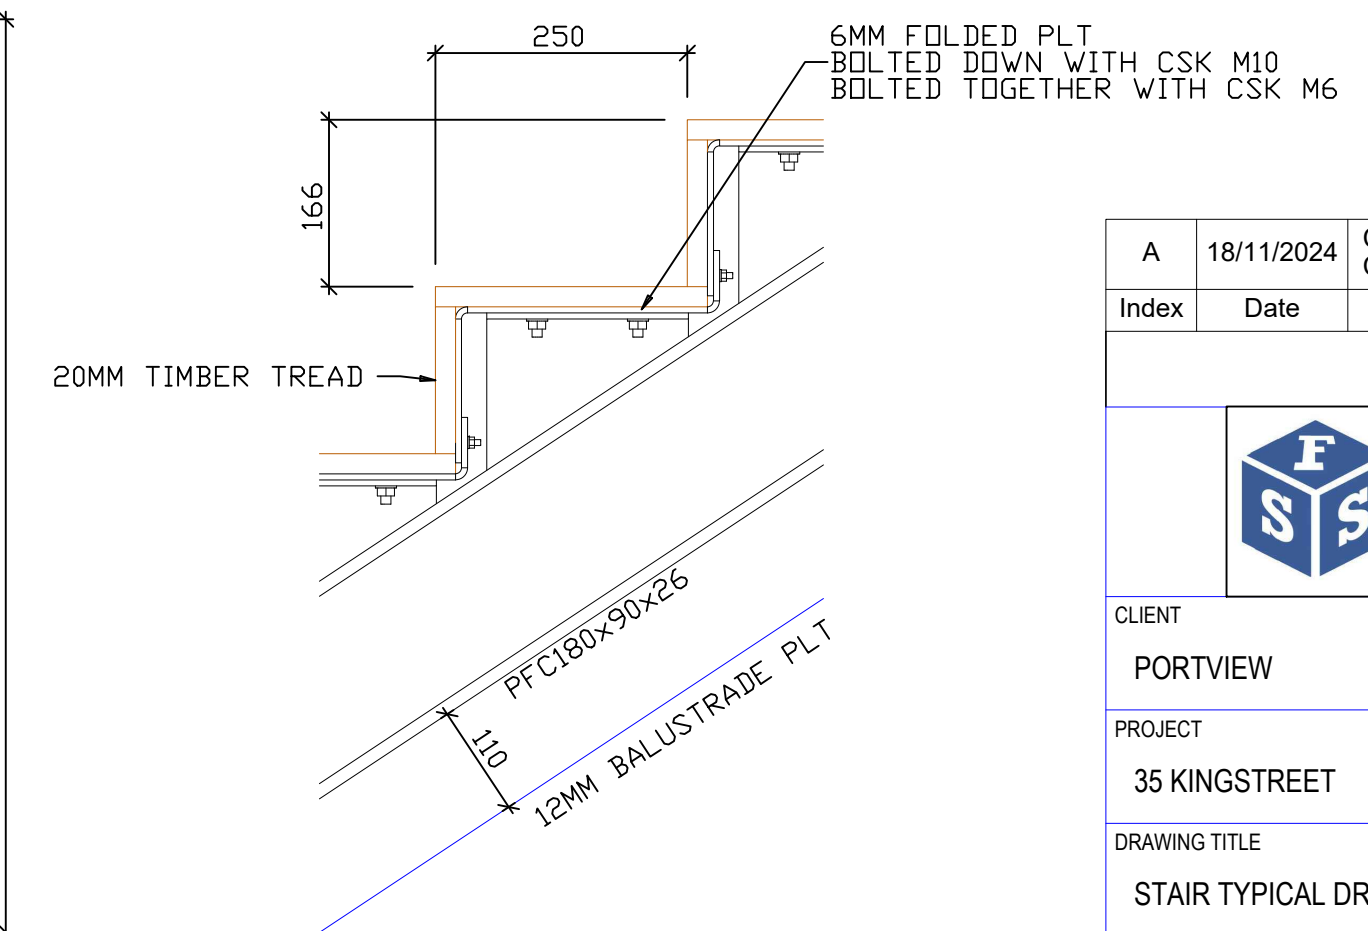

TYPICAL RISE/GOING
SCALE 1:7.5

A	18/11/2024	CHANGES TO SUIT COMMENTS	BV
Index	Date	Description	Author
REVISIONS			
CLIENT PORTVIEW			
PROJECT 35 KINGSTREET			
DRAWING TITLE STAIR TYPICAL DRAWING			
DRAWN BY KR	CHECKED BY	DATE 11/11/2024	SCALE As Noted
PROJECT No. 2372	DRAWING No. [G] - 101	REV A	