



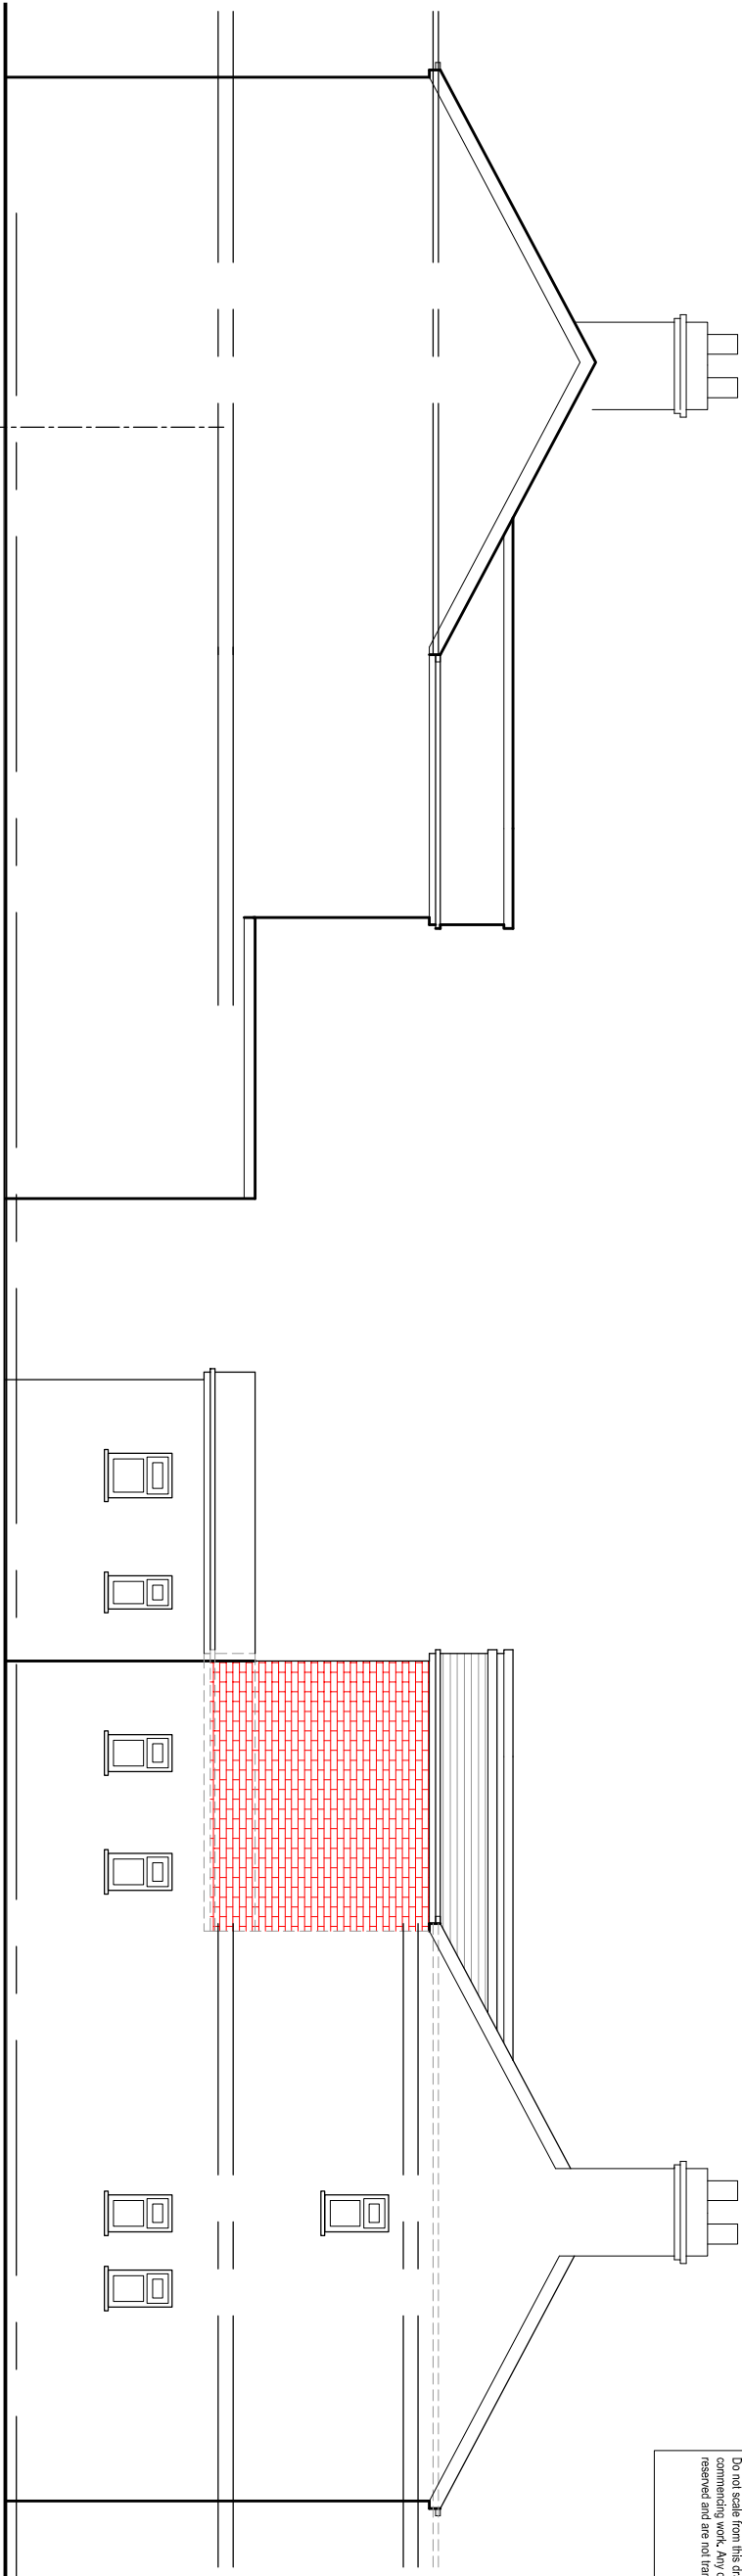


PROPOSED SIDE ELEVATION

PROPOSED SIDE ELEVATION

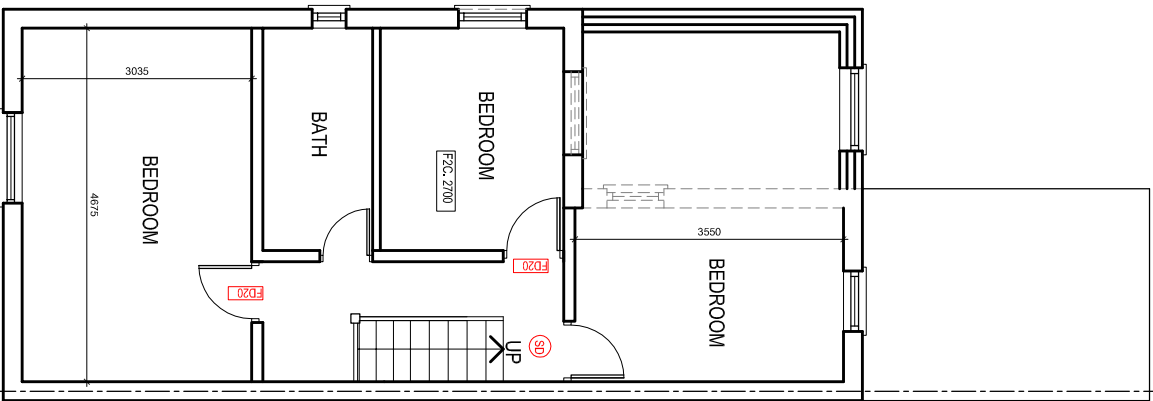

PROPOSED FIRST FLOOR PLAN

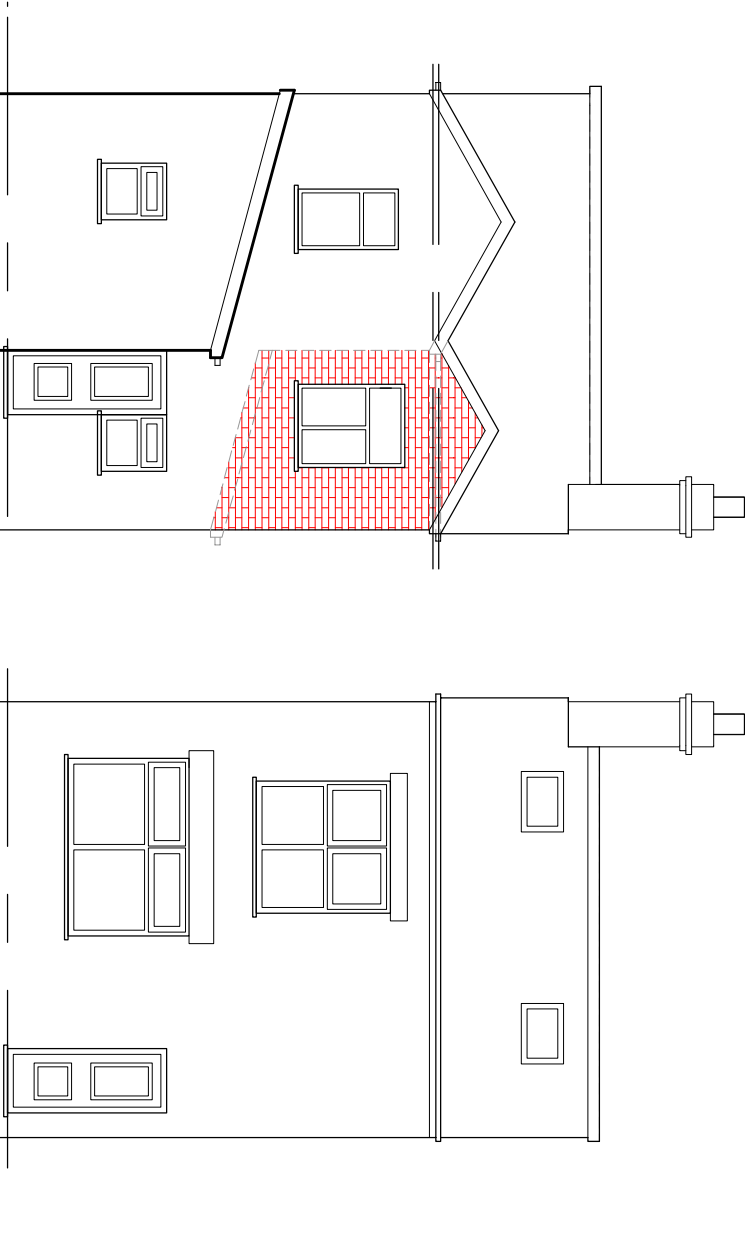

PROPOSED REAR ELEVATION

PROPOSED FRONT ELEVATION