


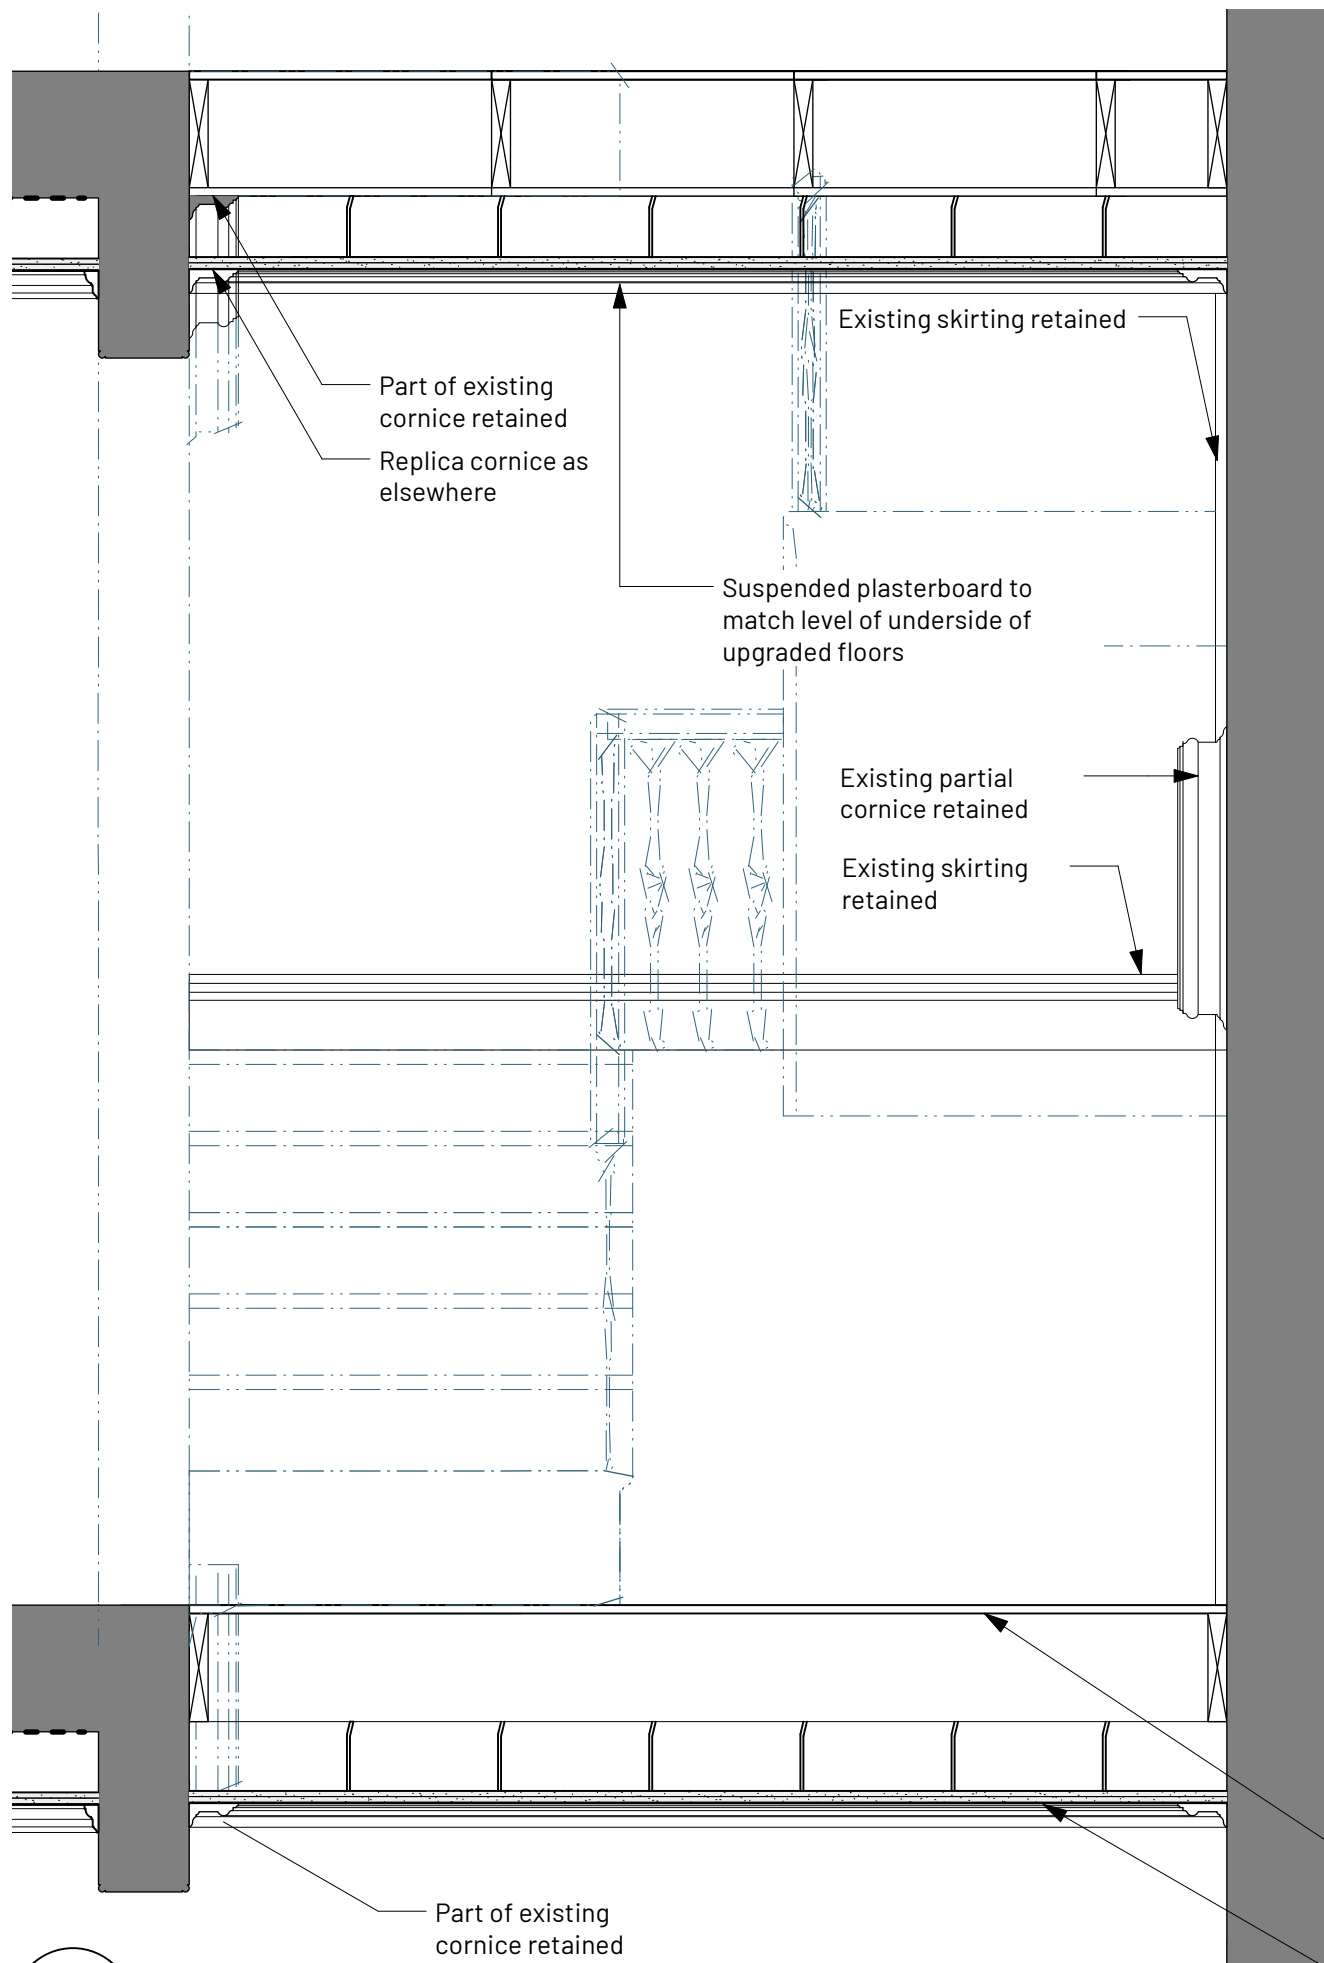


1 **Section AA**
Scale: 1:20




8 **Key Plan**
Scale: 1:200

KEY


- Existing
- Existing to be removed

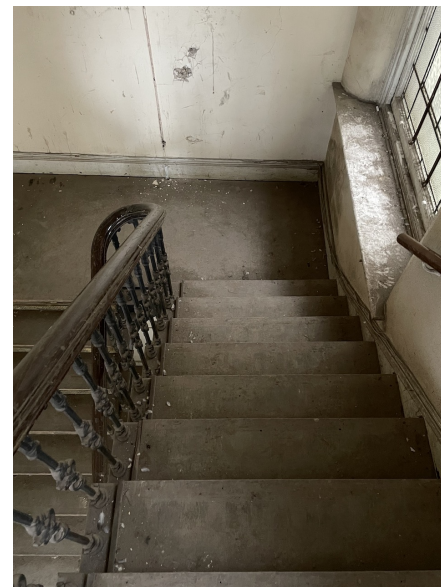


First floor half landing

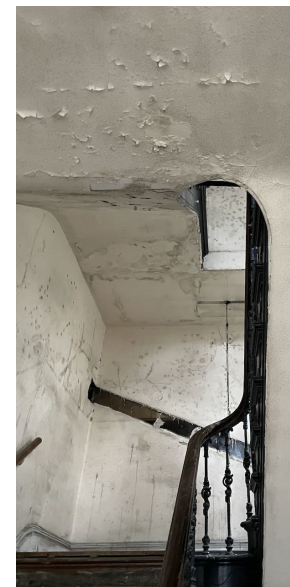

Second floor half landing

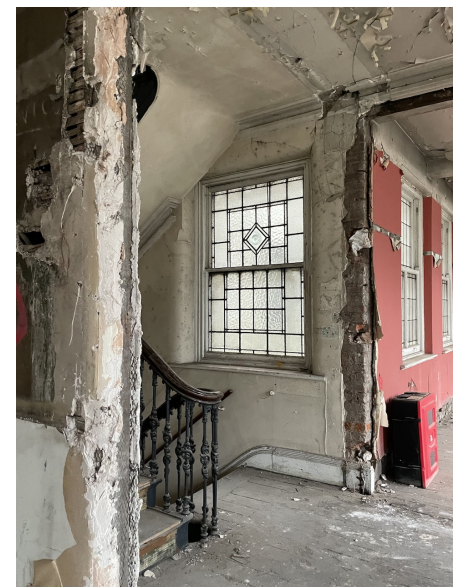

Second floor

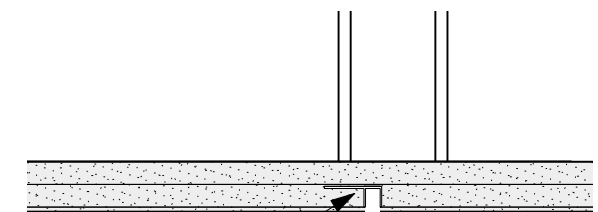

Painted steel shadow bead to denote boundary of previous stair

2 **Shadow Detail**
Scale: 1:5

A	26/11/2024	Floor construction revised	PL	HW
REV	NOTE		PRN	CHK

77 - 79 Mosley Street
Manchester

Typical Former Stair
Location Details

PROJECT REF.	1995
DRWG NO.	P(425)
REVISION	A
SCALE	1:10 @ A3
DATE 1st DRAWN	April 24 PL

SK sketch E existing P proposed T tender C construction FI final issue

+44 161 236 0051
ARCHITECT@ATELIERMB.CO.UK

ATELIER.MB