

BLOCK No. 1      Salvation Army. 100 Crossley Ct, Pollard St, Manchester M4 7AS


All dimensions are to be checked on site.  
This drawing shall not be scaled to ascertain dimensions.

Note:  
All information read  
in-conjunction with the  
Existing photographic  
information.



Existing Elevation 3

Existing Elevation 4

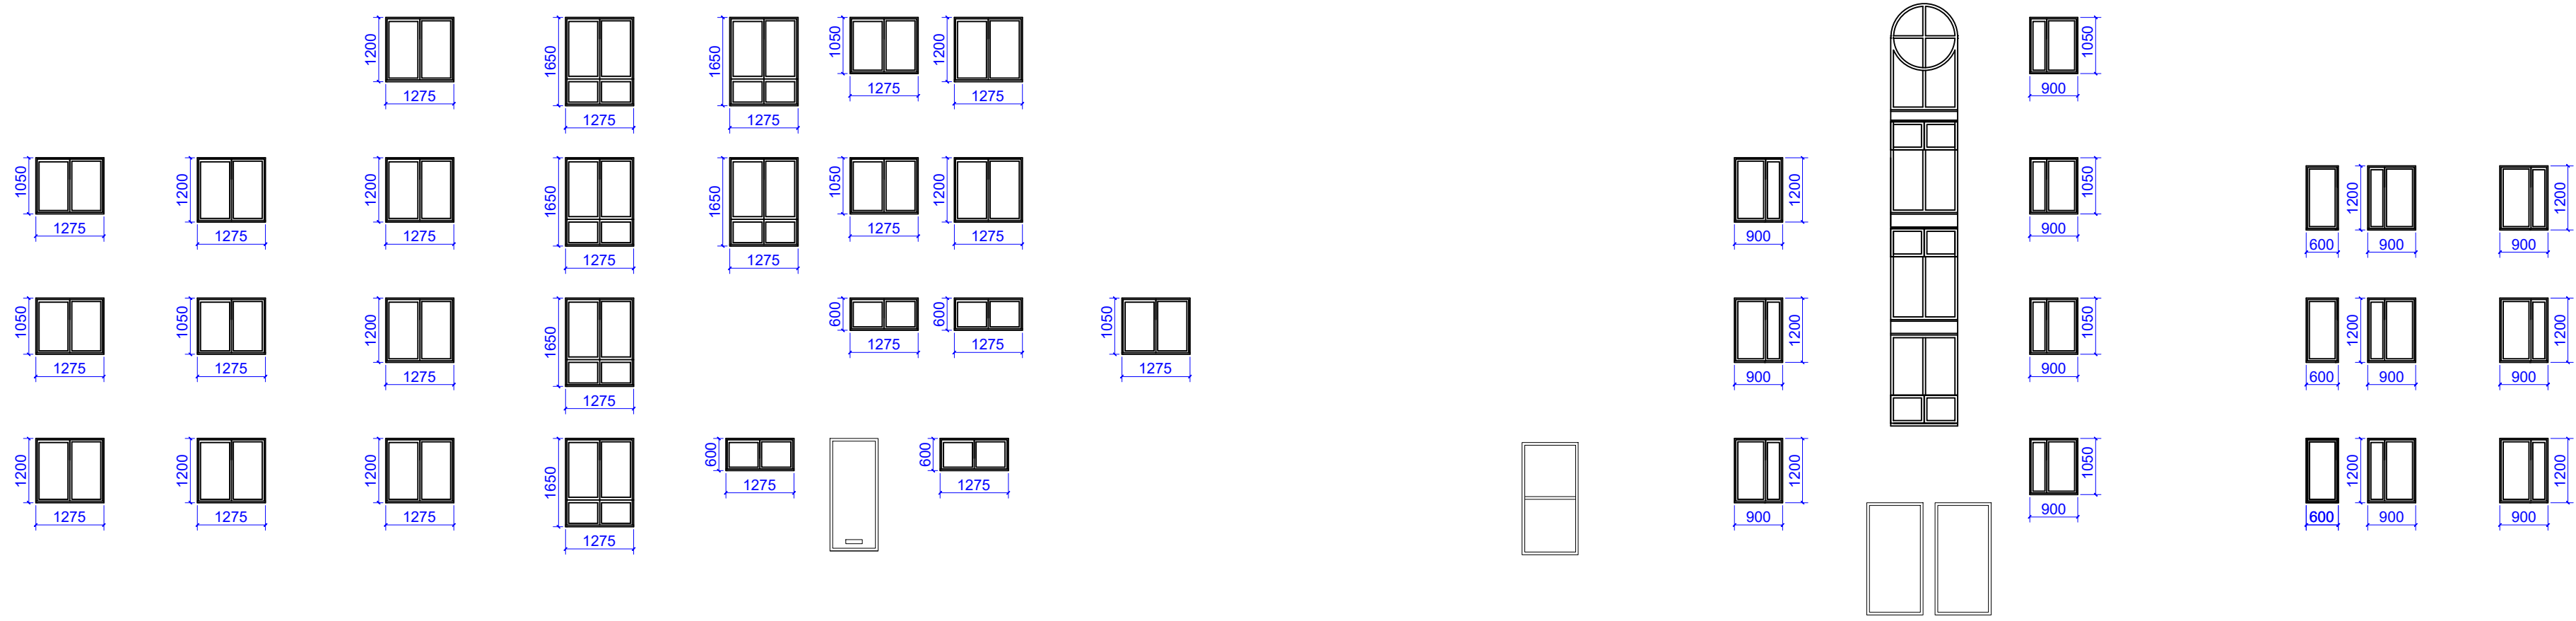

Plan  
1:250

BLOCK No. 2      Salvation Army. 100 Crossley Ct, Pollard St, Manchester M4 7AS




Existing Elevation 5

Existing Elevation 6

Existing Elevation 7

Existing Elevation 8

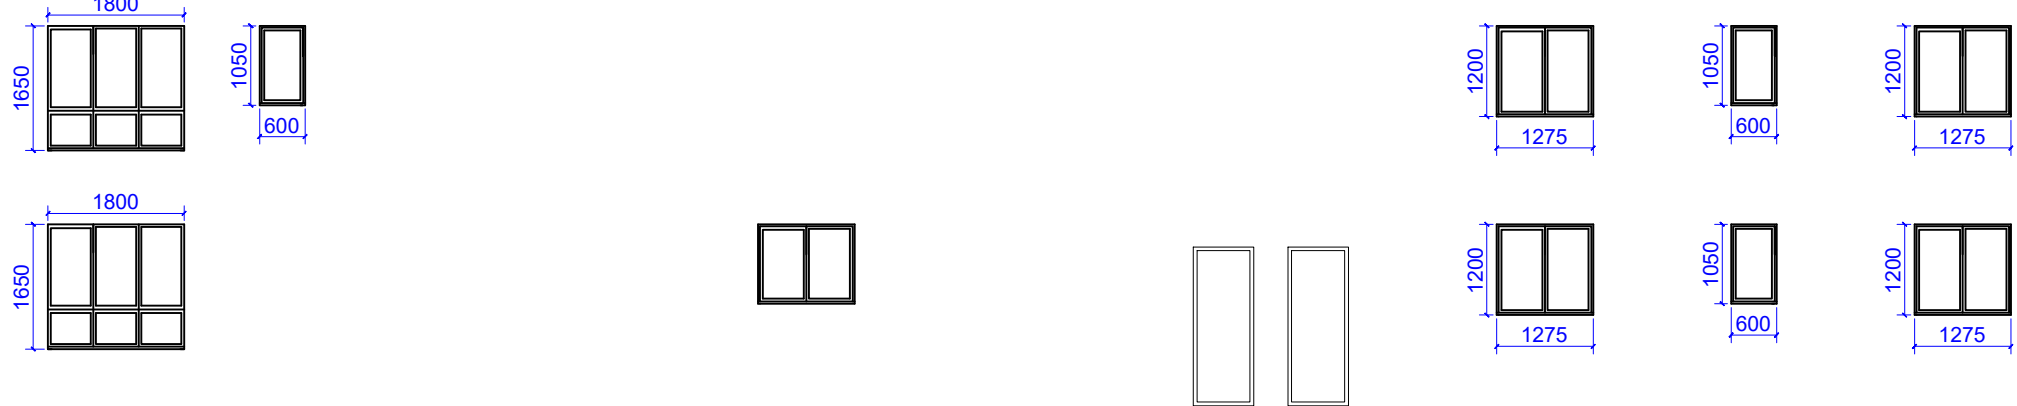

Existing windows -  
Rosewood double glazed  
UPVC Casement opening  
windows to all elevations.

Proposed windows -  
Rosewood double glazed  
UPVC Casement opening  
windows to all elevations.

Existing wall cladding -  
Rosewood UPVC

Existing wall cladding -  
Rosewood UPVC

Proposed wall cladding -  
Rosewood UPVC

Issued For : INFORMATION PURPOSES ONLY

Client  
REF:  
Salvation Army

Project  
Proposed replacement of windows and wall  
cladding .

Salvation Army. 100 Crossley Ct, Pollard St,  
Manchester M4 7AS

Scheme - Drawing Title  
Existing Elevations.

02      Scale      1:100 @A1  
Drawing No.      Revision      Date      20.11.24

sovereign group  
limited  
Commercial Fabricators  
of PVCu  
Windows & Doors  
Head Office: Vale St, Nelson, Lancs. BB9 0TA  
T: 01282 618171  
F: 01282 440400  
E: sgl@sovereigndred.co.uk  
W: WWW.SOVEREIGNDRED.CO.UK  
WWW.SOVEREIGNCOMMERCIAL.CO.UK