



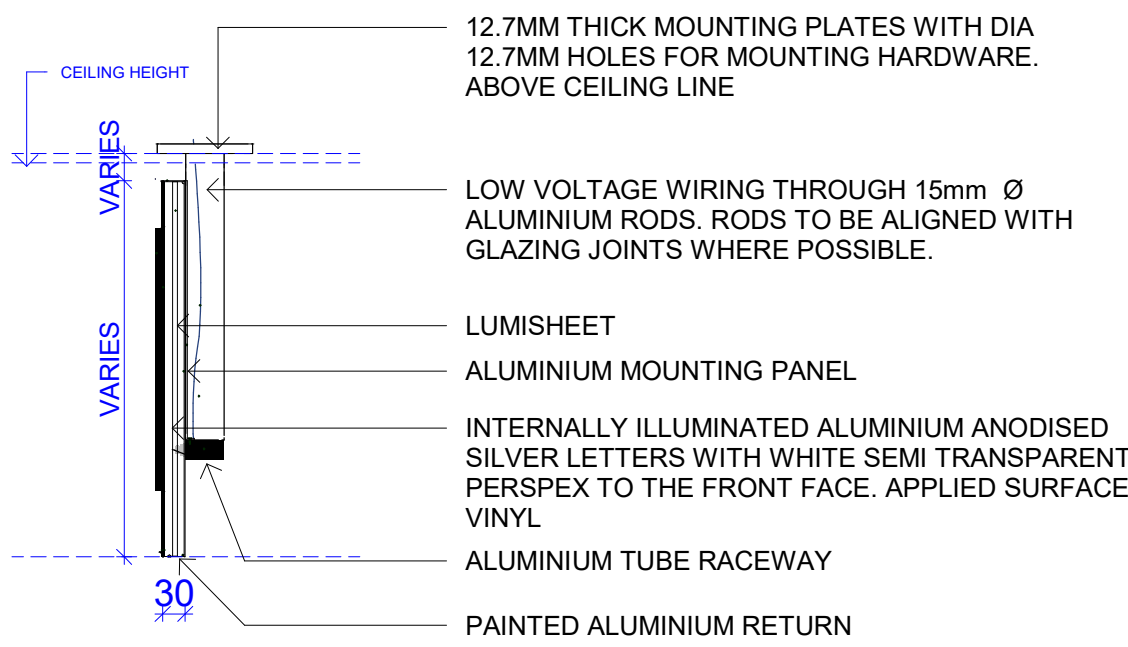



SIGNAGE TYPE 01 - SUSPENDED ILLUMINATED SIGNAGE

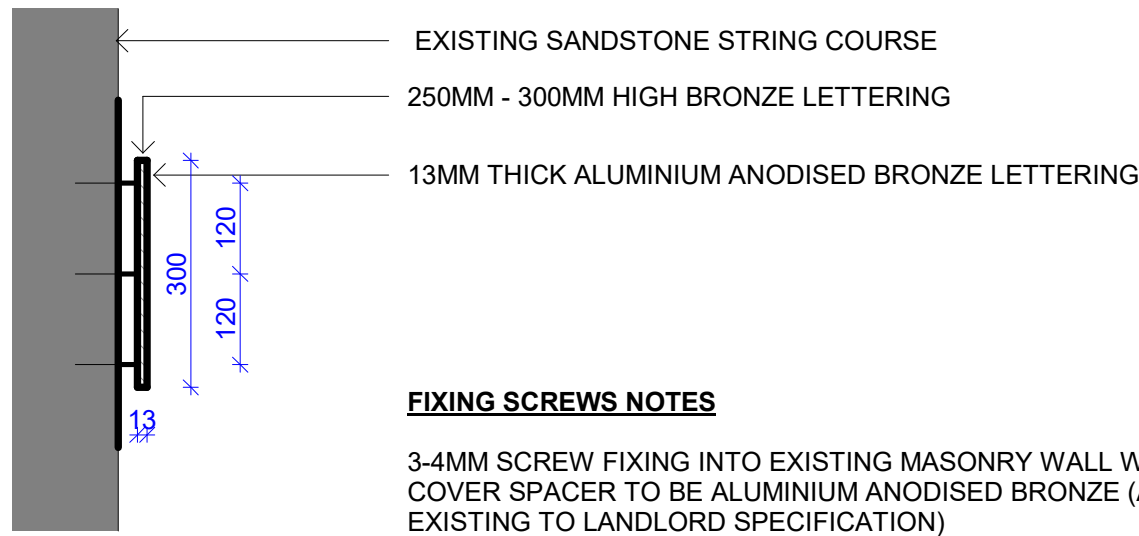


SIGNAGE TYPE 02 - EXTERNAL BUILDING SIGNAGE



SIGNAGE TYPE 04 - ARCADE SIGNAGE

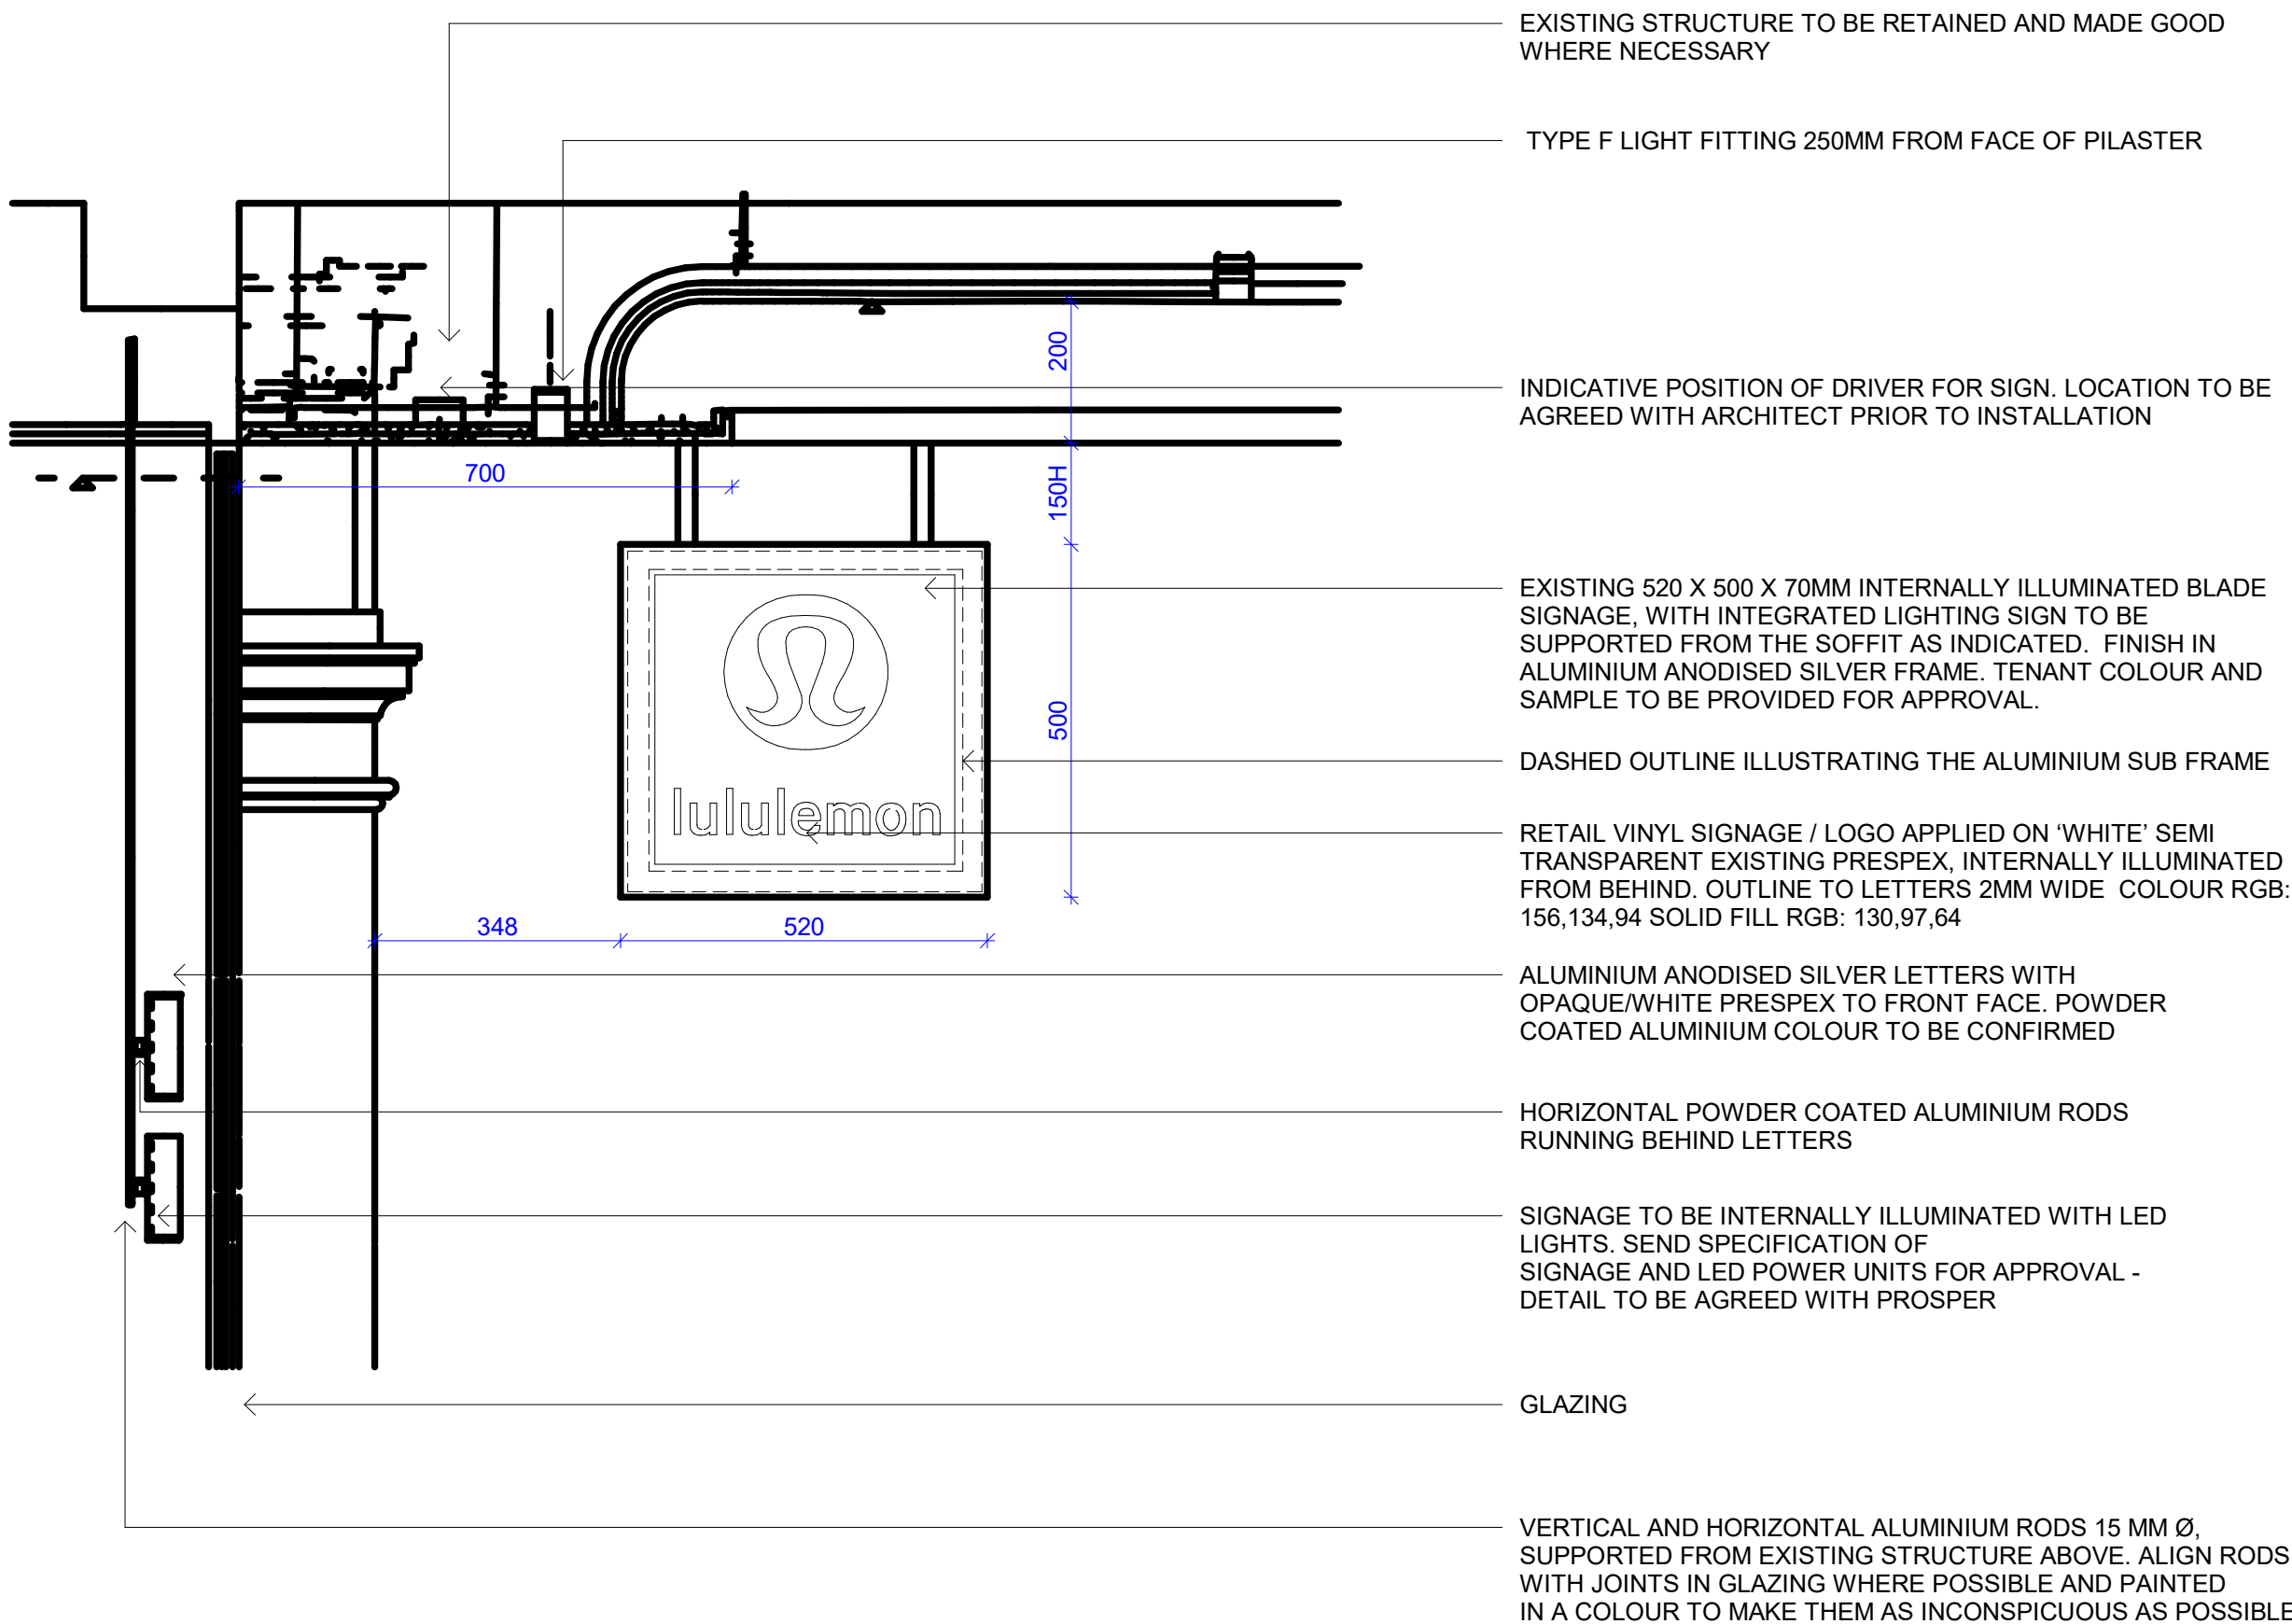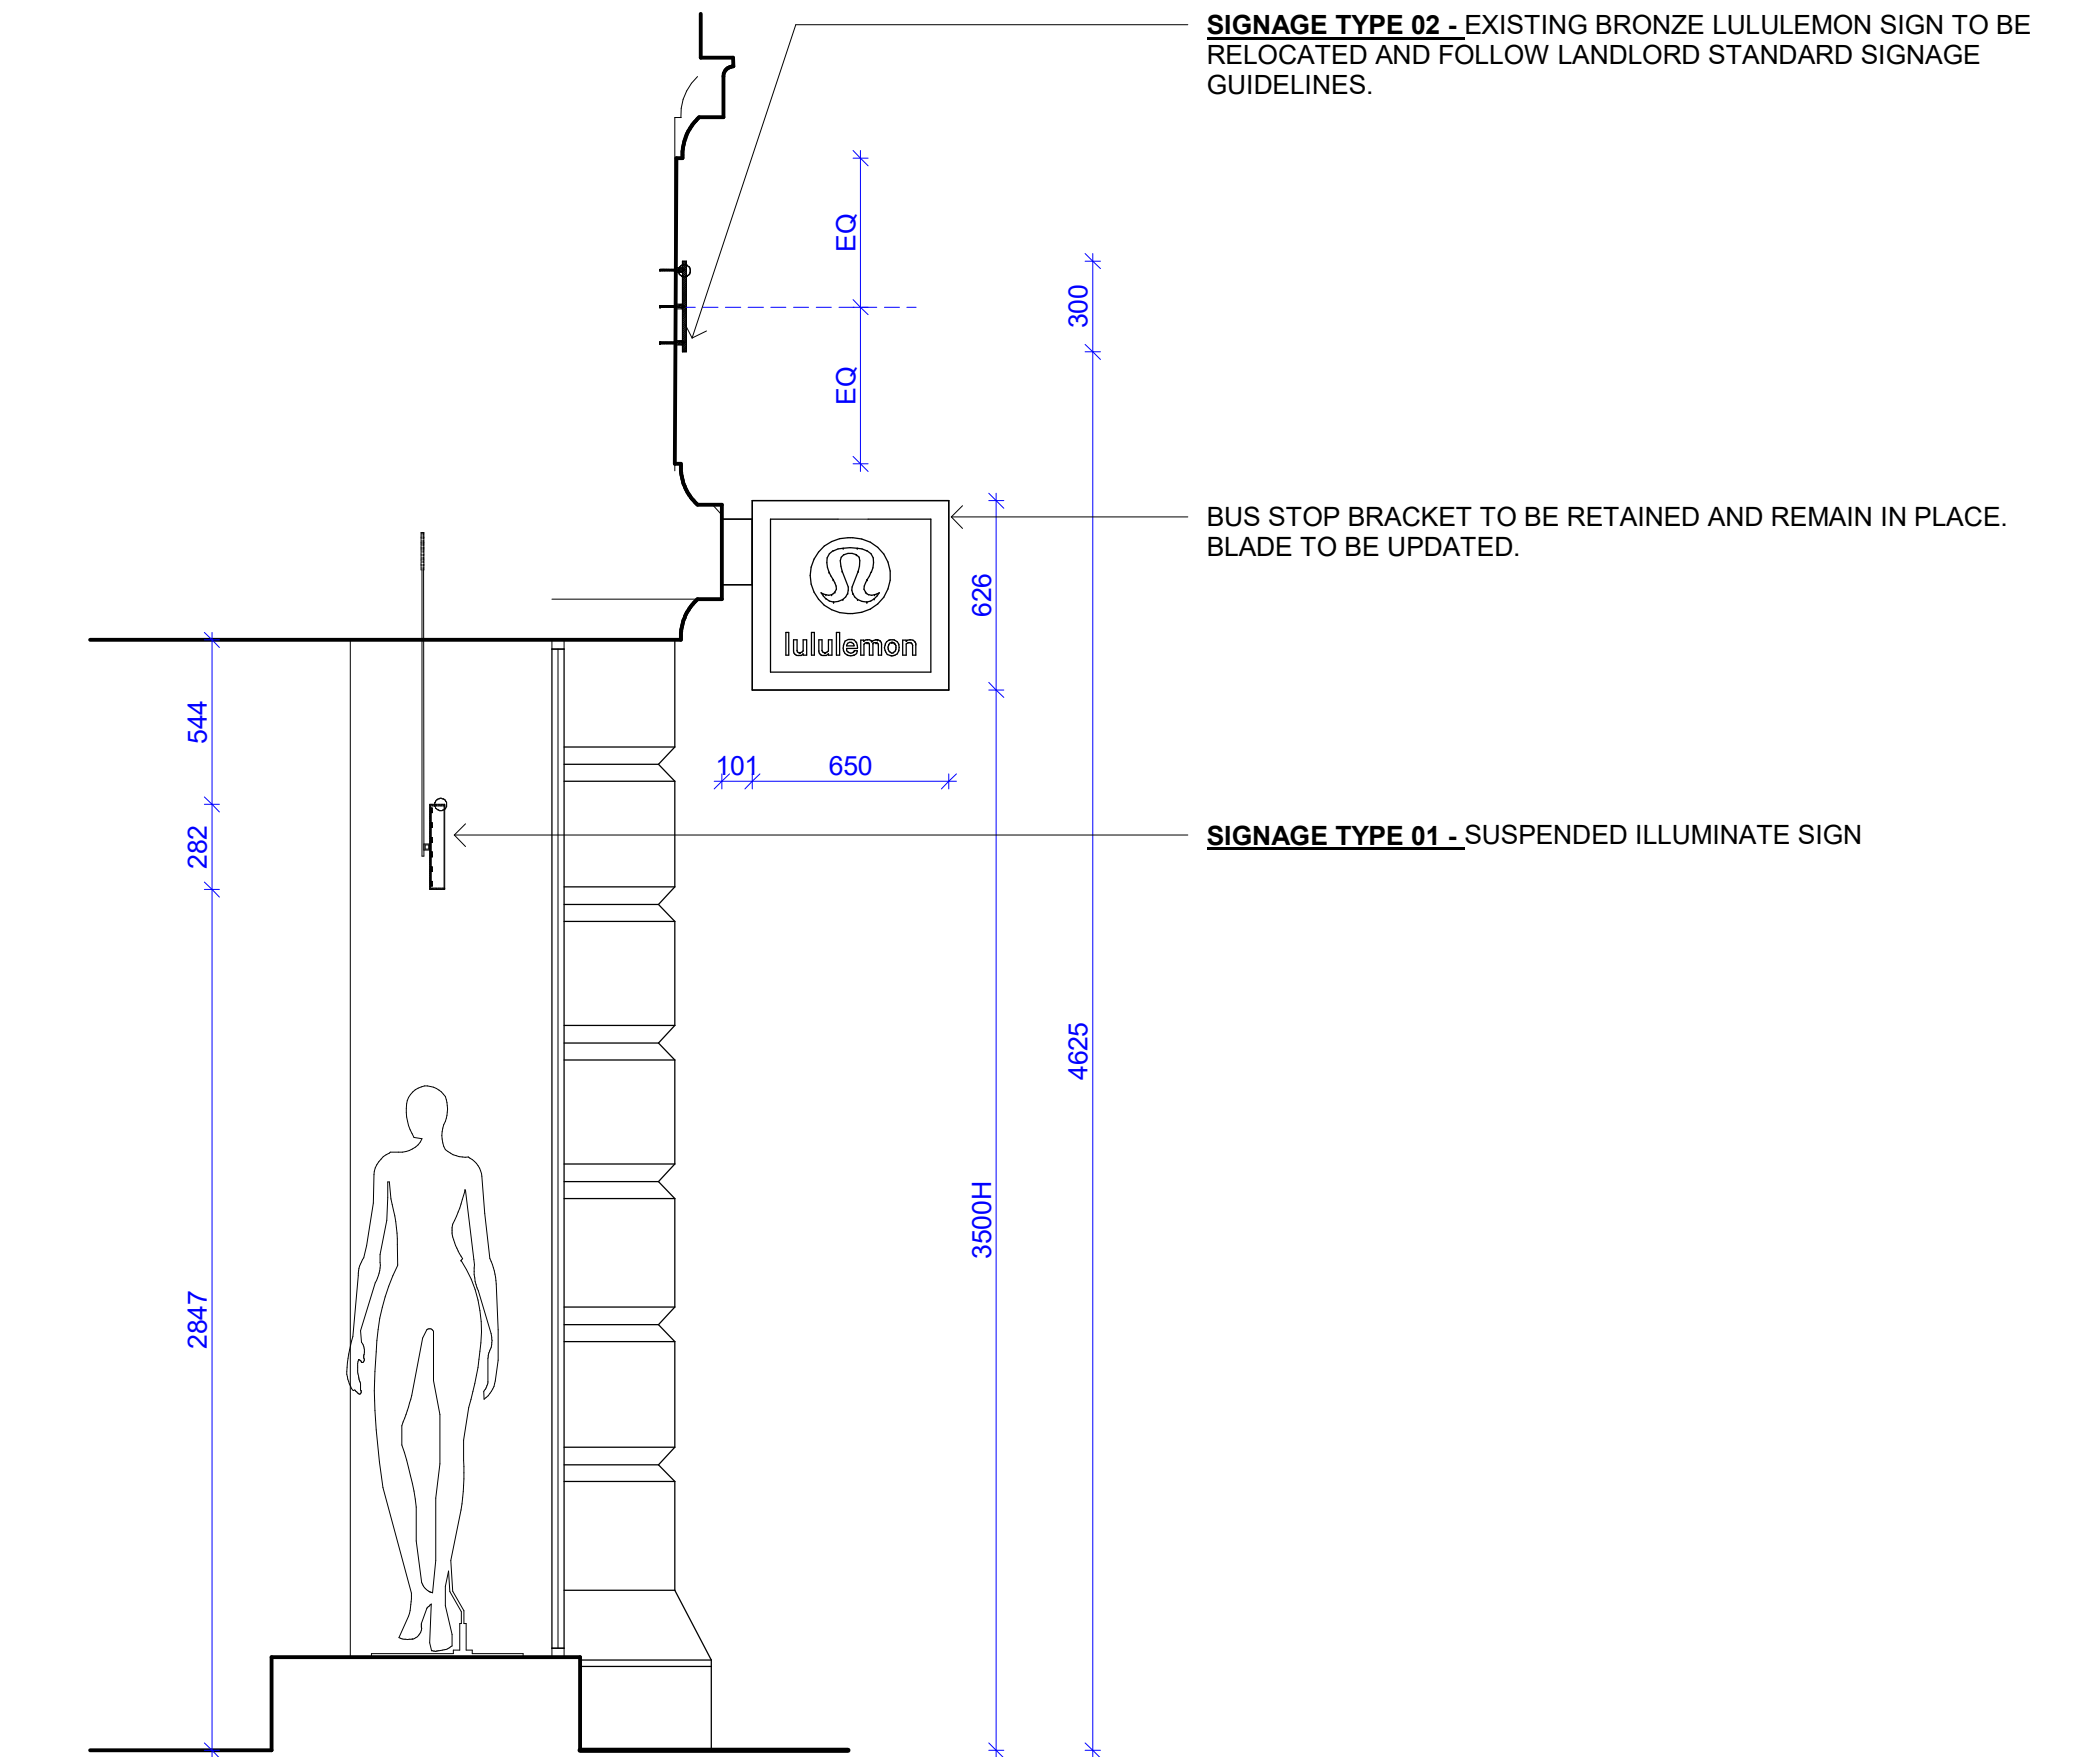


(16) SIGNAGE SET OUT
1 : 25

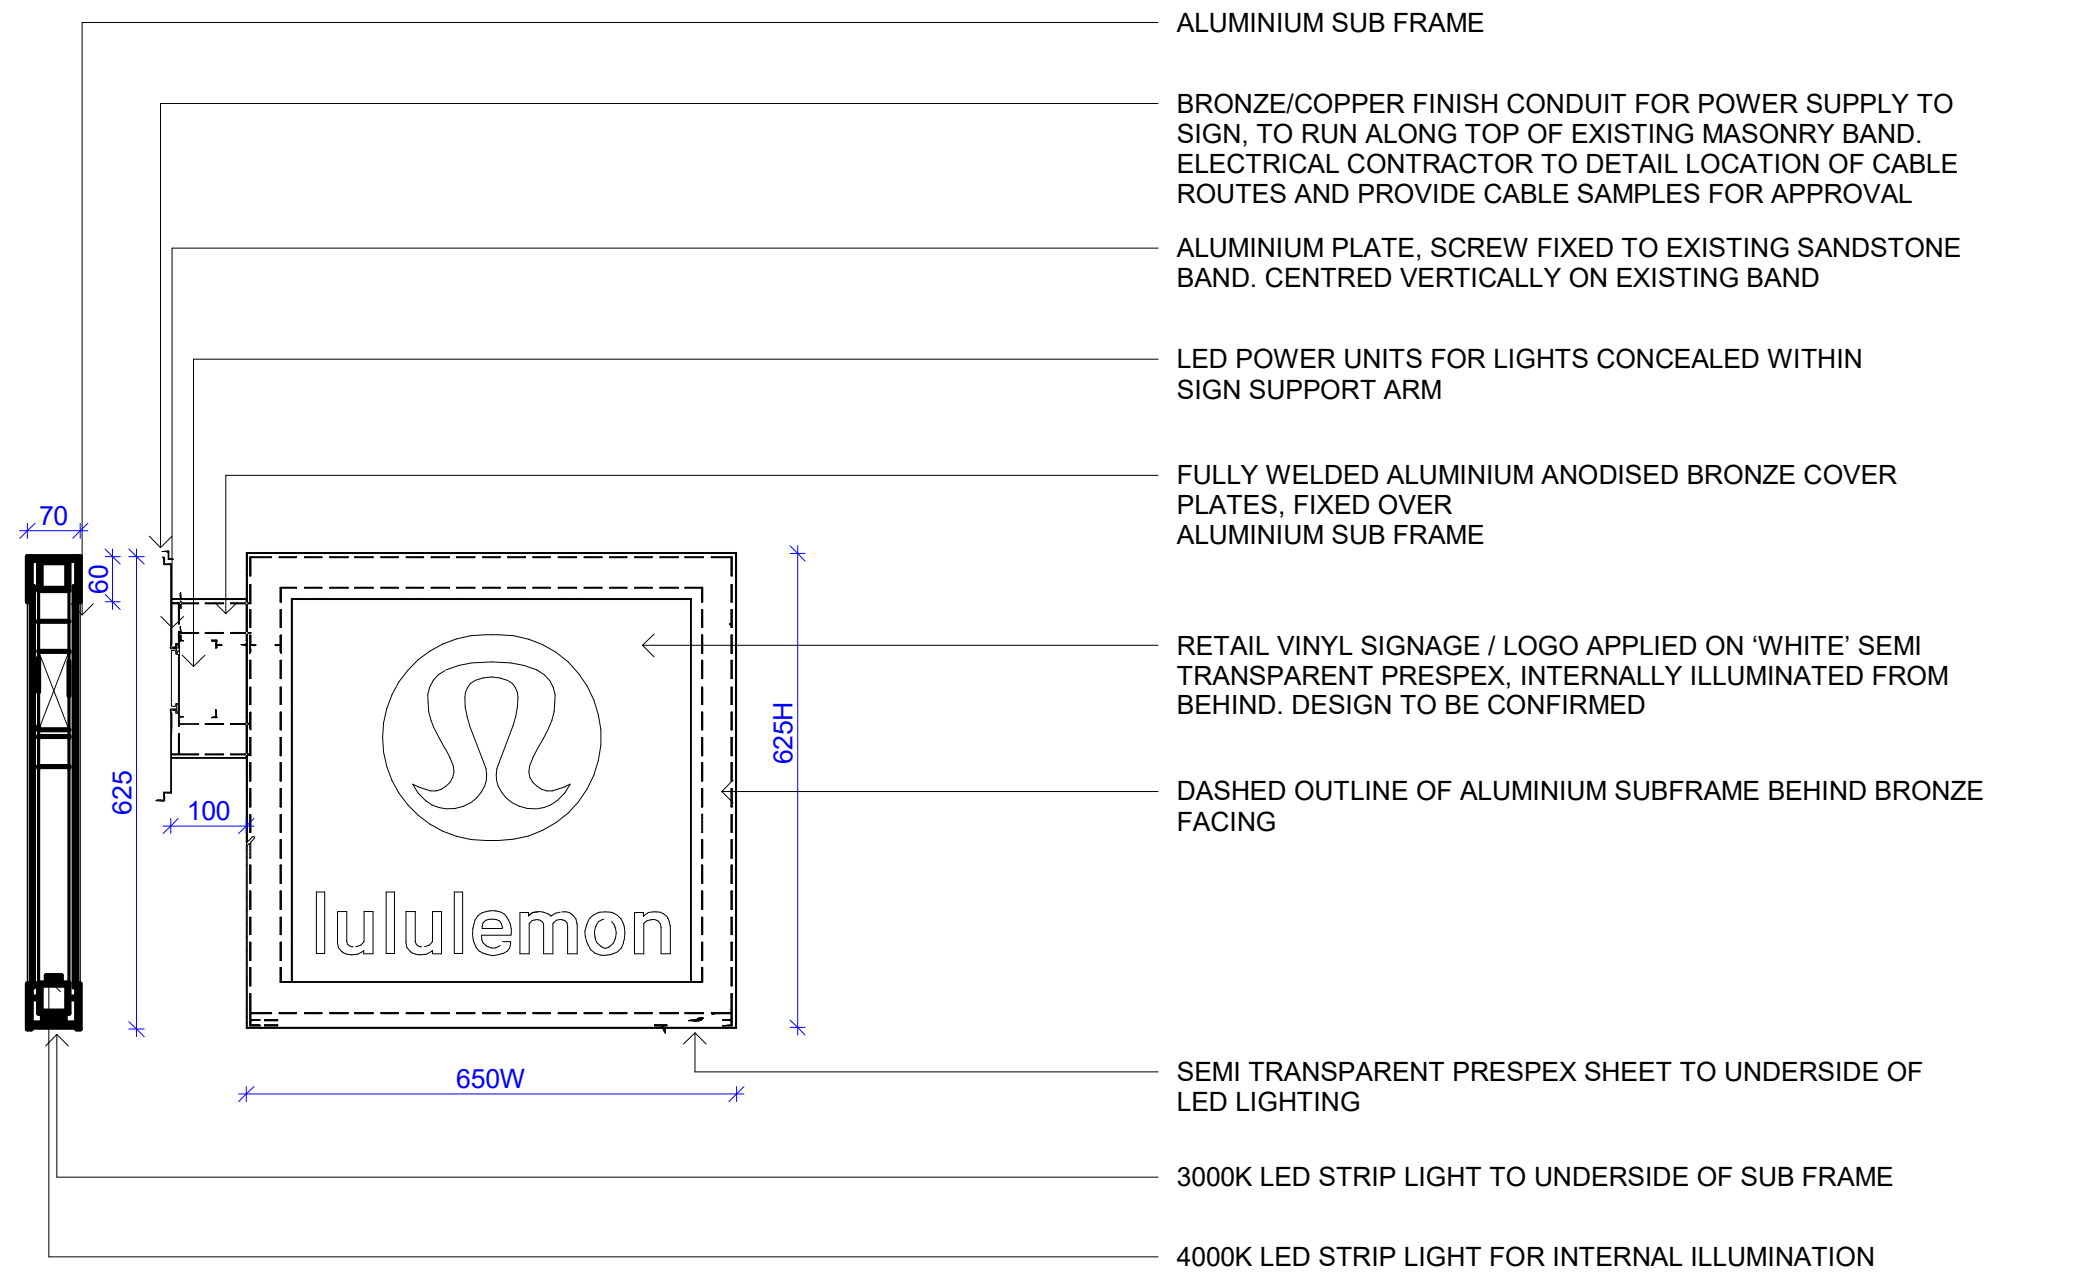

SIGNAGE TYPE 03 - PROJECTING SIGNAGE

SIGNAGE DETAILS AS PER LANDLORD STANDARDS. FOR DETAILS REFER TO SPECIALIST DRAWINGS

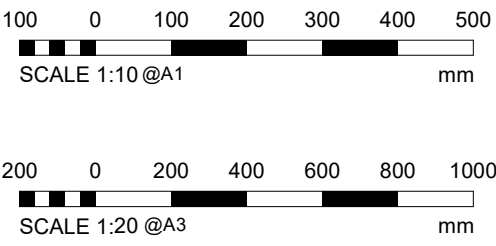

NOTES		ORIGINAL A1
DO NOT SCALE FROM THIS DRAWING. (DRAWINGS MAY BE SCALED FOR LOCAL AUTHORITY & PLANNING PURPOSES ONLY) ALL DIMENSIONS TO BE CHECKED ON SITE. COPYRIGHT PROTECTED.		
LANDLORD MODELS / DRAWINGS:		SERVICES MODELS:
REF TO ARCHITECTURAL MODEL:		REF TO MECHANICAL MODEL:
REF TO STRUCTURAL MODEL:		REF TO ELECTRICAL MODEL:
REF TO MEPH MODEL:		REF TO SPRINKLERS MODEL:
		DATUM / SHARED COORDINATES:

THE CONTRACTOR IS NOT TO SCALE FROM THIS DRAWING BUT FOLLOW THE WRITTEN FINISHED DIMENSIONS. ANY DISCREPANCIES BETWEEN THE DRAWING AND THE OTHER CONTRACT DOCUMENTS OR ANY DISCREPANCIES WITHIN A DRAWING OR BETWEEN DRAWINGS MUST BE REPORTED IMMEDIATELY TO THE ARCHITECT.

ALL DIMENSIONS TO BE CHECKED ON SITE PRIOR TO ANY MANUFACTURE OR CONSTRUCTION OF EQUIPMENT, FINISH, SIGNAGE ETC.

THE CONTRACTOR IS TO INSPECT THE SITE PRIOR TO TENDER AND IS RESPONSIBLE FOR STRIPPING OUT IN ACCORDANCE WITH THE DRAWINGS ENSURING THAT THE WORK IS UNDERTAKEN SAFELY. THE CONTRACTOR WILL BE RESPONSIBLE FOR THE SETTING OUT OF THE WORKS - AND ALL TO BE CHECKED WITH THE CONTRACT INFORMATION.

THE CONTRACTOR IS RESPONSIBLE FOR THE DETAILED SERVICES DESIGN INCLUDING LOADINGS, CABLE AND PIPEWORK ROUTES AND PIPEWORK / CABLE SIZING AND SPECIFICATION, ALL CABLE TRAY, MS CONDUIT AND OTHER SERVICES ARE TO BE EXPOSED BELOW SLAB/CEILINGS.

ELECTRICAL WORKS:

THE ELECTRICAL INSTALLATION IS TO BE IN ACCORDANCE WITH THE CURRENT EDITION OF THE IEE REGULATIONS AND ALL CABLEING TO BE LSF.

ALL INSTALLATIONS TO COMPLY WITH CURRENT LEGISLATION:-

BS 5839: FIRE DETECTION & ALARM SYSTEMS FOR BUILDINGS

BS 5266: EMERGENCY LIGHTING

BS EN 1838:1999 - LIGHTING APPLICATIONS. EMERGENCY LIGHTING

BS EN 50172:2004 - EMERGENCY ESCAPE LIGHTING SYSTEMS

FIRE SAFETY

NOTE - ALL EXISTING FIRE RESISTING ENCLOSURES TO SERVICE RISERS TO BE MAINTAINED OR MADE GOOD WHERE DISTURBED. NEW AND EXISTING CABLES, PIPES AND DUCTS PASSING THROUGH FIRE RESISTING CONSTRUCTION TO BE ADEQUATELY FIRE STOPPED. NEW AND EXISTING DUCTWORK PASSING THROUGH.

FIRE RESISTING CONSTRUCTION TO HAVE FIRE DAMPERS.

FINISHES:

ANY WALL, CEILING LININGS TO BE TO EUROCLASS A (CLASS 0 EQUIVALENT)

CONTRACTOR AND SUPPLIERS OF SPECIALIST JOINERY/ EQUIPMENT TO ENSURE ALL TIMBER MATERIALS ARE TREATED WITH FIRE RETARDANT FINISH TO ACHIEVE CLASS 0 RATING. MDF TO BE ACHIEVE CLASS 0 RATED.

CONTRACTOR AND SUPPLIERS OF SPECIALIST EQUIPMENT TO PROVIDE FIRE RATING CERTIFICATES FOR ALL SPECIALIST LININGS AND LAMINATES TO BE USED FOR HERBIC APPROVAL.

ALL PAINTS TO BE WATER BASED.

FIRE PROTECTION TO BE INSPECTED FOR COMPLIANCE AND ALL FINISHES REMOVED SHOULD BE DONE WITH CARE SO NOT TO DISTURB EXISTING FIRE PROTECTION

WHERE EXISTING FLOORING REMOVED, EXISTING SLAB / SCAFFOLD TO BE SCARIFIED AND PREPARED TO RECEIVE NEW LEVELING COMPOUND

STRUCTURE:

EXISTING LOADINGS TO BE CONFIRMED BY SE SPECIALIST. ANY STRENGTHENING WORKS OR PENETRATIONS TO THE EXISTING STRUCTURE TO BE CARRIED OUT TO SE DETAIL AND SPECIFICATIONS.

PLEASE REFER TO LULULEMON FINISHES SCHEDULE

PLEASE REFER TO DRAWINGS SERIES 11 FOR MILLWORK PLANS AND DESCRIPTIONS

PLEASE REFER TO LULULEMON MILLWORK DRAWINGS FOR FURNITURE DIMENSIONS AND SETTING OUT

NOTE: UNIT LAYOUT AND DIMENSIONS SUBJECT TO REVIEW OF SHELL AND CORE HANDOVER AND SURVEY. SET-OUT DRAWINGS TO BE UPDATED FOLLOWING STRIP-OUT, MILLWORK AND WALL PANELS SETOUT TO BE UPDATED FOLLOWING MILLWORKERS UPDATED DRAWINGS.

3-01	02/12/24	ADVERTISING CONSENT	LJ/SC
1-00	29/11/24	UPDATED LAYOUT FOLLOWING ON SITE CONDITIONS	LJ/SC
Rev	Date	Revision Description	Drw/Chk
Client			
<div> lululemon</div>			
<div><div>IDL: Architects</div></div>			
LONDON 17 Blackfriars Lane St Pauls, London EC4V 6ER		PRAQUE The Forum, Fifth Floor, Wenceslas Square 19 Prague, 110 00	
+44 (0)20 7248 1234		+42 (0) 72 0279 588	
<div><div>Idl group</div><div>Registered in England No 7111665</div><div>RIBA Accreditation No.20014346</div></div>			
Project			
LULULEMON MANCHESTER EXPANSION 7 ST ANNE SQUARE			
Drawing Title			
PROPOSED SHOP FRONT SIGNAGE DETAILS			
Project No			
24-2879			
Scale @A1		Drawn by	Checked by
As indicated		LG	JC
File Identifier		(Status - Revision)	
2879-IDL-NA-ZZ-DR-A-16002		[3-01]	
Purpose of Issue			
FOR PLANNING APPROVAL			