

Notes


This drawing is the property of The Intelligent Design Centre Ltd and copyright is reserved by them. This drawing is not to be copied or disclosed by or to any unauthorised persons without the prior written consent of The Intelligent Design Centre Ltd.

Do not scale from this drawing.


All dimensions are to be checked on site prior to construction, manufacture of any components and ordering of materials and equipment.

Any discrepancies are to be reported to the architect for clarification.

All materials and workmanship to be in accordance with the current British Standards and codes of practice.

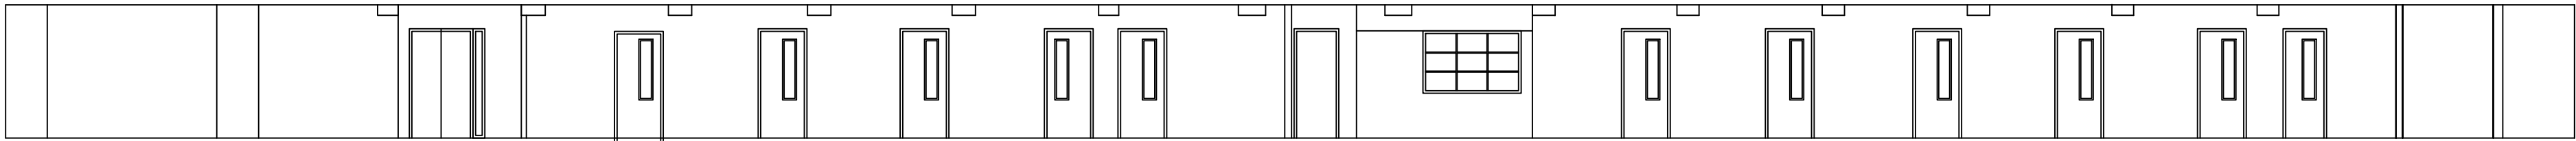

Existing Section B-B

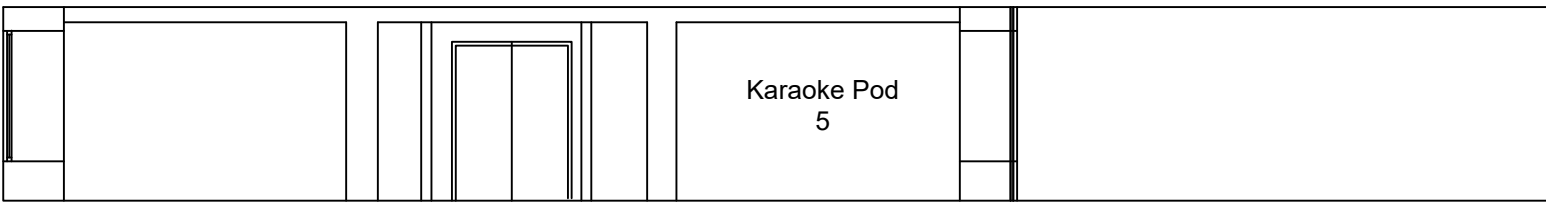


Existing Section A-A

NOTE


All Acoustic Ceiling work to be in accordance with Braiden Acoustics Ltd Baseline Noise Impact Assessment dated 6 Sep 2024 report ref 11199.

Area of ceiling to be treated for sound transfer by exposing the existing undersides of floor boards, insert 70mm Karma TNF70 firebatts between the floor joists, fill gaps with Everflex AC50 Acoustic Sealant and Adhesive.


Form acoustic ceiling of resilient bars attached to the underside of the floor joists, underdrawn with 2no layers of 15mm acoustic plasterboards.

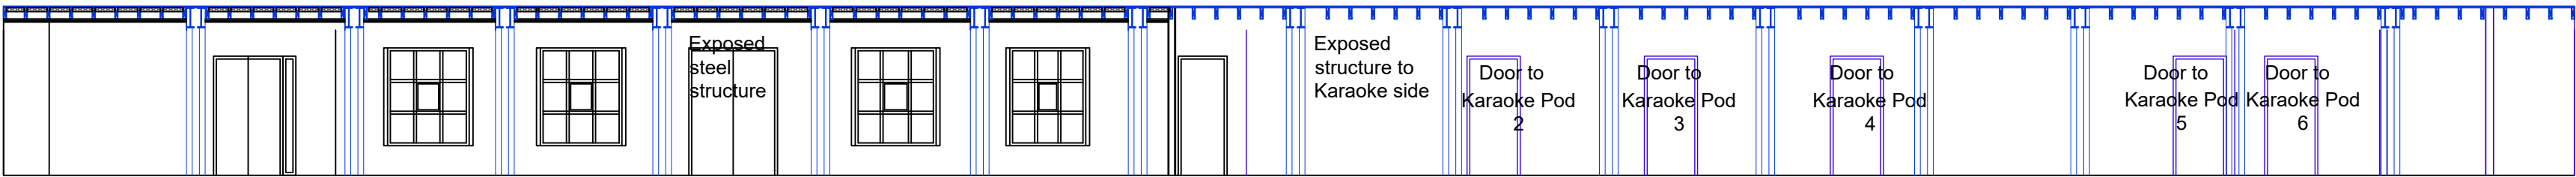

Proposed Section B-B

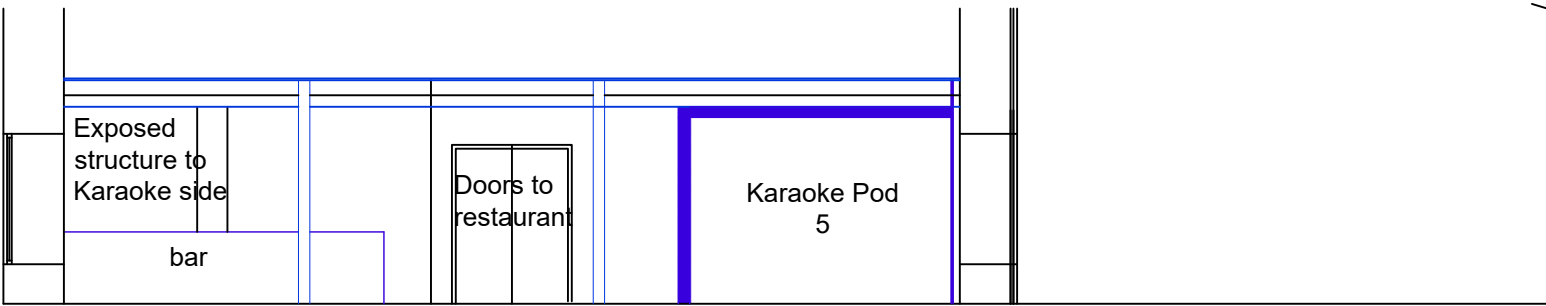

Proposed Section A-A

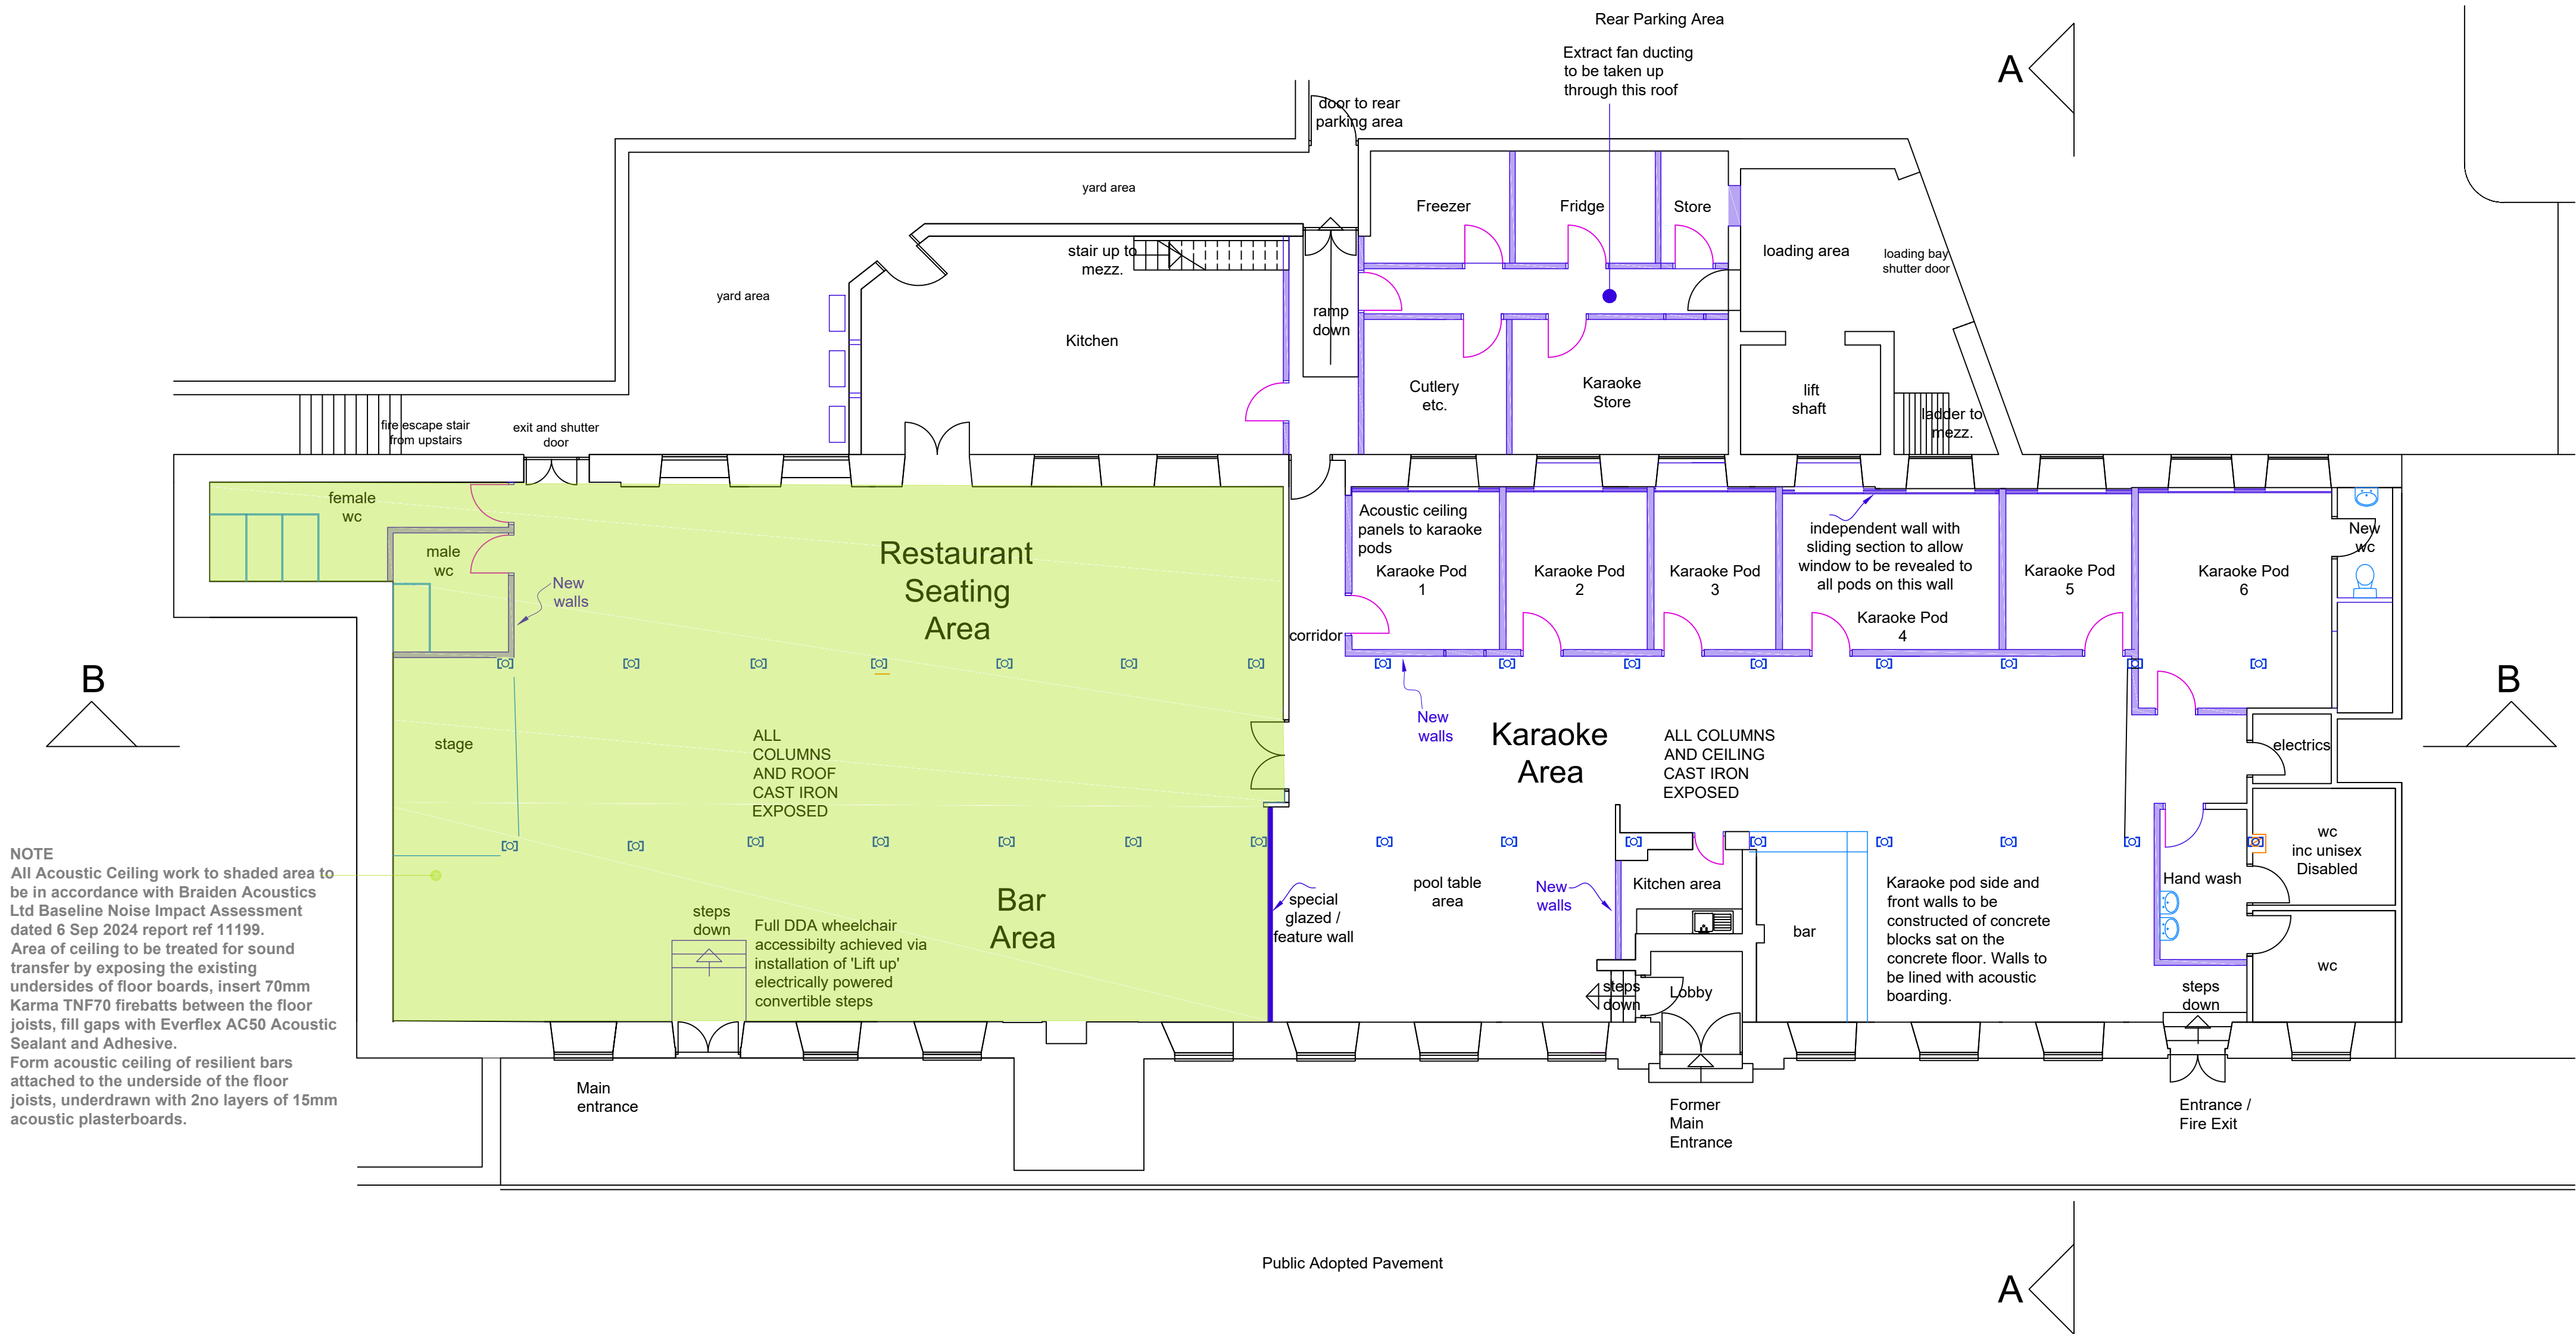

|     |          |          |                  |
|-----|----------|----------|------------------|
| A   | 24-11-24 | jad      | Bollards omitted |
| Rev | Date     | Drawn by | Comments         |

Client

**Mr S Baig**

Project

**Proposed Change of Use to LGF**  
**Chester St Mill, 8 Chester St, Manchester**

Drawing

**Proposed Sections**

|           |                 |            |
|-----------|-----------------|------------|
| Date      | Drawn by        | Scales     |
| June 2023 | Trinity Woodman | 1:100 @ A1 |

Job No - Dwg No - Rev

**22101-112 Rev A**



The Intelligent Design Centre

*Creative thinking in architecture, engineering and the built environment*

5-11 Eagle Street  
Accrington  
Lancashire  
BB5 1LN

T: 01254 232007  
F: 01254 392193  
E: info@emal-sdc.co.uk  
W: intelligentdesigncentre.co.uk