



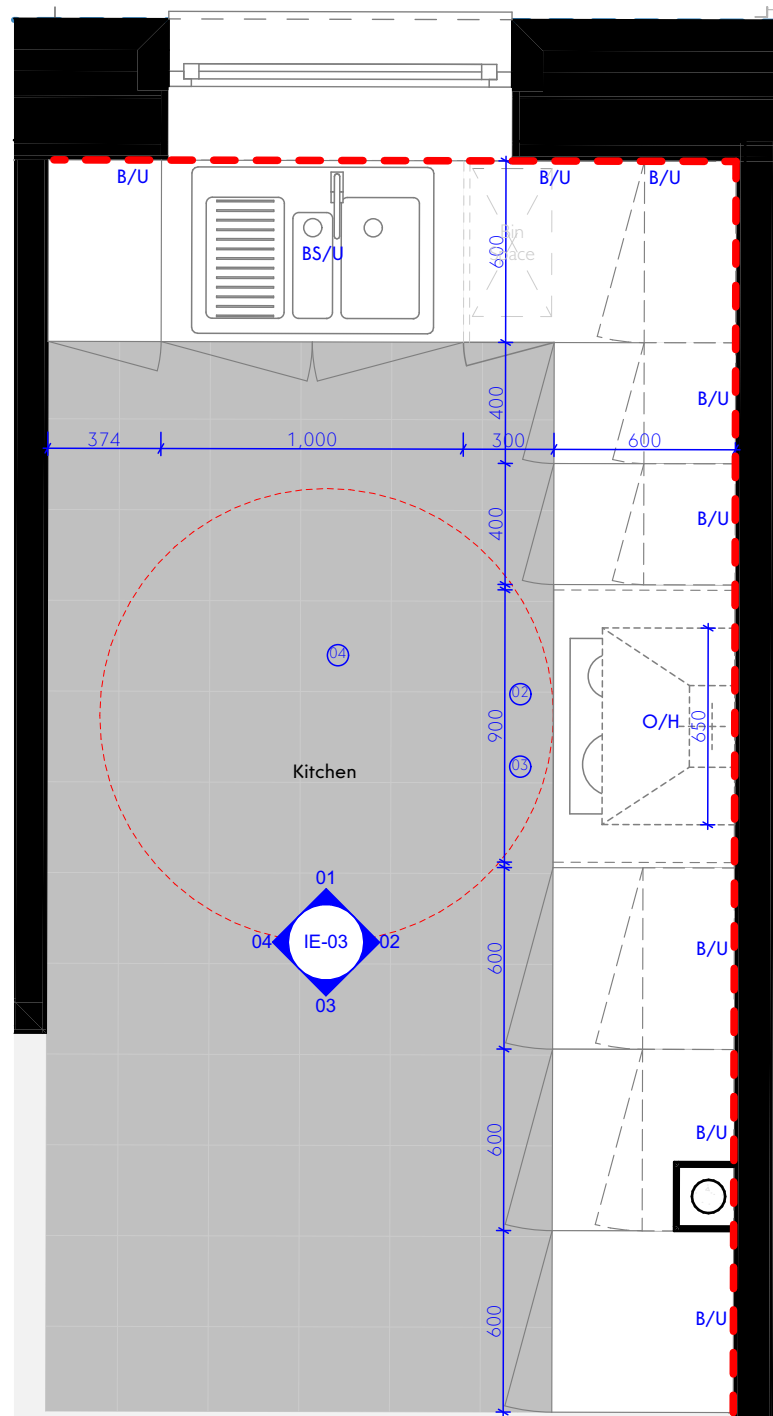


Ground Floor Kitchen

Key


- | | |
|------|---|
| 1. | Sink as spec NBS TBC |
| 2. | Hob as spec NBS TBC |
| 3. | Recirculatory extractor hood as spec NBS TBC |
| 4. | Floor, finish TBA, non slip as spec NBS TBA |
| 5. | Taps as spec NBS TBA |
| 6. | Splash back ,finish TBC, as spec NBS TBA |
| B/U | Base unit as spec NBS N20 |
| W/U | Wall mounted unit as spec NBS N20 |
| BS/U | Base unit incorporating sink as spec NBS N20 |
| O/H | Oven hob base unit |
| X | Pattringing NBS TBA by timber frame manufacturer. |

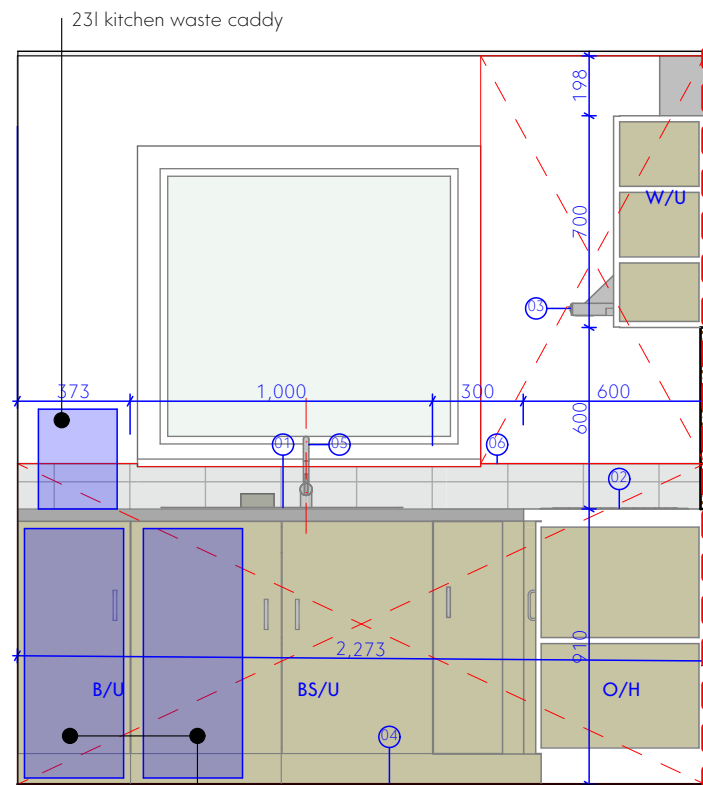


Elevation 01 | Space for segregated waste streams. 2x cupboard pull out dual waste system (Addis 518527) or similar (4 x 10l) storage

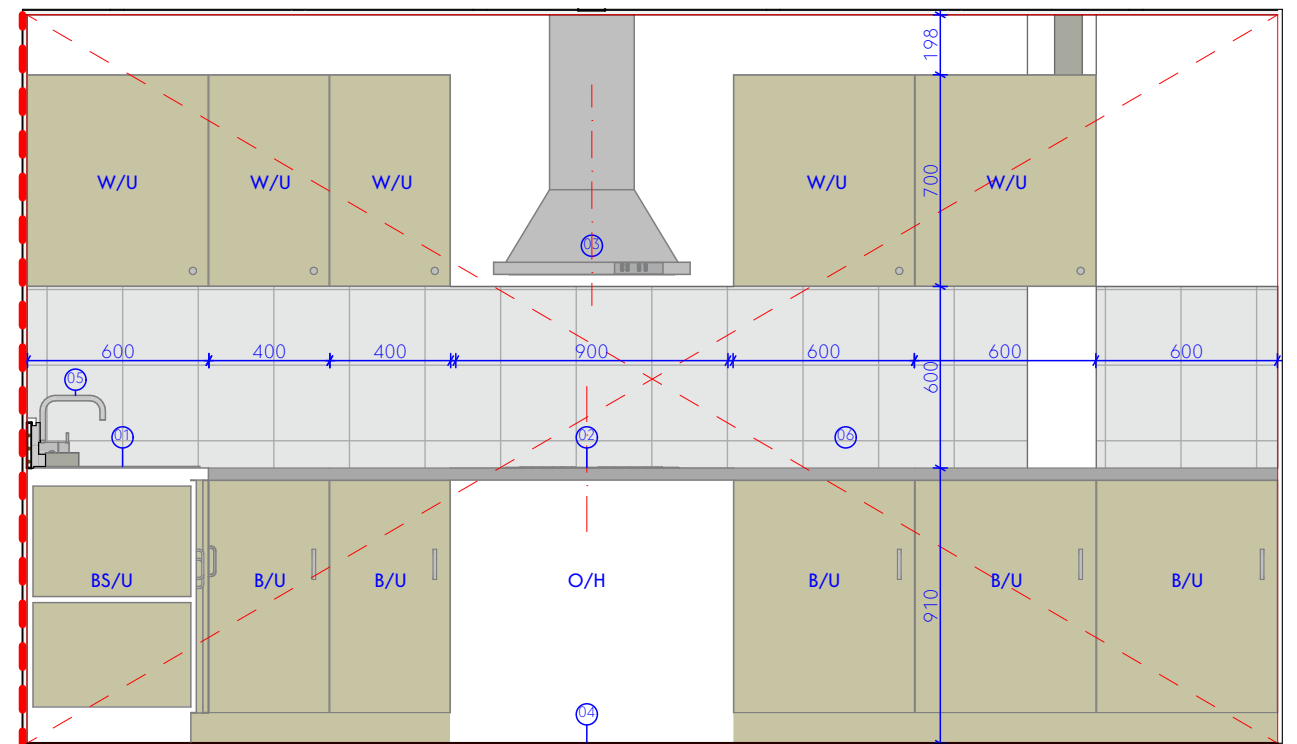

Elevation 02

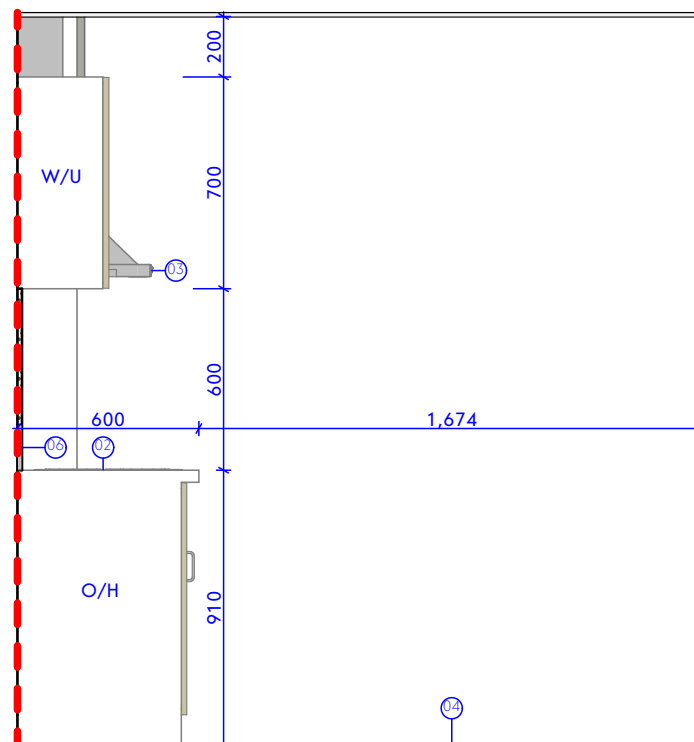

Elevation 03

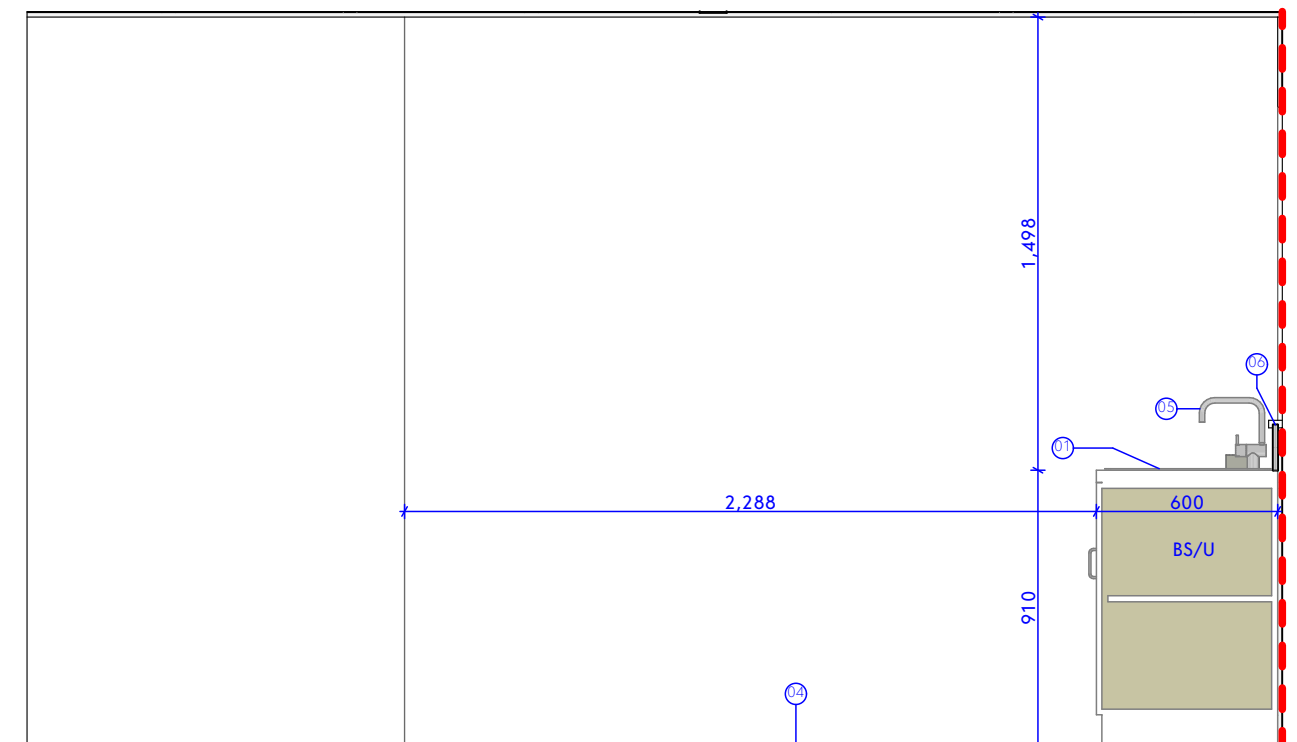

Elevation 04

This drawing is the property of GWP Architecture. Copyright is reserved by them and this drawing is issued on the condition that it is not copied, reproduced, retained, or disclosed to any unauthorised person, either wholly or in part, without the consent in writing of GWP Architecture.

All drawings and specifications should be read in conjunction with the project health and safety plan, any possible conflicts should be presented to the Planning Committee.

All work to be carried out in accordance with current Building Regulations.

Contractors must verify all dimensions at the job before commencing any work or making shop drawings.

Written dimensions should be taken. Do not scale off drawing. Do not take digital dimensions from this drawing.

Any discrepancies to be reported to the Architect.

Notes

Drawing to be read in conjunction with Architectural NBS Specification.
N20
TBA

Kitchen storage volume minimum capacity requirements:
4 persons is 2.1
Proposed kitchen storage volume capacity:
2.8

P01	18.10.24	First Issue	MK	D
Rev	Date	Comment	Dr	Ch
BIMcloud: NewBIMServer - BIMcloud Basic for Archicad 28/Princedom Street - (51512421-GWP-01-XX-M3-A-P02				

	GWP Job Reference
--	-------------------

(515)2421

Job Title

Princedom Street

Client	
--------	--



**JOHN
SOUTHWORTH**
BUILDING FUTURES TODAY

Kitchen

Name	(515)2421-GWP-ZZ-ZZ-D-A-(70)-0005
------	-----------------------------------

Scale 1:25@A3

Revision	P01
----------	-----

Drawn/Checked MK

First Issue	18.10.24
-------------	----------

Drawing Status	A4 - Construction
----------------	-------------------



CHARTERED ARCHITECTS
INTERIOR DESIGNERS
SPACE PLANNERS
PROJECT MANAGERS
LANDSCAPE ARCHITECTS

Bracken House, Lidgett Lane, Leeds LS8 1PQ
+44(0)113 266 6044 (t) | +44(0)113 268 1859 (f)
architecture@gwp-arch.com | www.gwp-arch.com