
SCALE BAR 1:50

North

0m 1m 2m 3m 4m 5m 10m

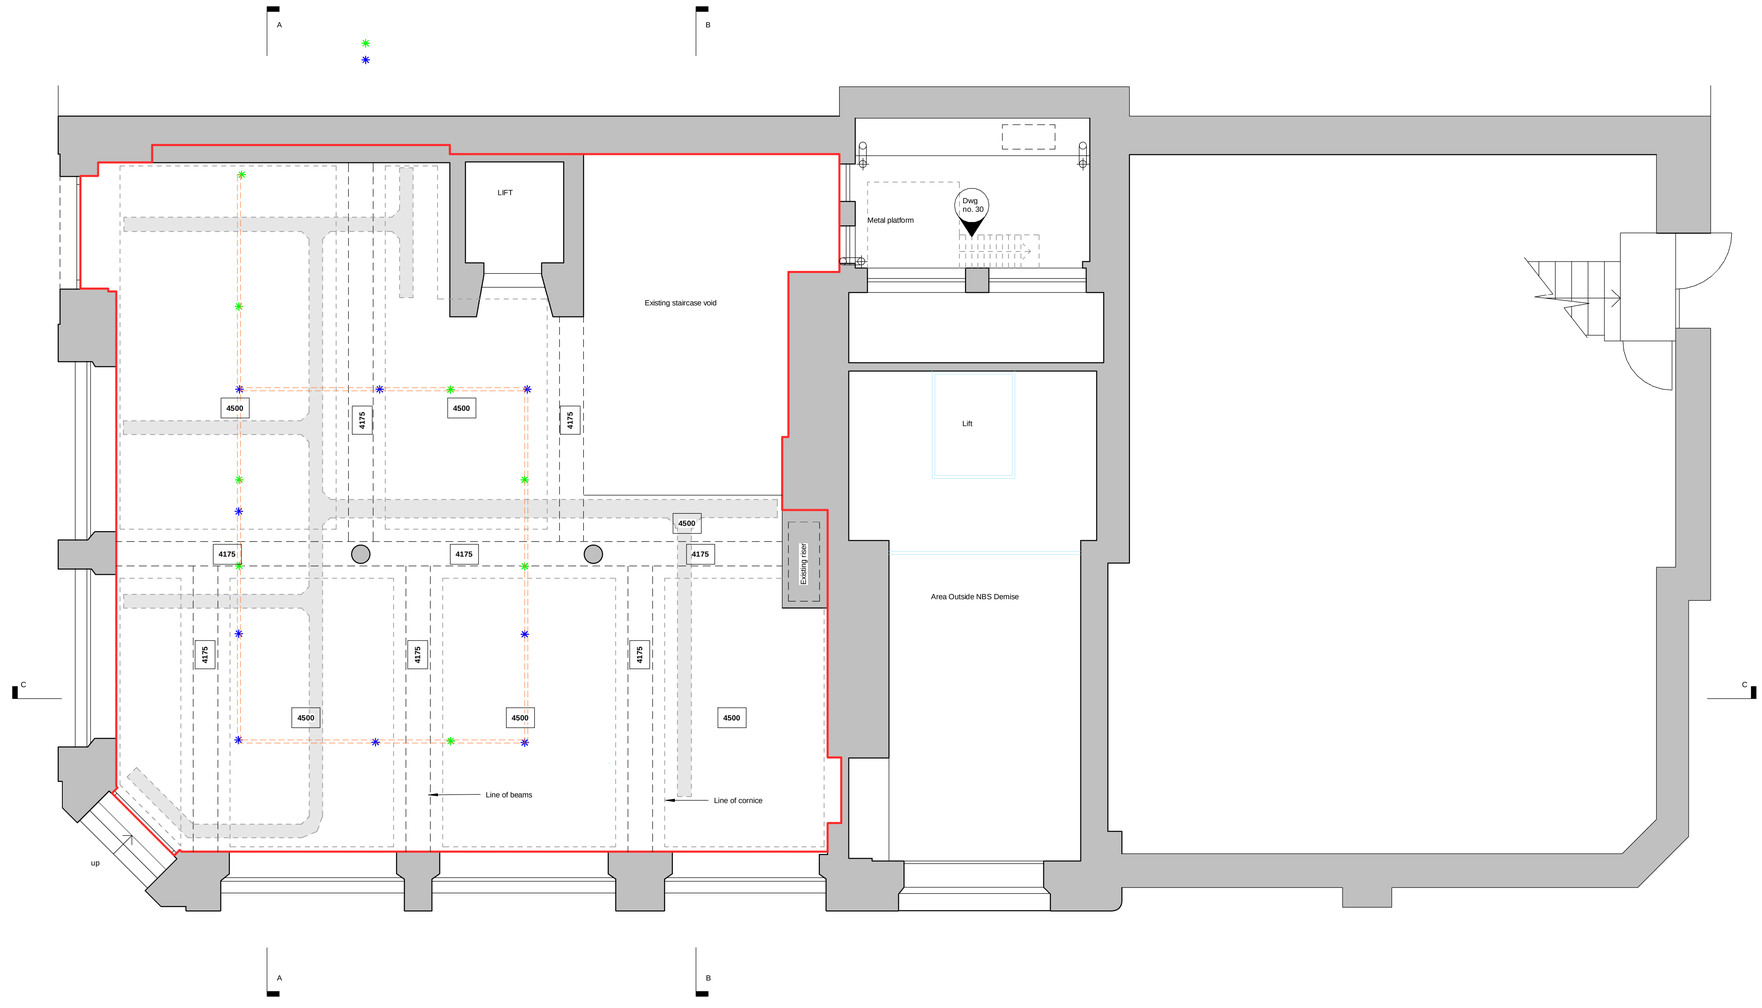

KEY

Max 600mm wide x 75mm white painted pre-formed galvanised steel cable trays suspended from existing ceiling using white painted M12 cadmium plated hanger rods fixed to existing floor structure over using white painted threaded rod hangers. Trays to be fixed min. 50mm below underside of existing downstands.

No fixings associated with the cable trays to be installed into the existing plaster mouldings or downstands.

Existing ceiling to be repaired where necessary and painted white with paintwork to match existing to approval of the LPA.

Envirolux linear-lite slim suspended track lighting

Suspended track lighting to be fixed using suspension cables to white painted ceiling mounted brackets to underside of existing ceiling to the points indicated on the plans utilising the existing ceiling fixings points where possible and identified as follows:

Existing fixing point to be utilised.

Proposed support fixing to existing ceiling

Note: All additional M&E, smoke detectors, PIR sensors etc at ceiling level within open plan space to be fixed to underside of cable trays. No M&E to be directly fixed to underside of existing ceiling. Refer to accompanying M&E plans for further details.

Proposed Ground Floor Ceiling Plan

1 : 50

MWE ARCHITECTS

Unit One, Beaf Farm, Stocksfield, NE43 7AL
Telephone : (0191) 260 2299
Email : enquiries@mwearchitects.co.uk
Website : www.mwearchitects.co.uk

Rev.	By	Date	Description
B		09.12.24	Revised plan following planning comments
A		11.10.24	Notes amended

Client: Newcastle Building Society	Job No: 24003	Dwg No: 23	
Job Title: 74 King Street, Manchester M2 4NJ	Scale: 1 : 50	Rev. B	
	Date: March 2024		
Description: PROPOSED GROUND FLOOR CEILING PLAN	Drawn by: GI		
	Paper size: A1	Date	