


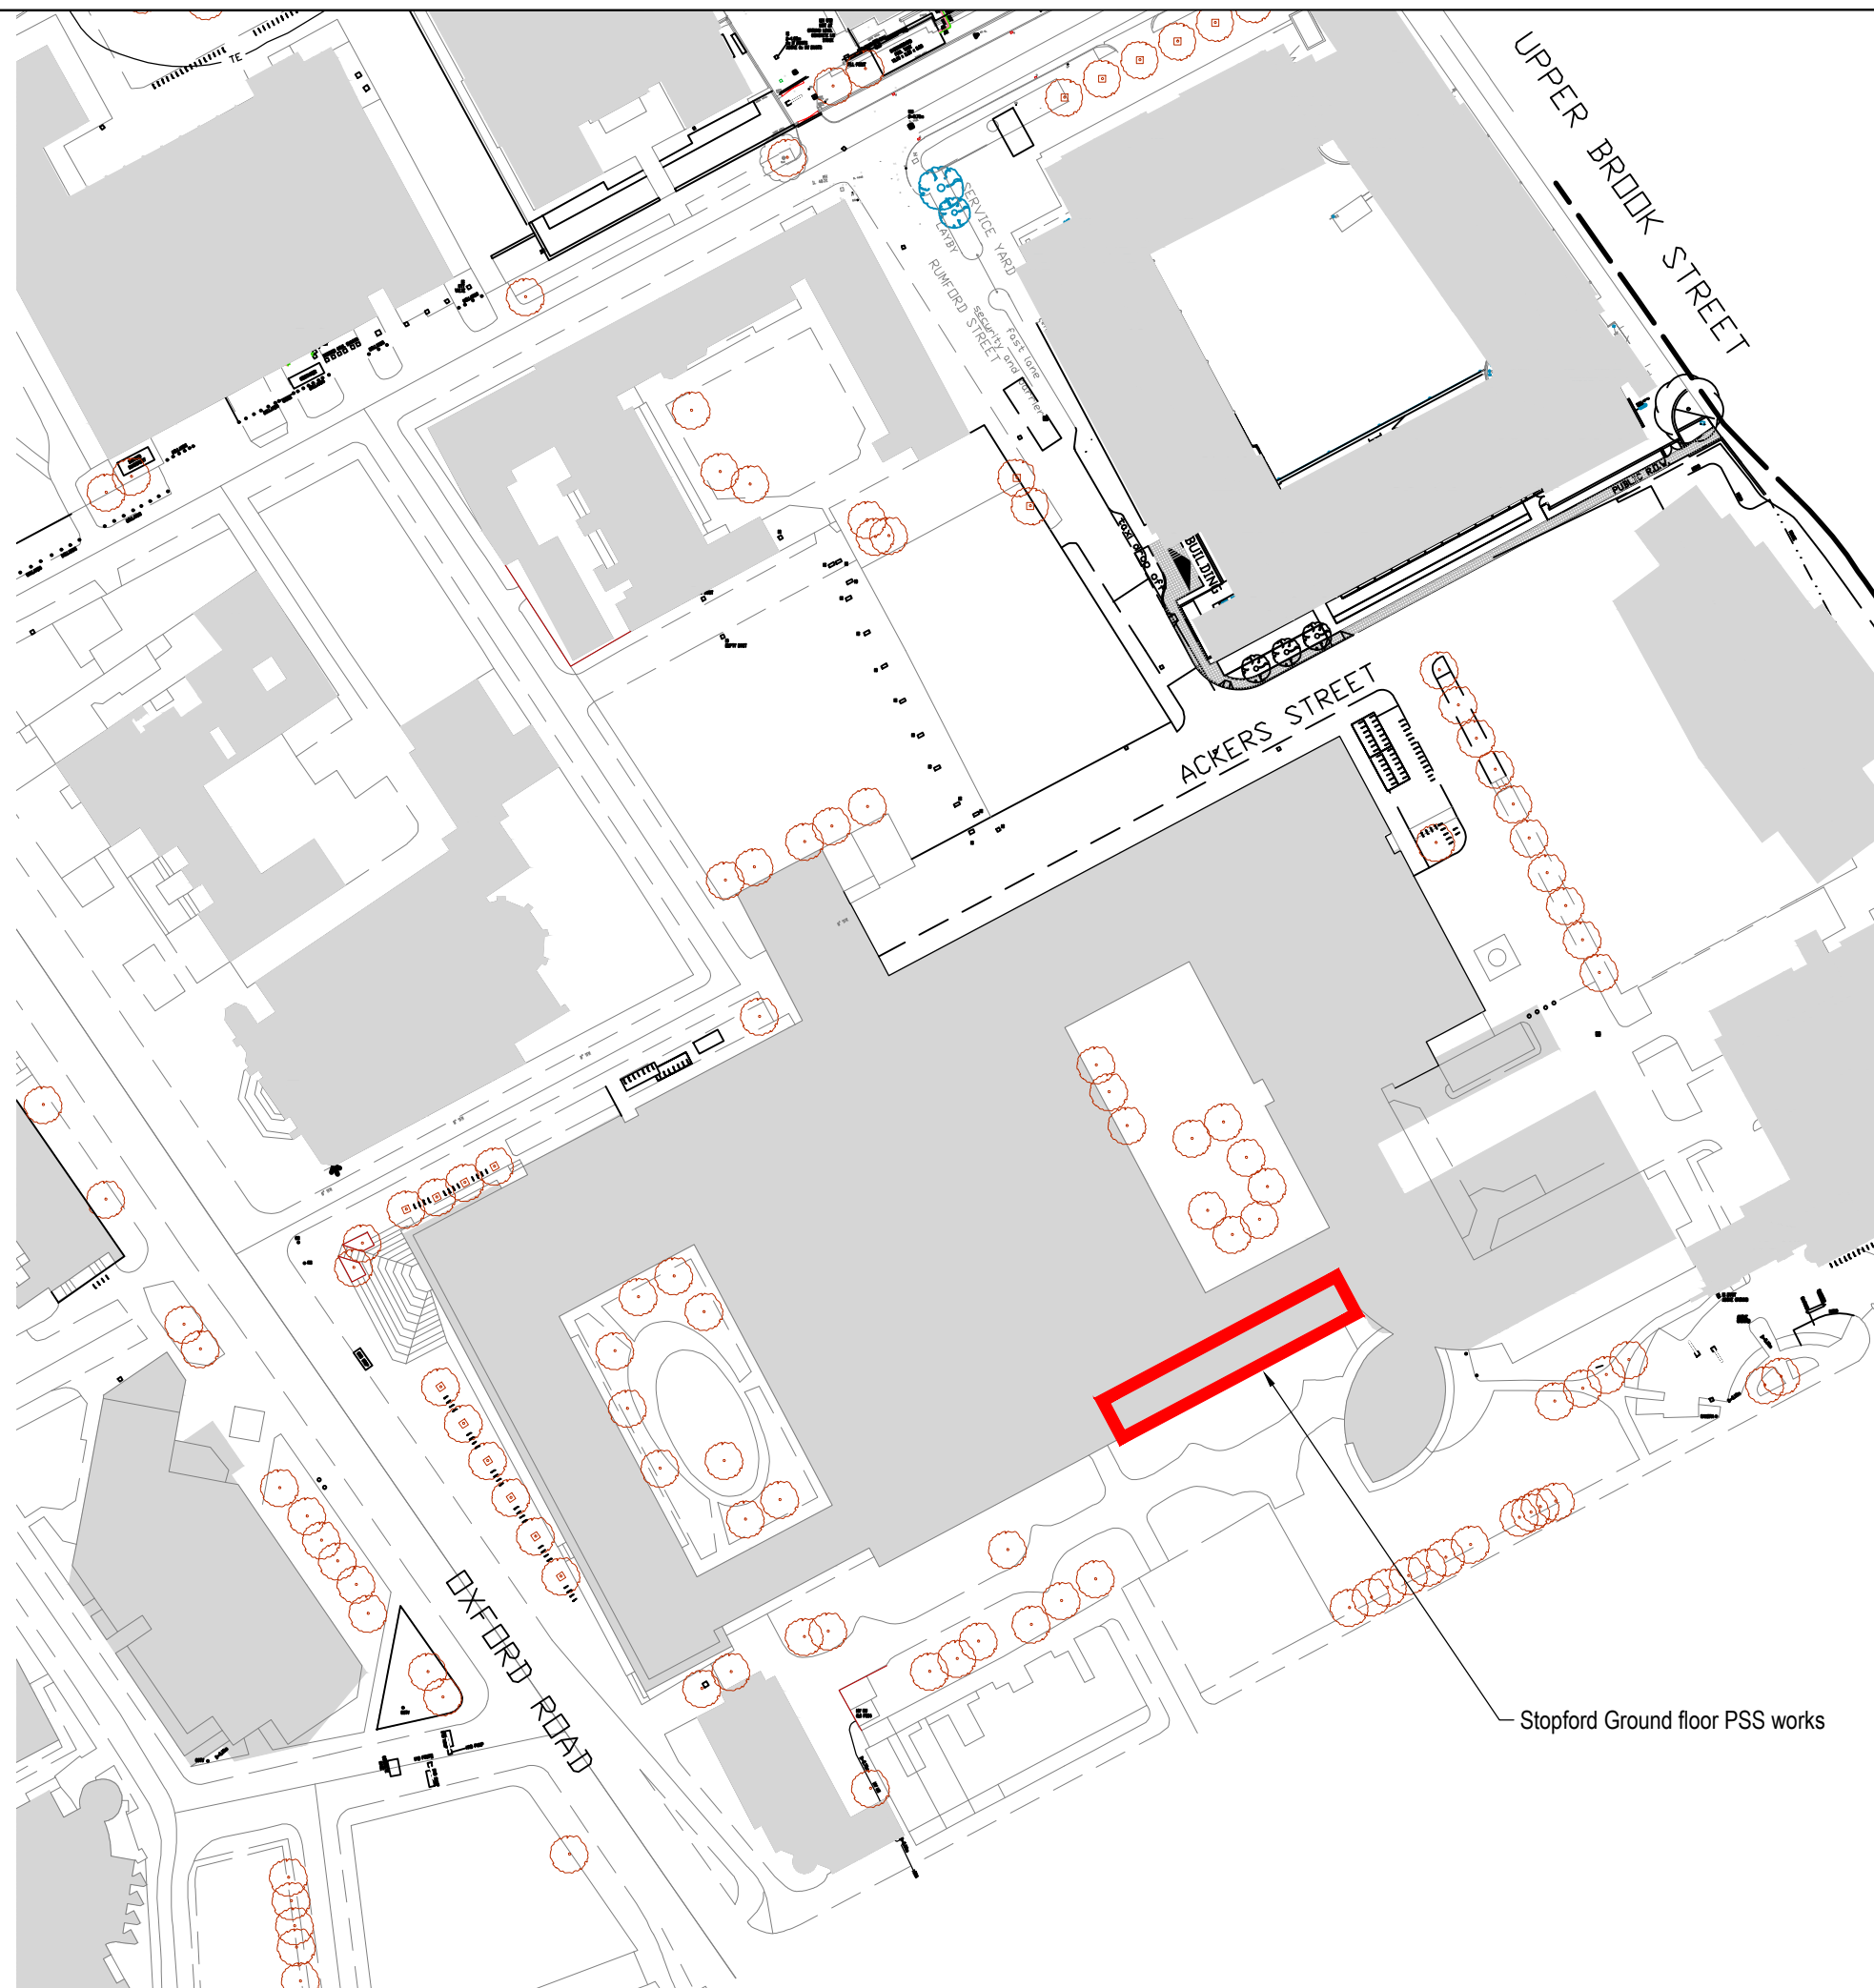

NOTES

1. DO NOT SCALE FROM THIS DRAWING.
2. ALL MEASUREMENTS ARE IN MILLIMETRES UNLESS STATED OTHERWISE.
3. THIS DRAWING IS TO BE READ IN CONJUNCTION WITH THE SPECIFICATION AND ALL RELEVANT ARCHITECTURAL, ELECTRICAL, MECHANICAL AND STRUCTURAL DRAWINGS.

IN ADDITION TO THE HAZARDS/RISKS NORMALLY ASSOCIATED WITH THE TYPES OF WORK DETAILED ON THIS DRAWING, NOTE THE FOLLOWING SIGNIFICANT RESIDUAL RISKS :-

[illegible]

WILSON MASON

Wilson Mason
Upland House,
Spring Lane
Samlesbury
Preston
PR5 0UX

Drawing Status

Project	Stopford 2nd floor
---------	--------------------

Building Name
Stopford

Site Name

Drawing Title

Ground Floor PSS Location Plan

PM	Drawn	Checked	Authorised
--	JRB	EW	-
Scale	Date	Date	Date
1:1250 @A3	20240925	--/--/--	--/--/--
Drawing No.			Revision
7164 L(00)17			-