




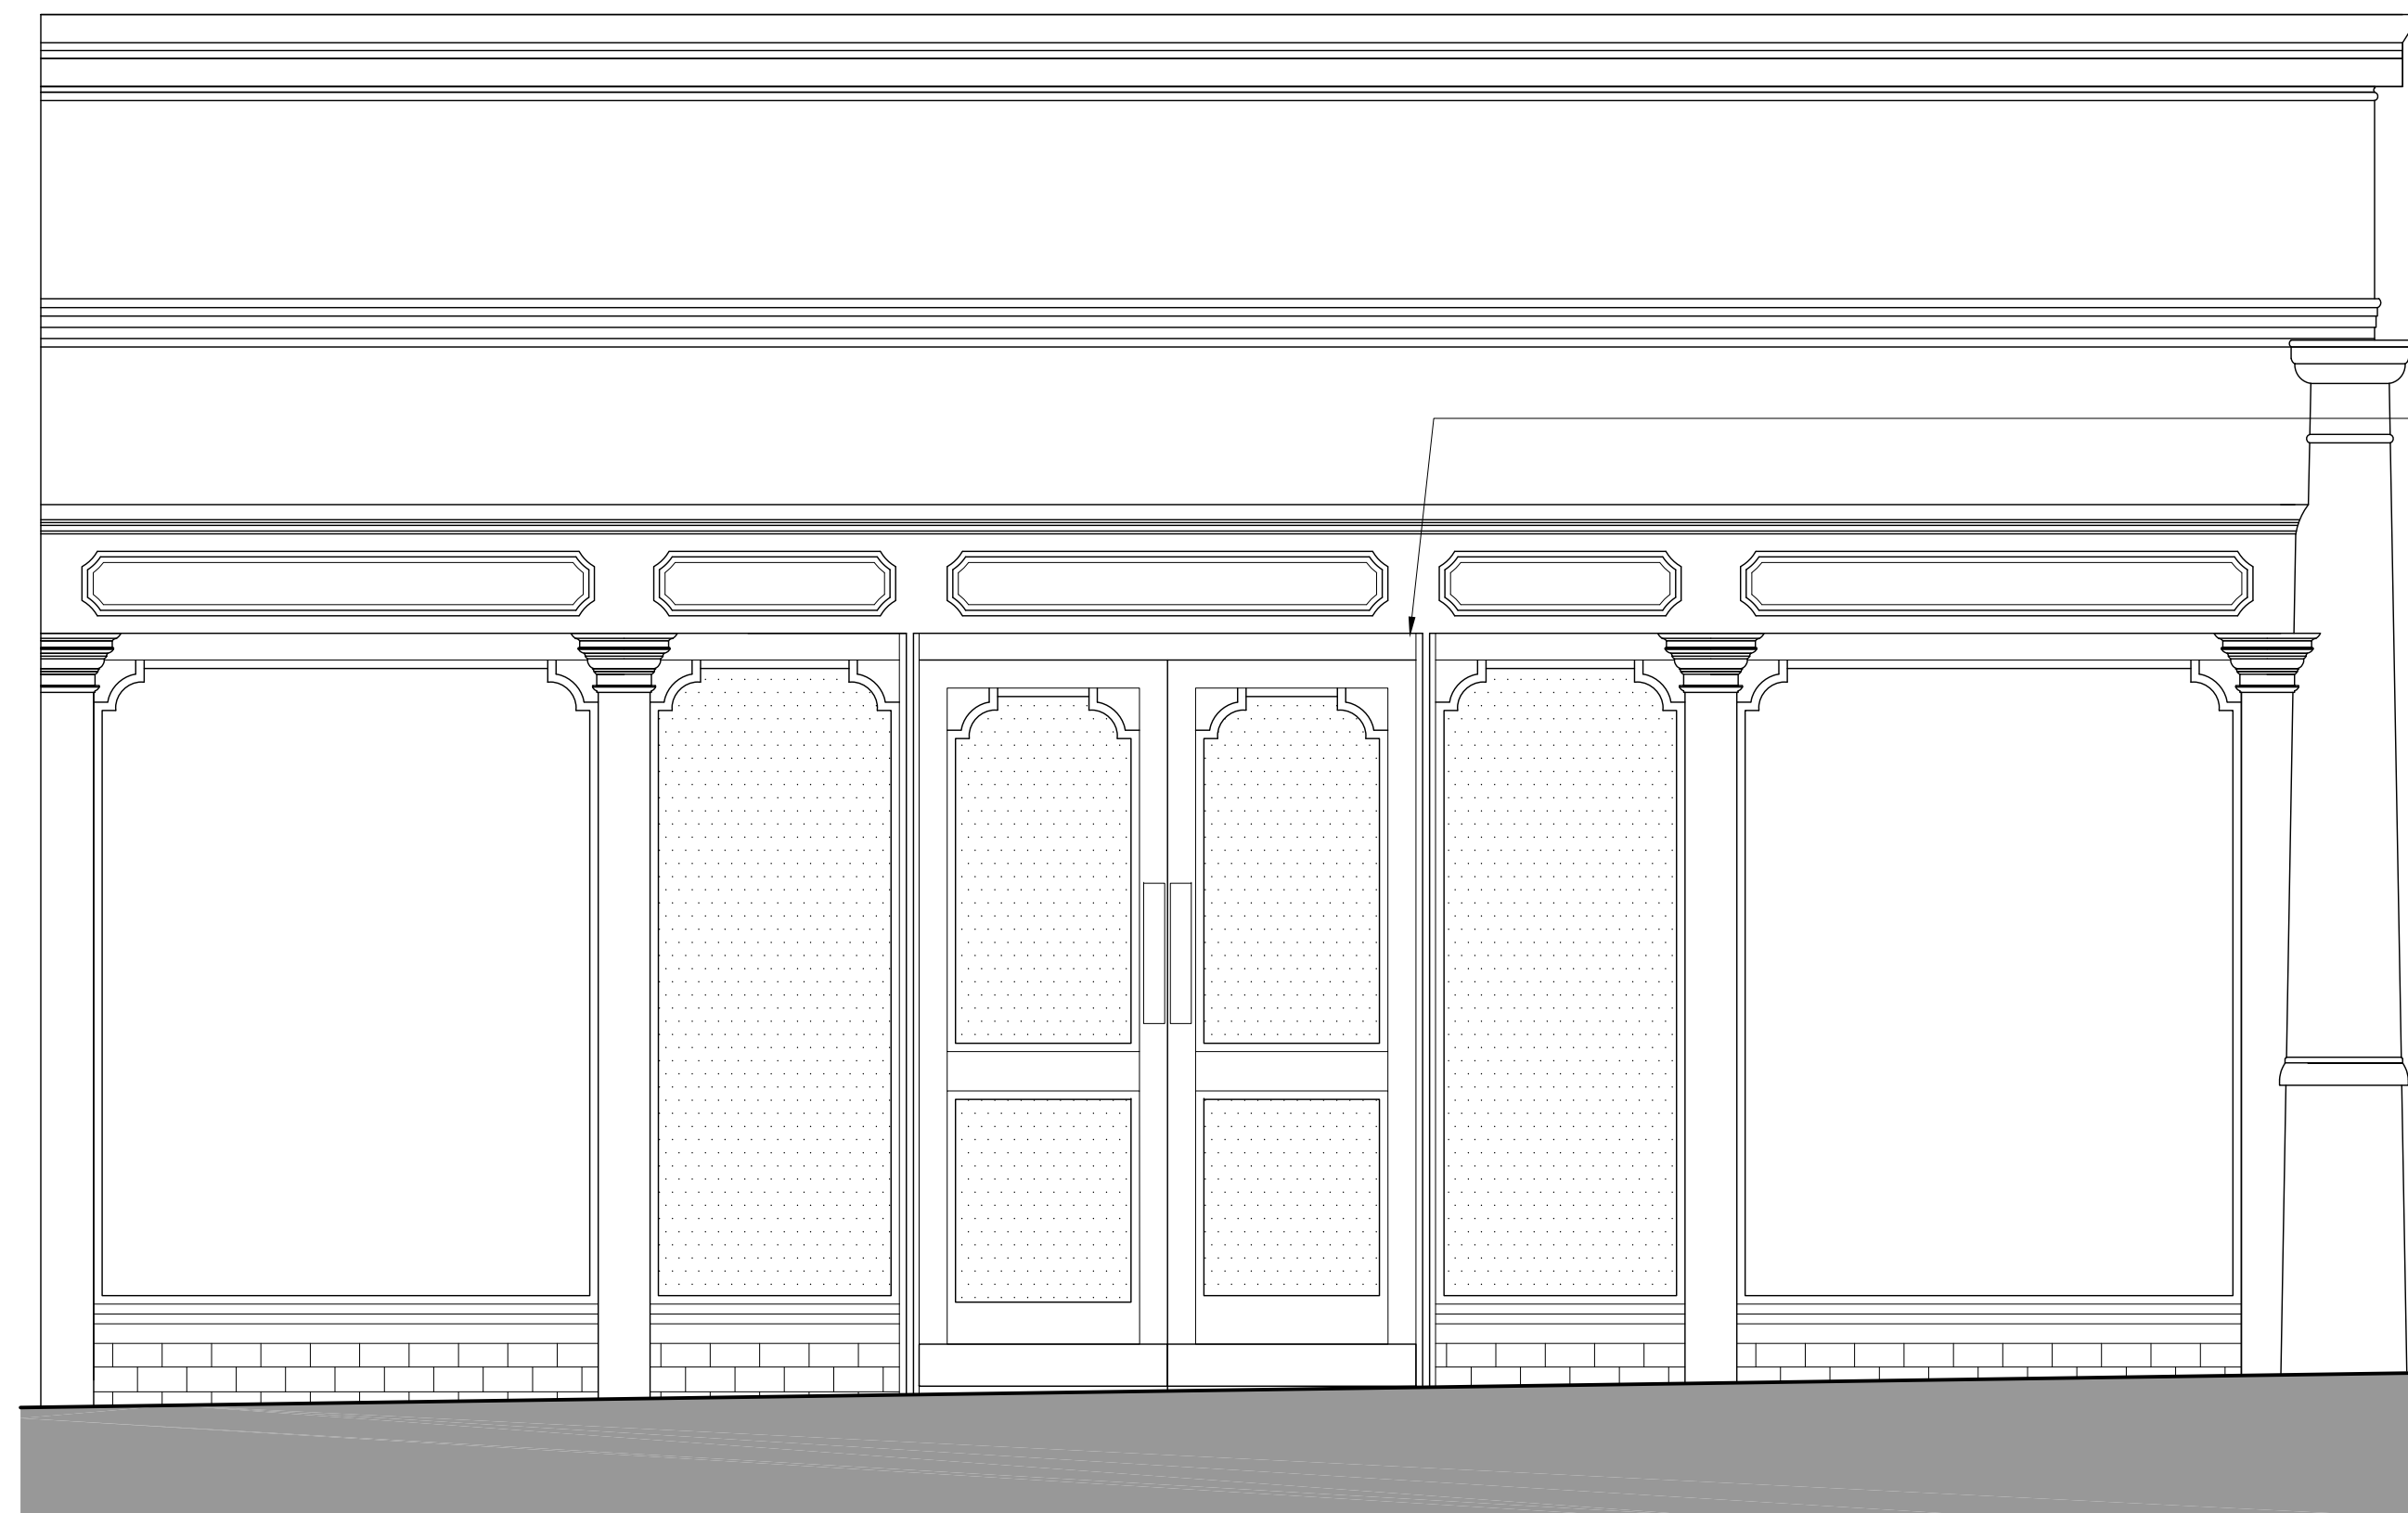


01 | EXISTING EXTERNAL ELEVATION

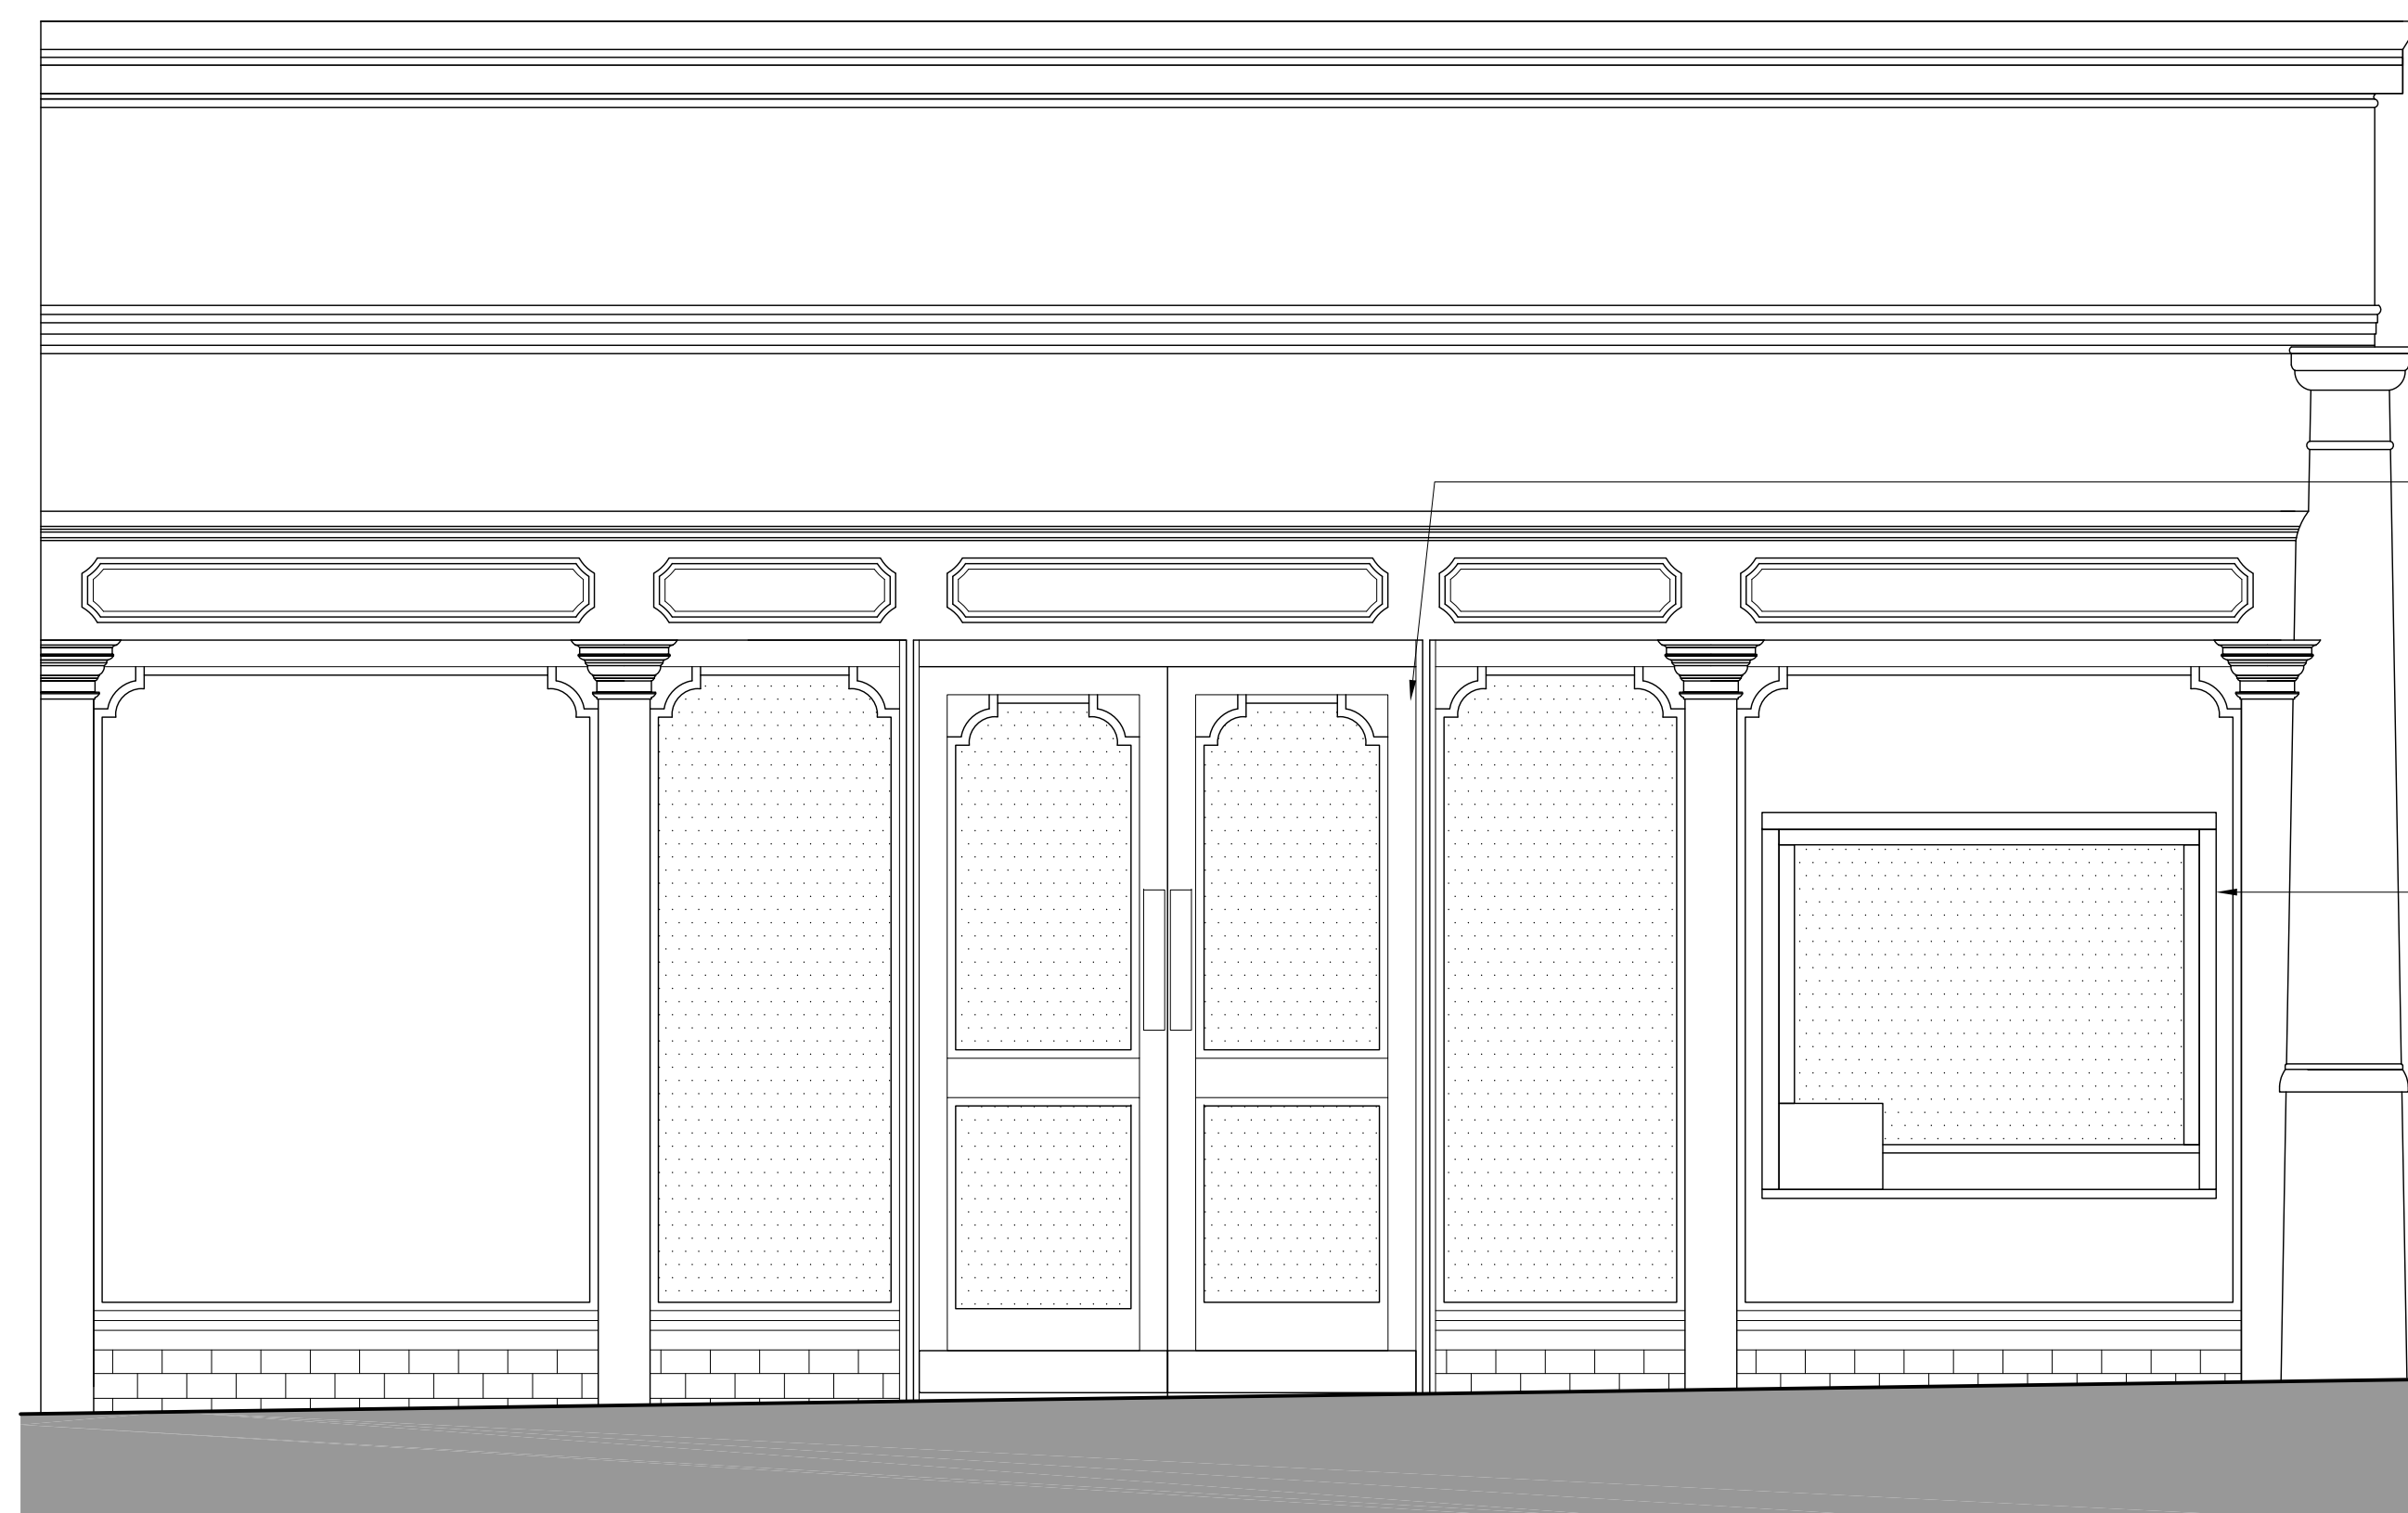

02 | PROPOSED EXTERNAL ELEVATION

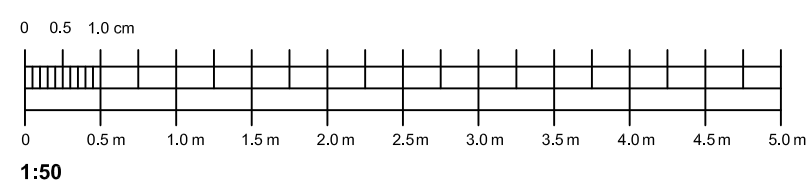

DO NOT SCALE. Use figured dimensions only. Contractor is to check all dimensions before commencement of works. This drawing is copyright. This data to be used as x-ref file only - not as live data. This drawing must only be used for the purpose for which it is supplied.

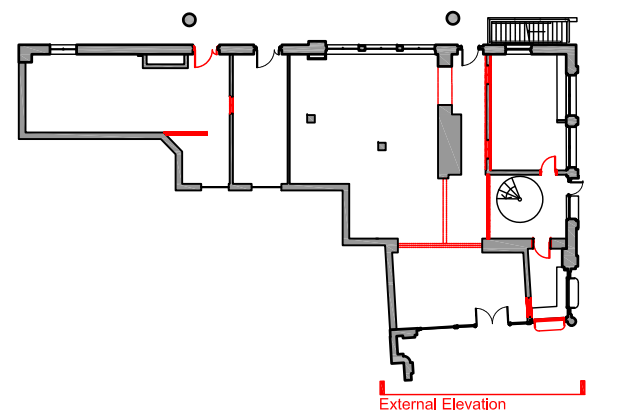

/	31/05/24	EM	FOR LBC	AF	RS
no.	date	by	revision details	Ckd	App

STR  ALA | architects

3rd Floor, 9 Stevenson Square
Northern Quarter, Manchester. M1 1DB

Tel: 0161 236 5866
E: office@strzarch.co.uk



client



project

ELR: MCV. MILEAGE: 0m 00ch. OS Ref: SJ839990
MANCHESTER VICTORIA TRAIN STATION
CIF WORKS

drawing status

FOR LBC

drawing title

EXISTING AND PROPOSED EXTERNAL ELEVATION

drawn by

date

checked by

date

CRE Appr

date

Reviews

date

Network Rail dwg no.

vision no.

■

consultant dwg no.

scale

e