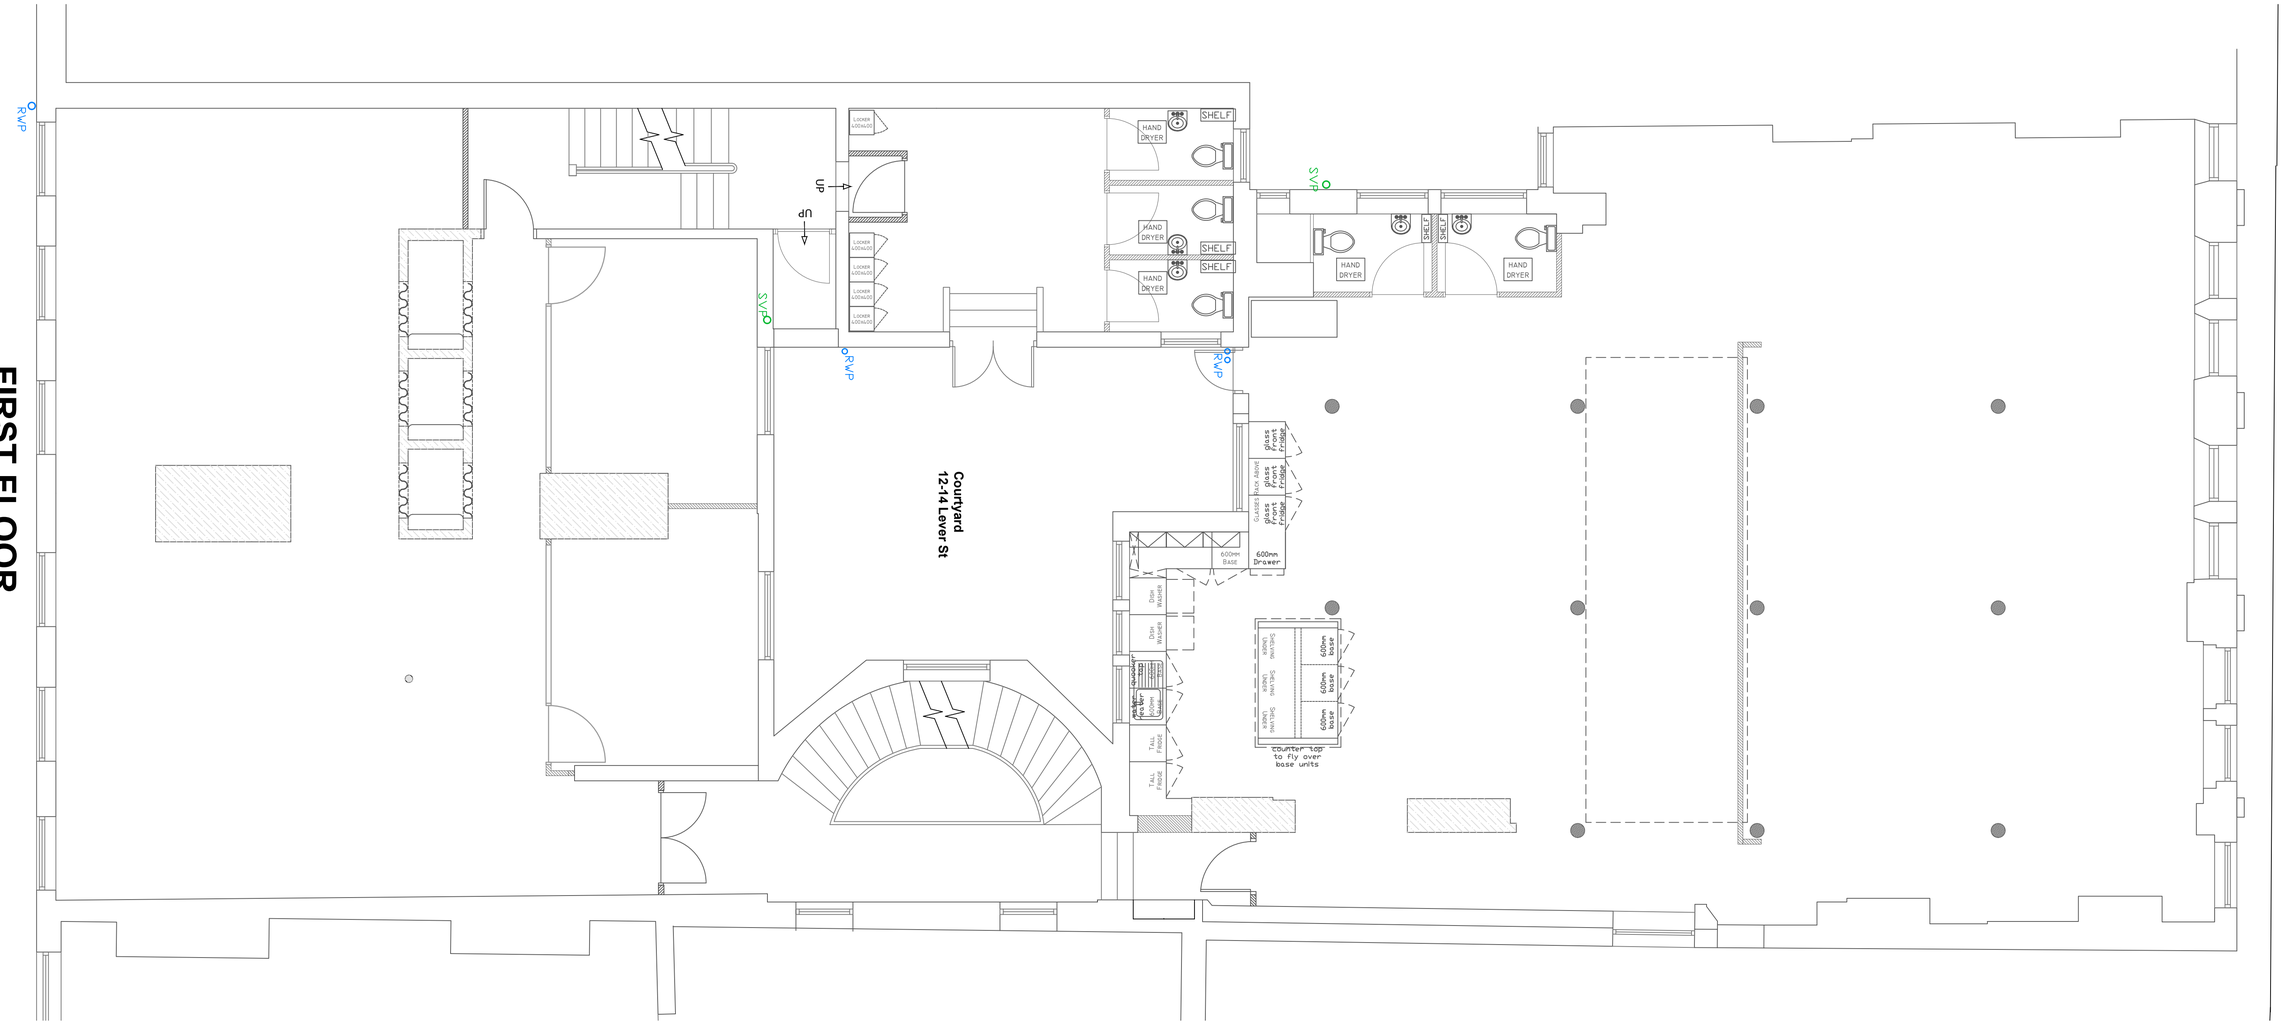

FIRST FLOOR - EXISTING

A	...	...
	REVISION DETAILS	DATE

SHEILA BIRD STUDIOS

Mazel House
15 Stanley Street
Manchester
M8 8SH
(0161) 832 0832
cad@sheilabird.co.uk
www.sheilabird.com

Client	: EDWARDS & CO
Location	: 12/14 LEVER STREET, MANCHESTER
Description	: EXISTING FIRST FLOOR
Date	: 06-09-24
Scale	: 1:50 @ A1
Drawing No.	: 4302-F01-001