
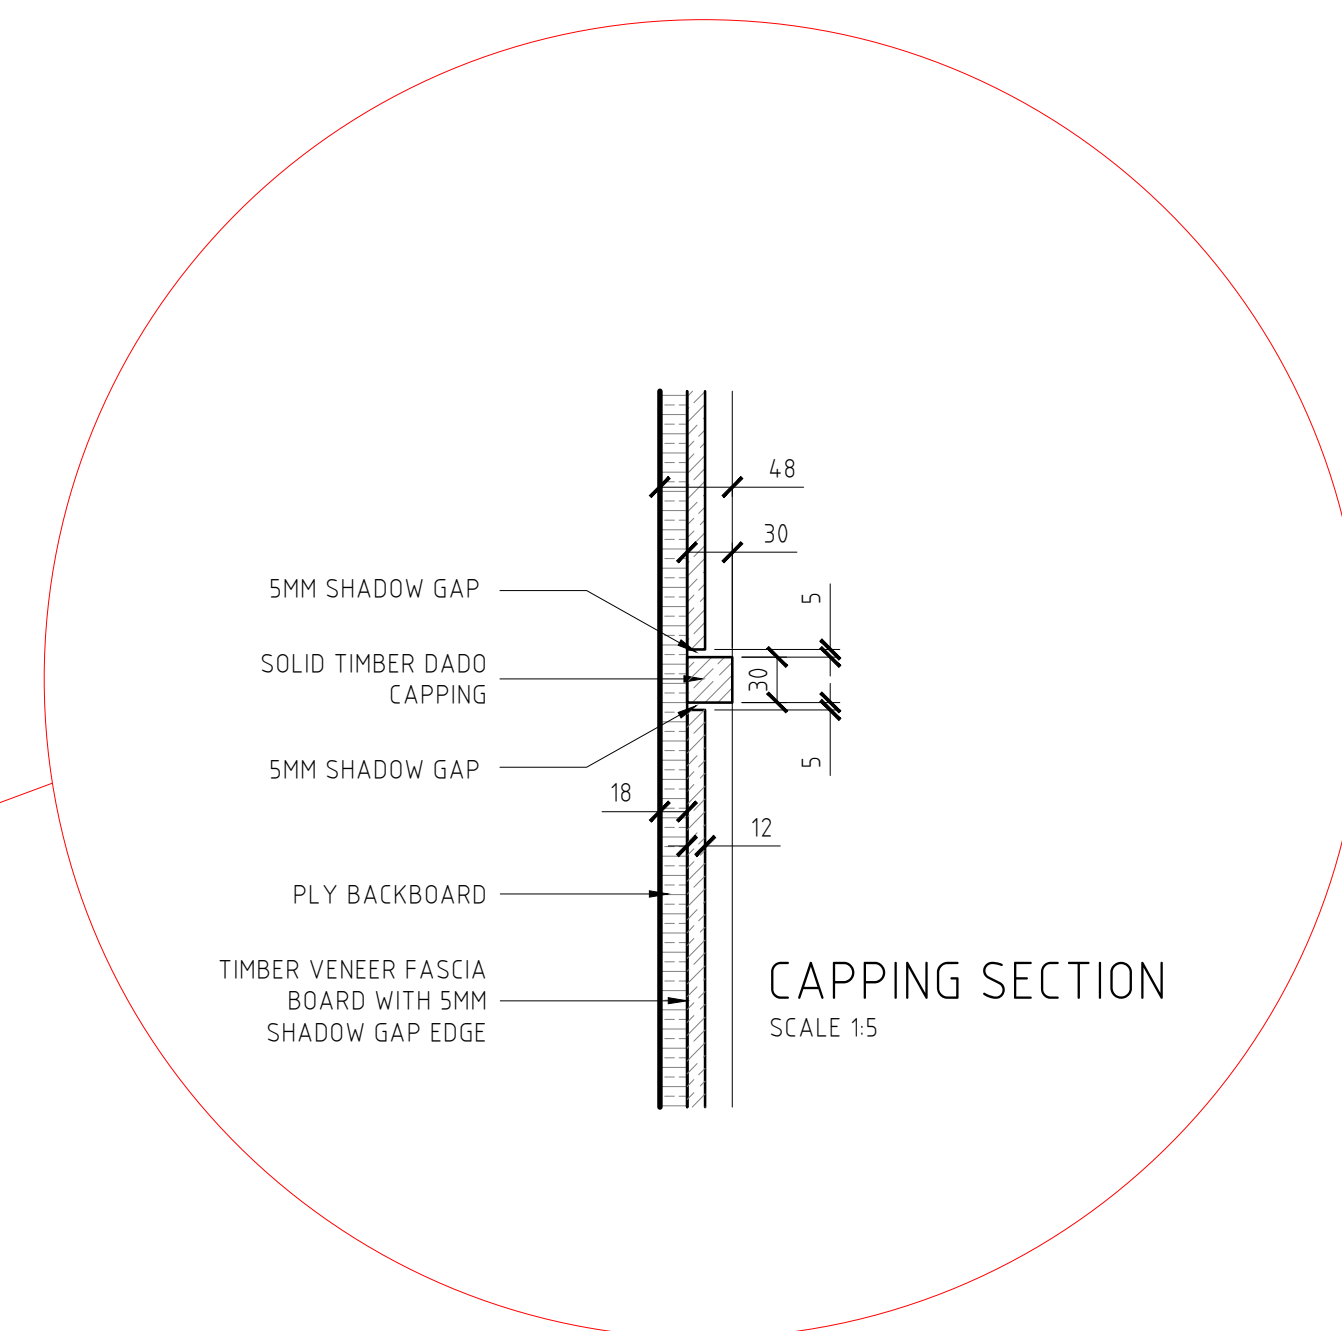
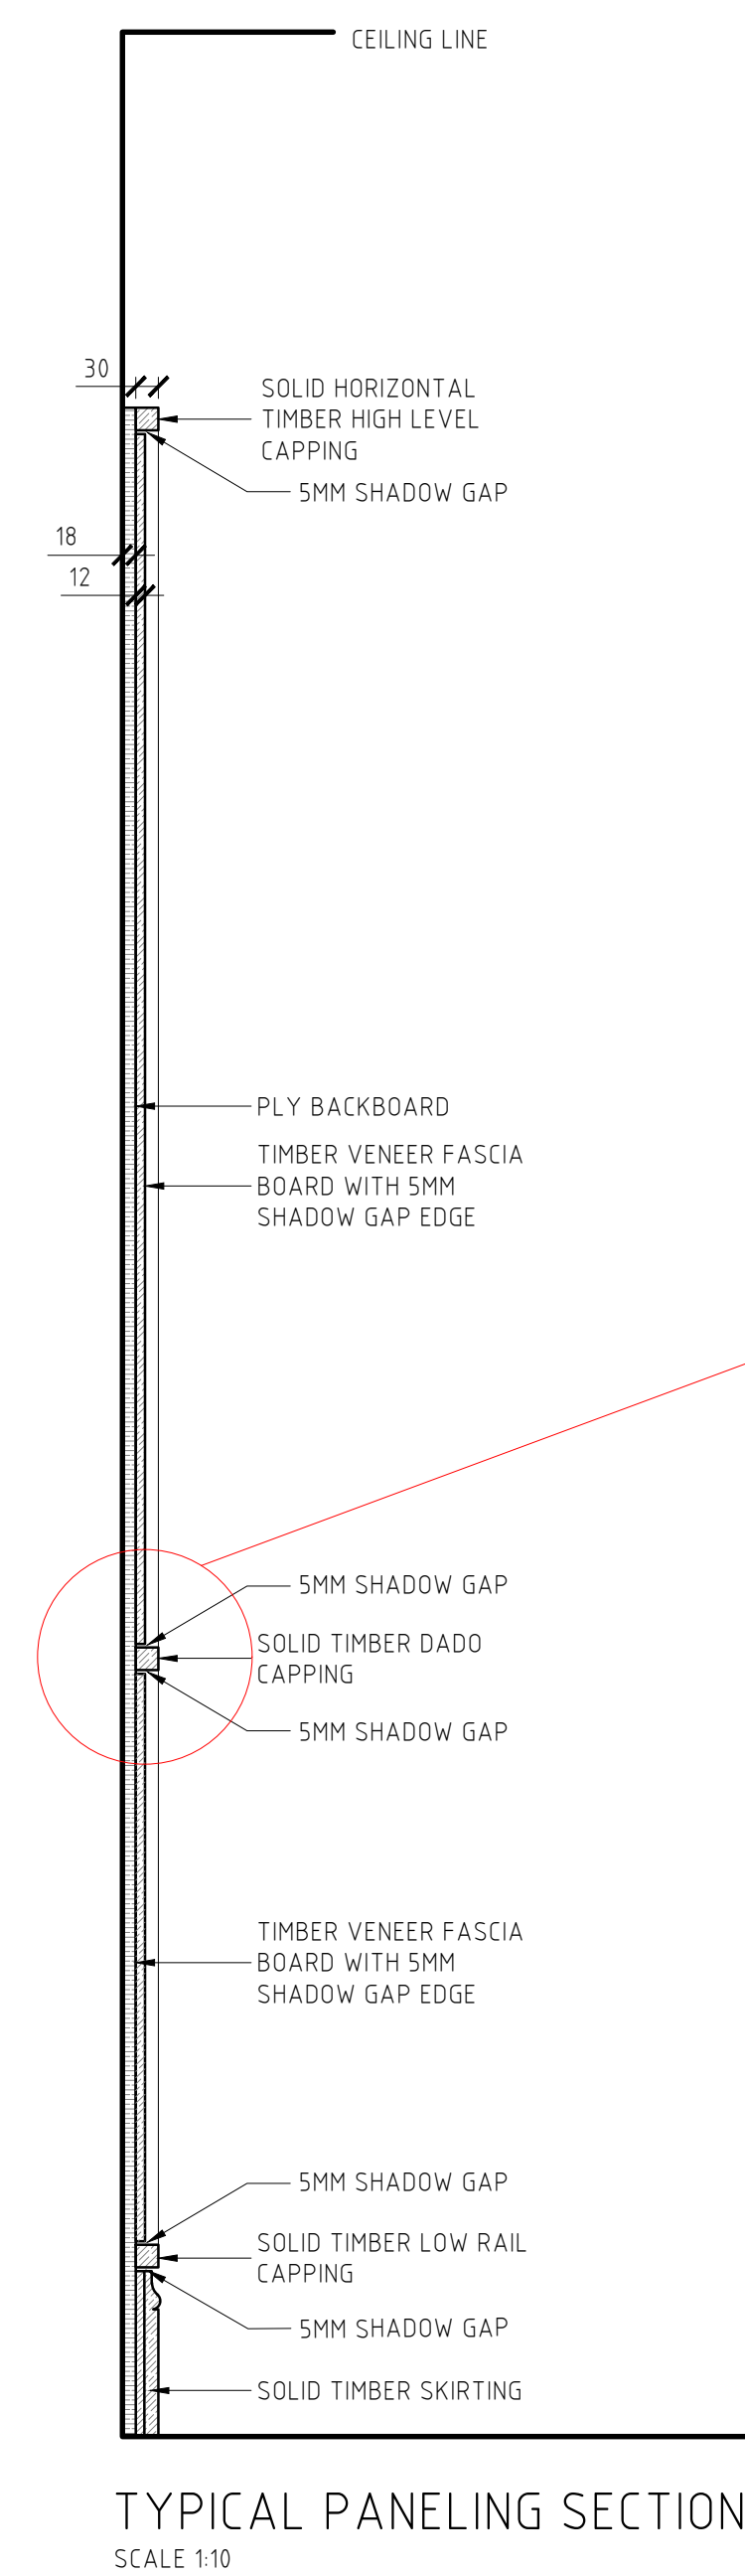



THIS DRAWING IS PROTECTED UNDER COPYRIGHT.
COPYRIGHT REMAINS THE PROPERTY OF BRAWN DESIGN
LTD UNLESS OTHERWISE ASSIGNED.

ANY STRUCTURAL INFORMATION ON THIS DRAWING IS
INDICATIVE ONLY. NO STRUCTURAL DETAILS TO BE
TAKEN FROM THIS DRAWING, ALL STRUCTURAL DETAILS
TO BE REFERRED TO A STRUCTURAL ENGINEER.

FIGURED DIMENSIONS ONLY TO BE TAKEN FROM THIS DRAWING. DO NOT SCALE. ALL DIMENSIONS TO BE VERIFIED ON SITE PRIOR TO THE COMMENCEMENT OF WORK. ALL CONTRACTORS MUST VISIT THE SITE AND BE RESPONSIBLE FOR CHECKING ALL SETTING OUT DIMENSIONS. NOTIFY BRAWN DESIGN LTD OF ANY DISCREPANCIES PRIOR TO ANY MANUFACTURE OR CONSTRUCTION WORKS.

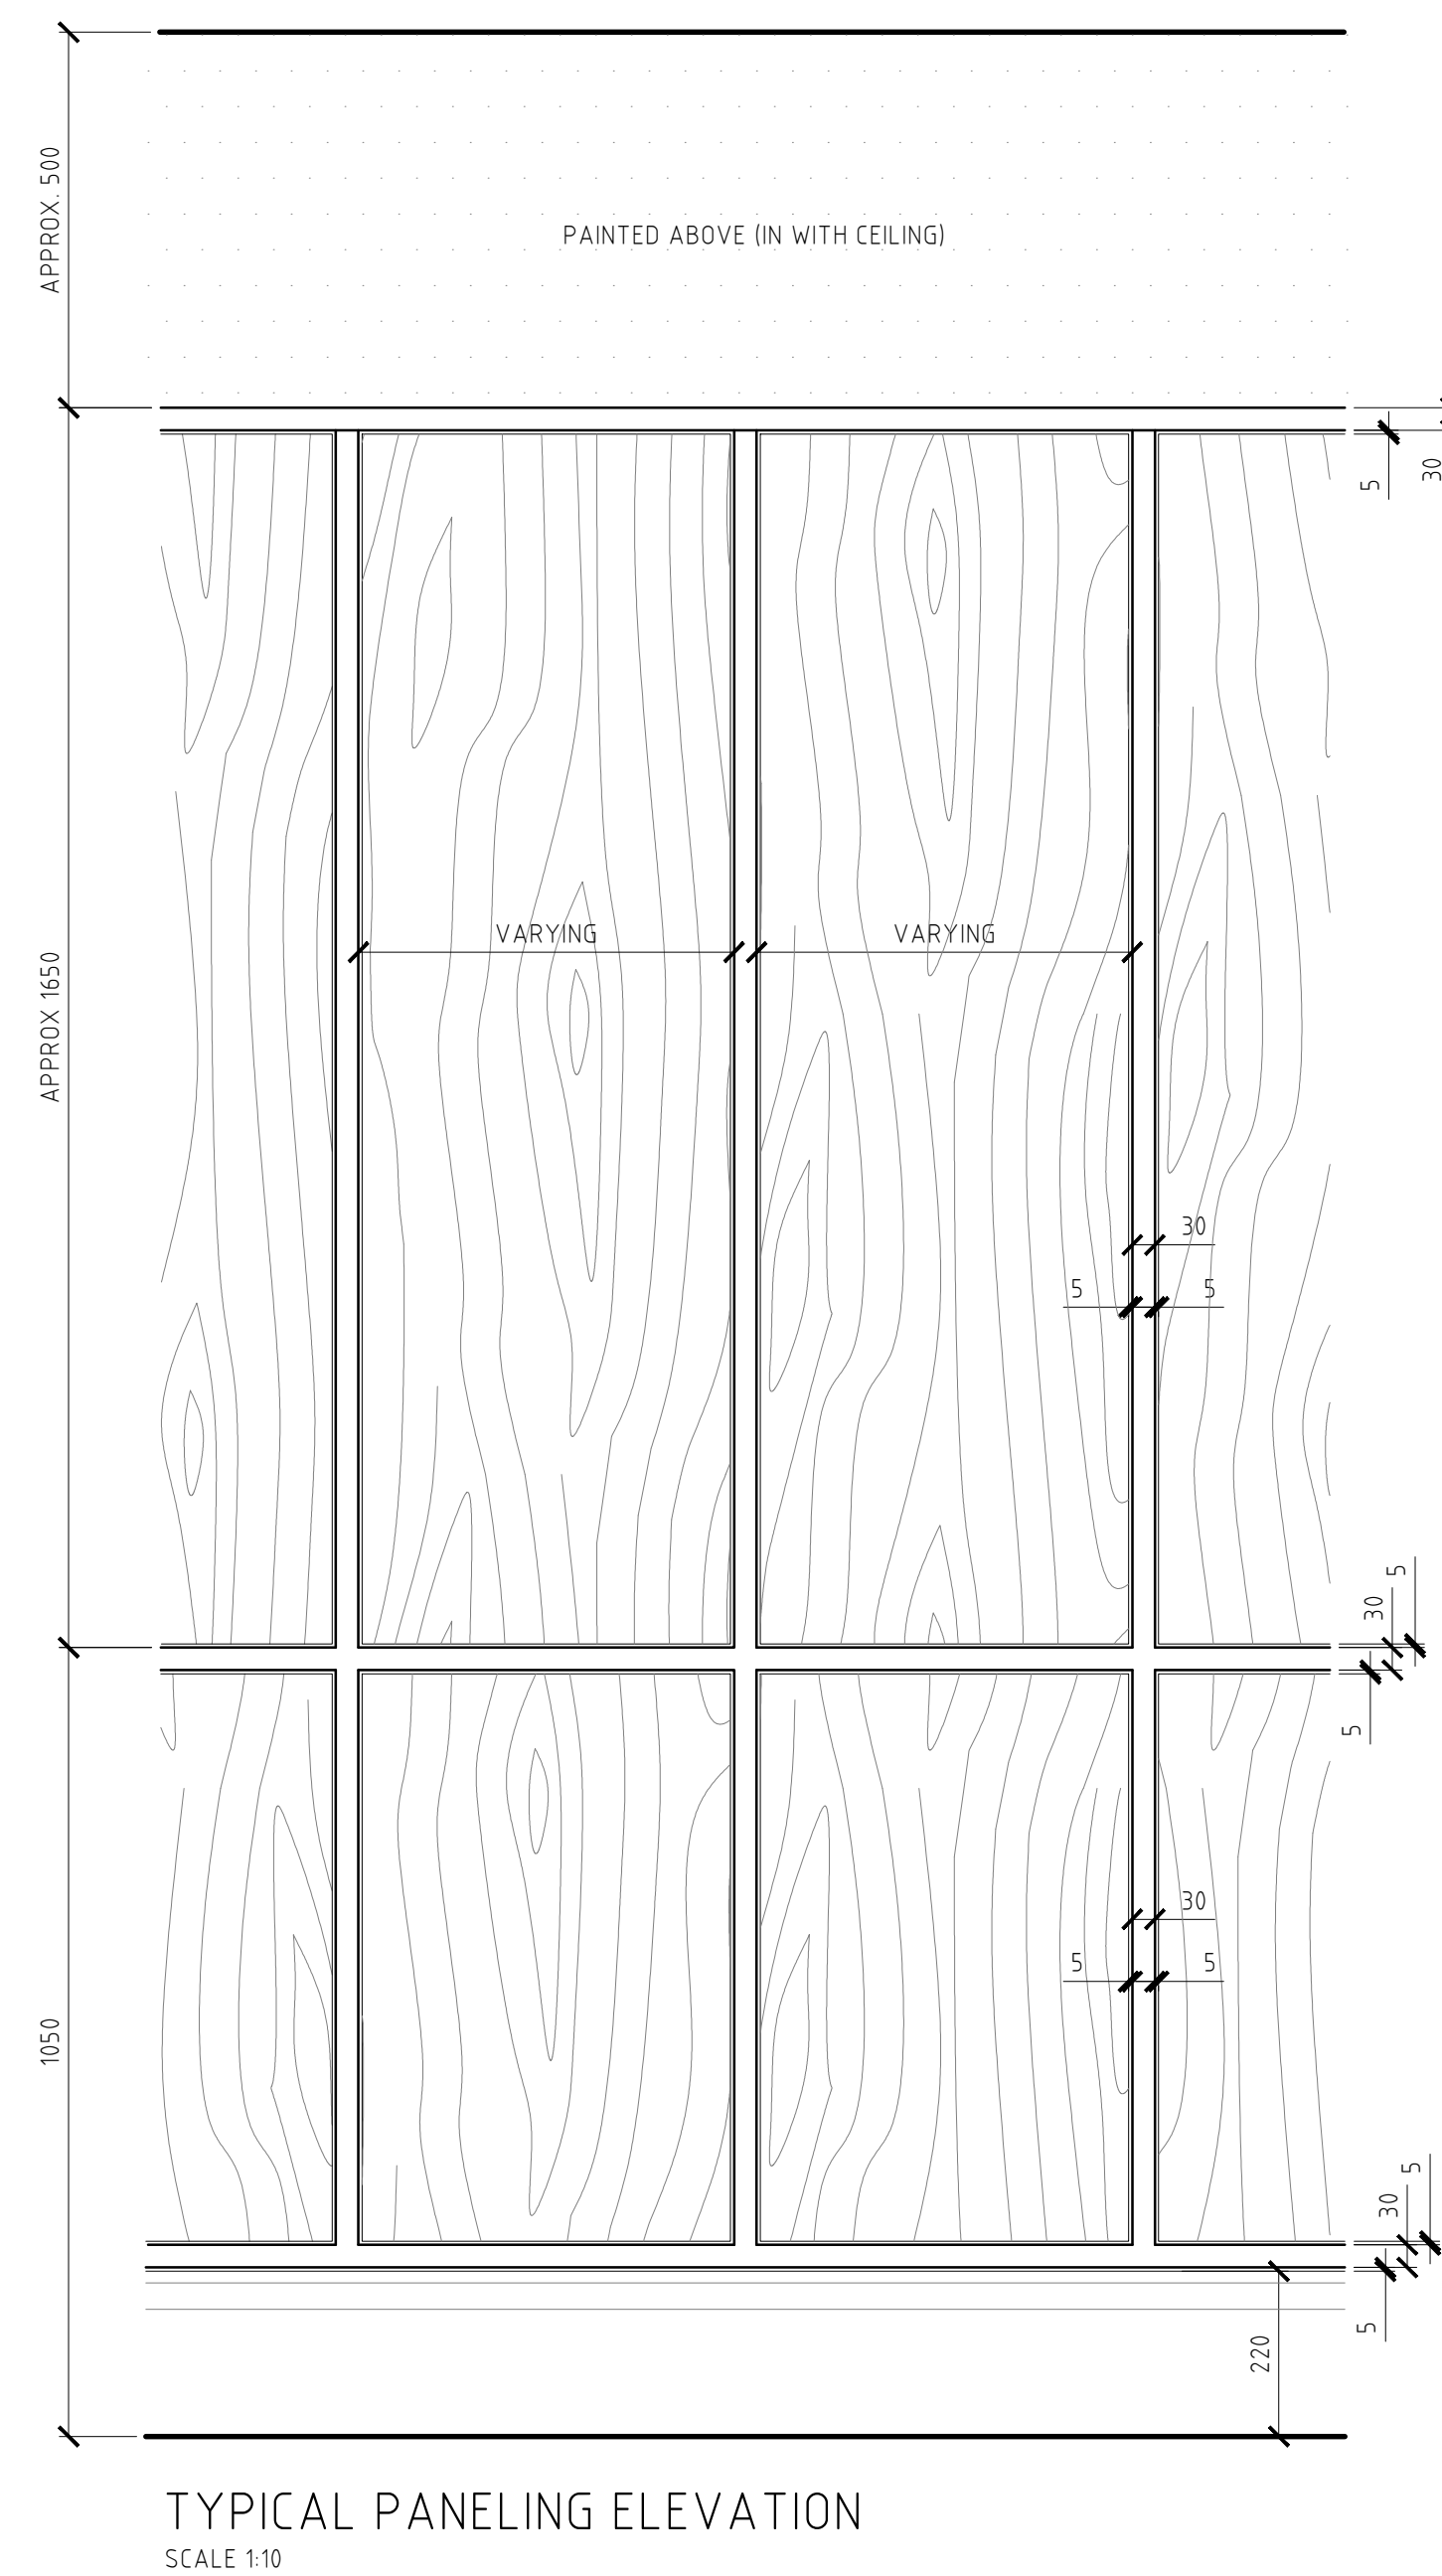

KEY PLAN
SCALE 1:50

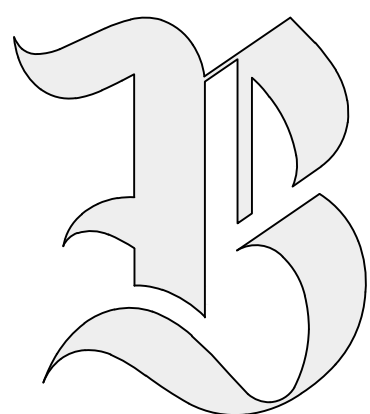

BRAWN DESIGN LIMITED.

BIZ HUB, ROOM G01, MELTON COURT, GIBSON LN,
NORTH FERRIBY. HU14 3HH

EMAIL: RICHARD@BRAWNDESIGN.CO.UK
MOBILE: 07985 344636

INDIVIDUAL RESTAURANTS

MANCHESTER
CROSS ST

PROPOSED WALL PANELING DETAILS

JOB NUMBER

2405

DRAWING No.

225

C1

| 1:10 / 1:5

DRAWN BY

RCN

DIRECTOR

C1 28-10-24

PANELING ADDED FOR PLANNING CONDITIONS

RCN

