




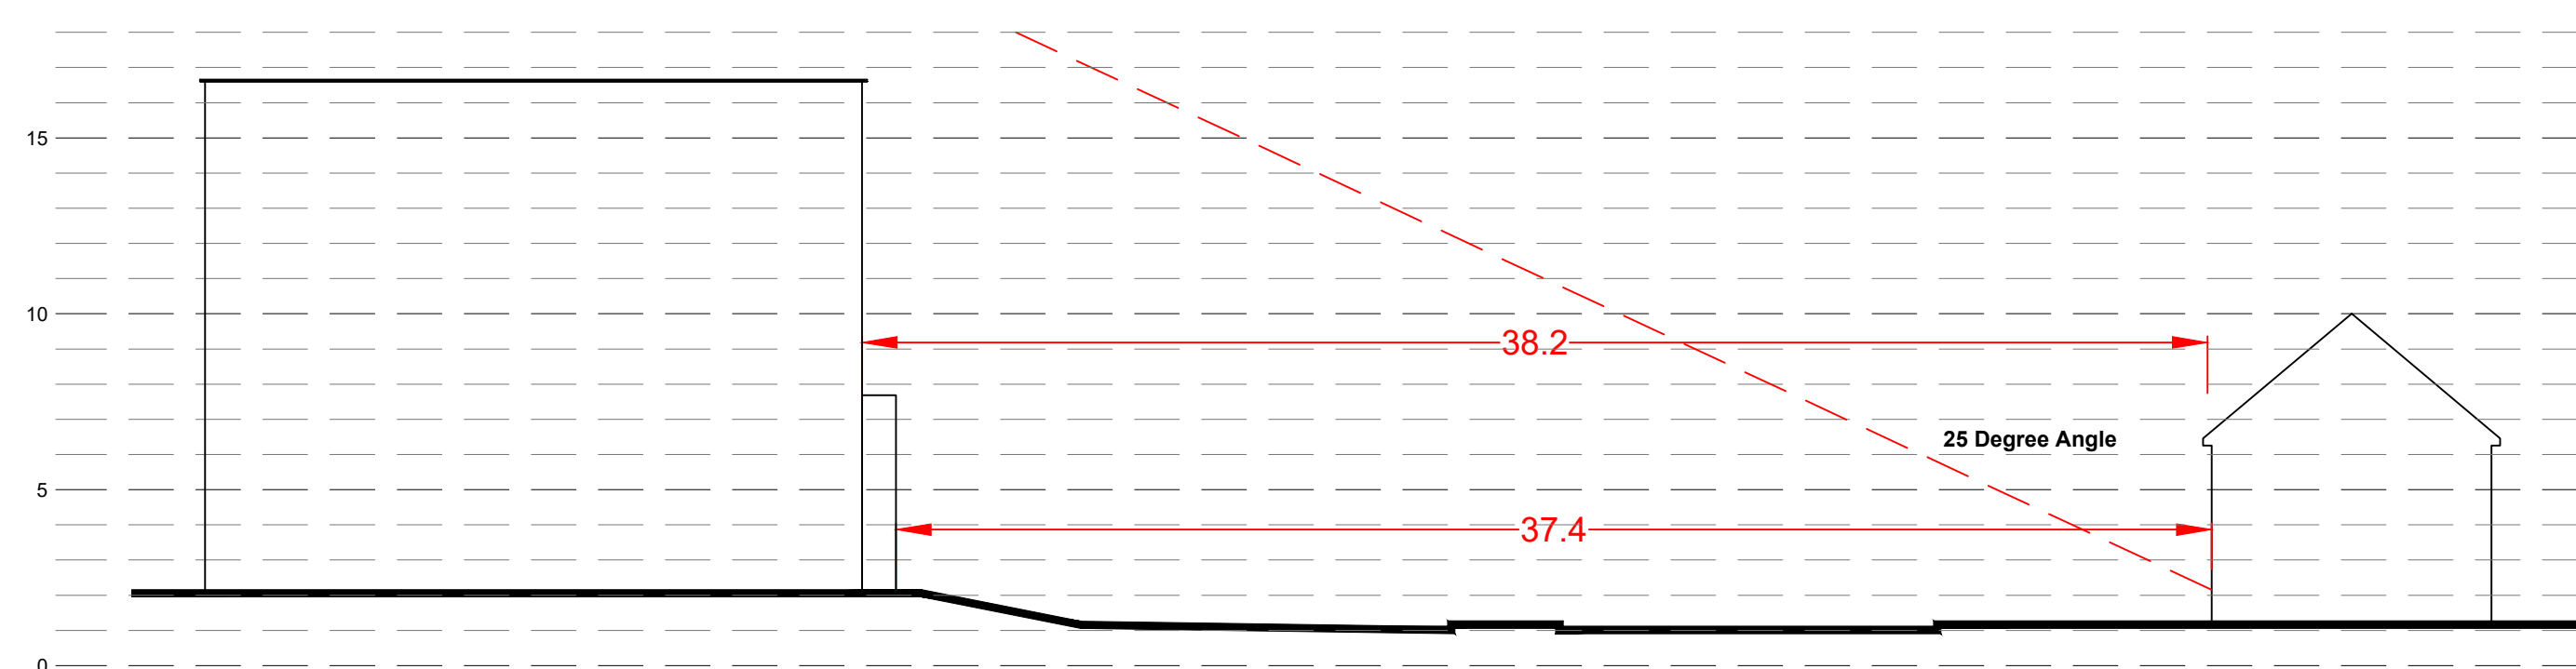


CROSS SECTION A-A

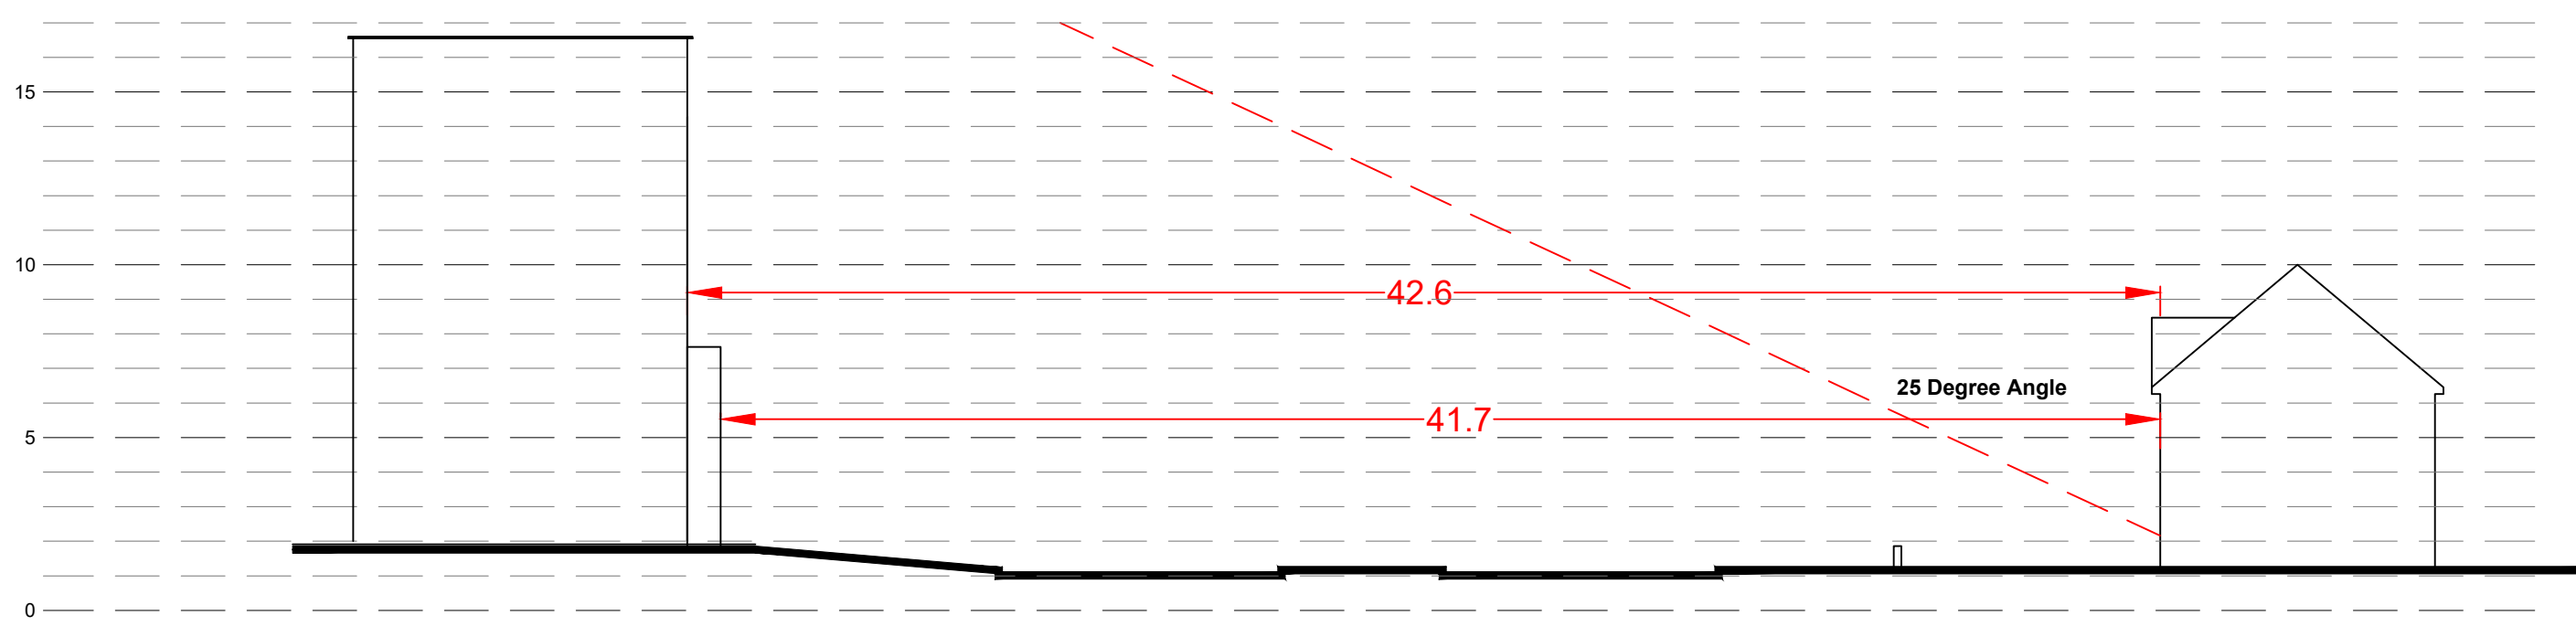


CROSS SECTION B-B

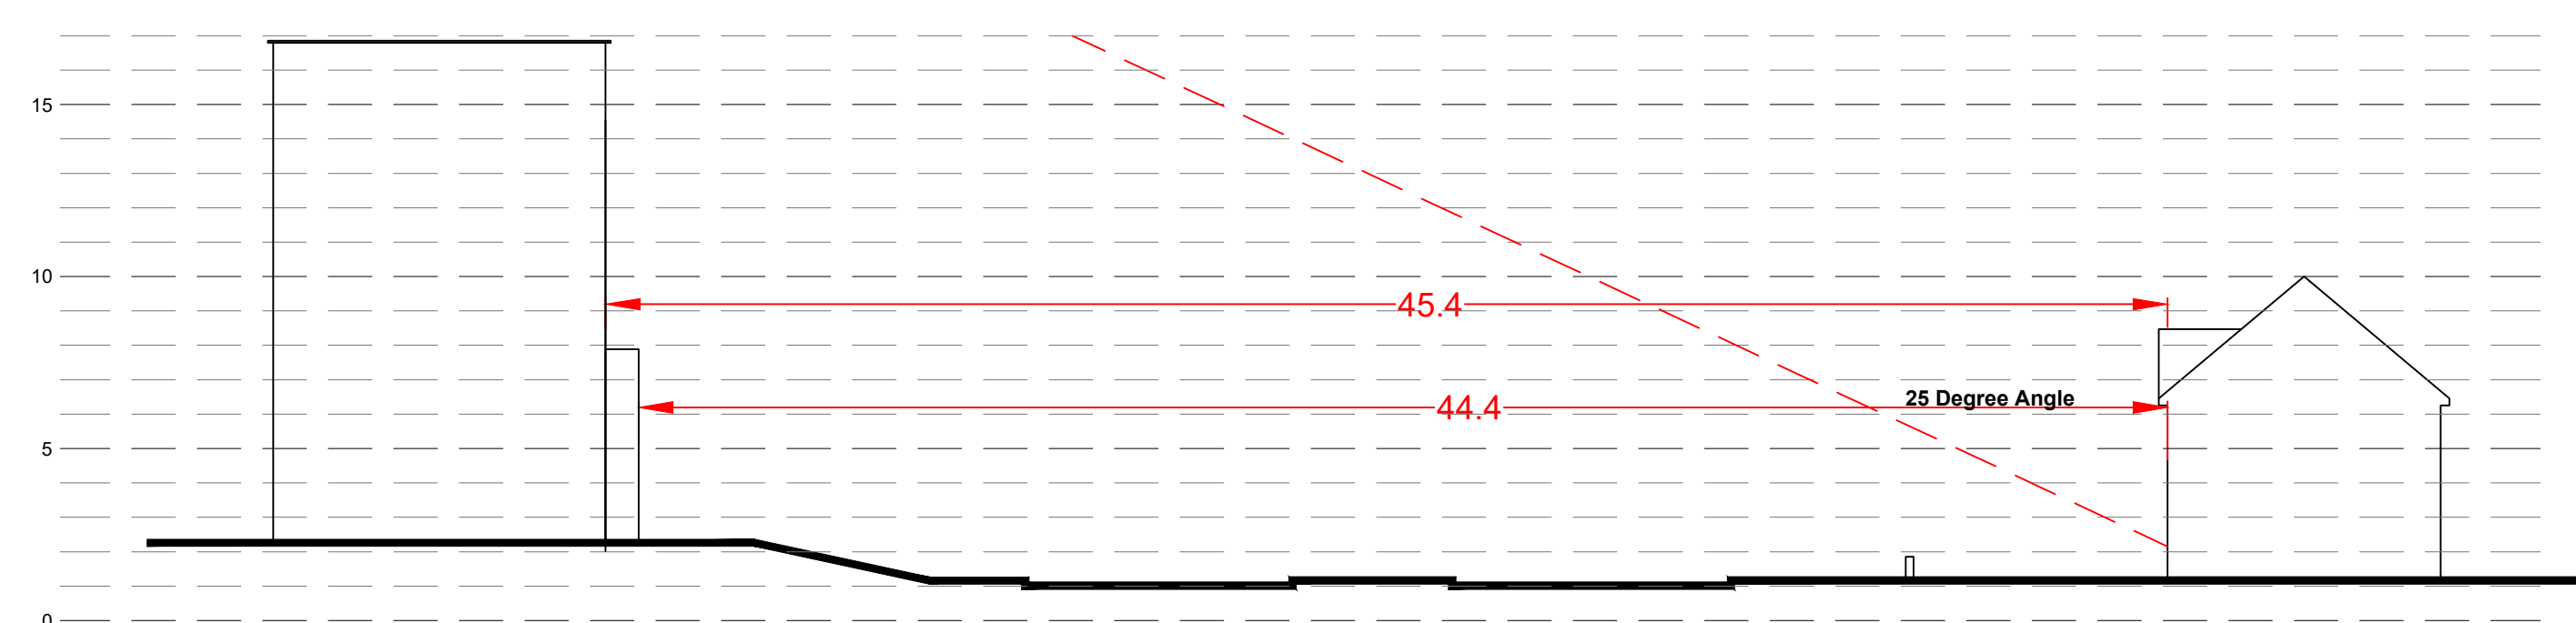


CROSS SECTION C-C

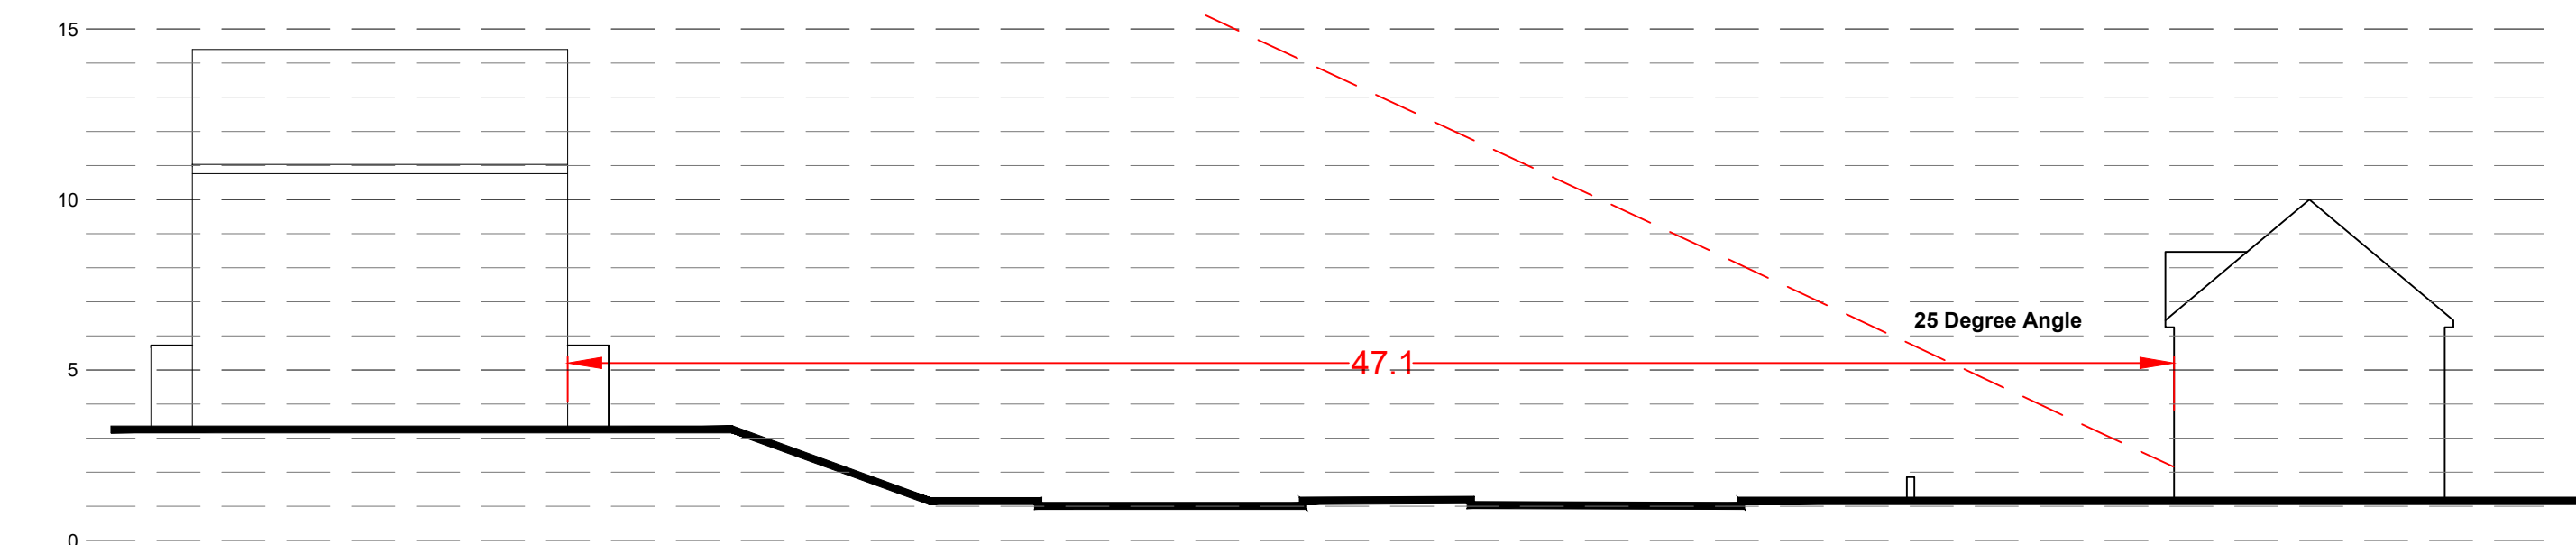

CROSS SECTION D-D

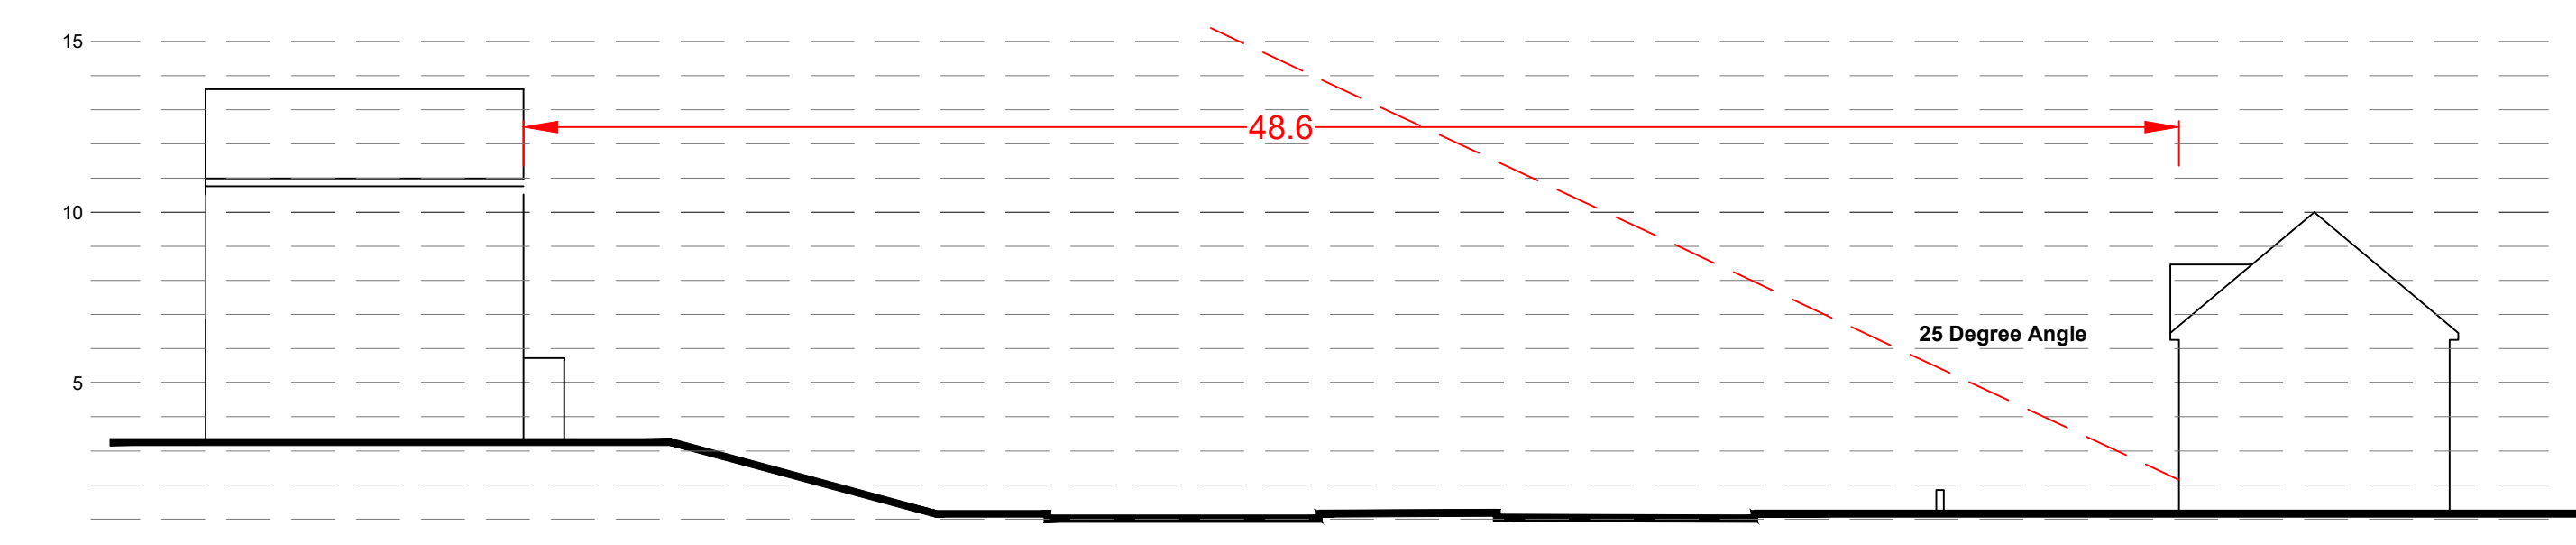

CROSS SECTION E-E

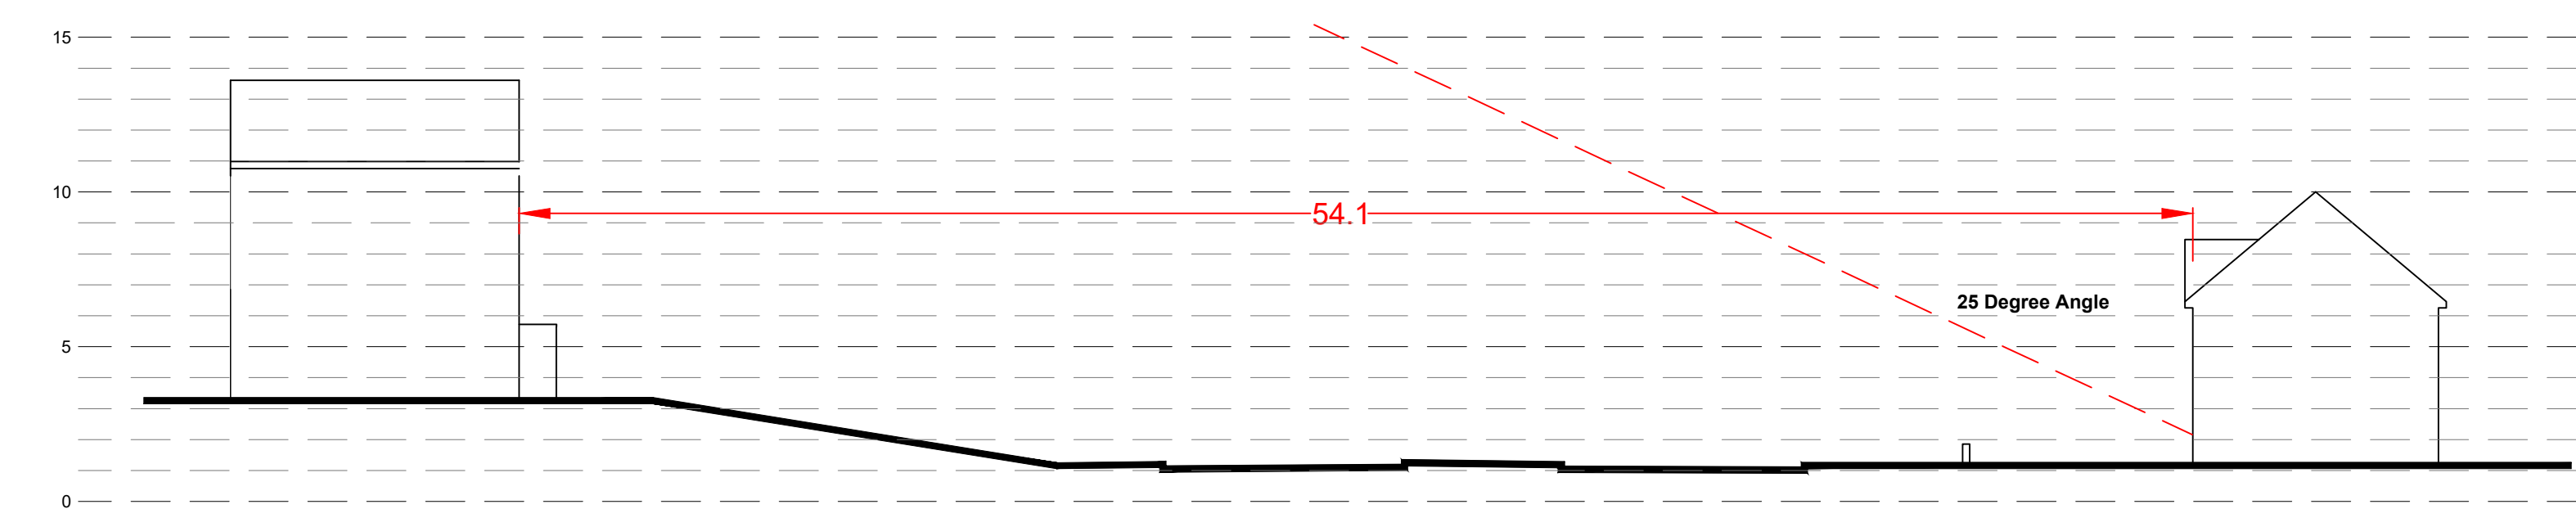

CROSS SECTION F-F



REV.	DESCRIPTION	BY:	DATE:

STEN

ARCHITECTURE

STEN Architecture Ltd
The Studio
Harrison Street
Wakefield
WF1 1PS
Tel: 01924 950985

Web: www.sten-architecture.co.uk
Twitter: @STEN_arch
Facebook: [stenarchitectureltd](https://www.facebook.com/stenarchitectureltd)
LinkedIn: [Sten Architecture](https://www.linkedin.com/company/sten-architecture)

CLIENT:	TRIPLE JERSEY LIMITED
---------	-----------------------

SITE:	KINGSWAY BURNAGE
-------	---------------------

TITLE:	Cross Sections
--------	----------------

SCALE AT A1: 1:100 & NTS	DATE: June 24	DRAWN: SSH	CHECKED:
PROJECT NO: 2425	DRAWING NO: 2425.05	REVISION:	