



CONSULTANT REFERENCES IN DRAWING

STRUCTURAL - REF/REVISION

GENERAL NOTES:

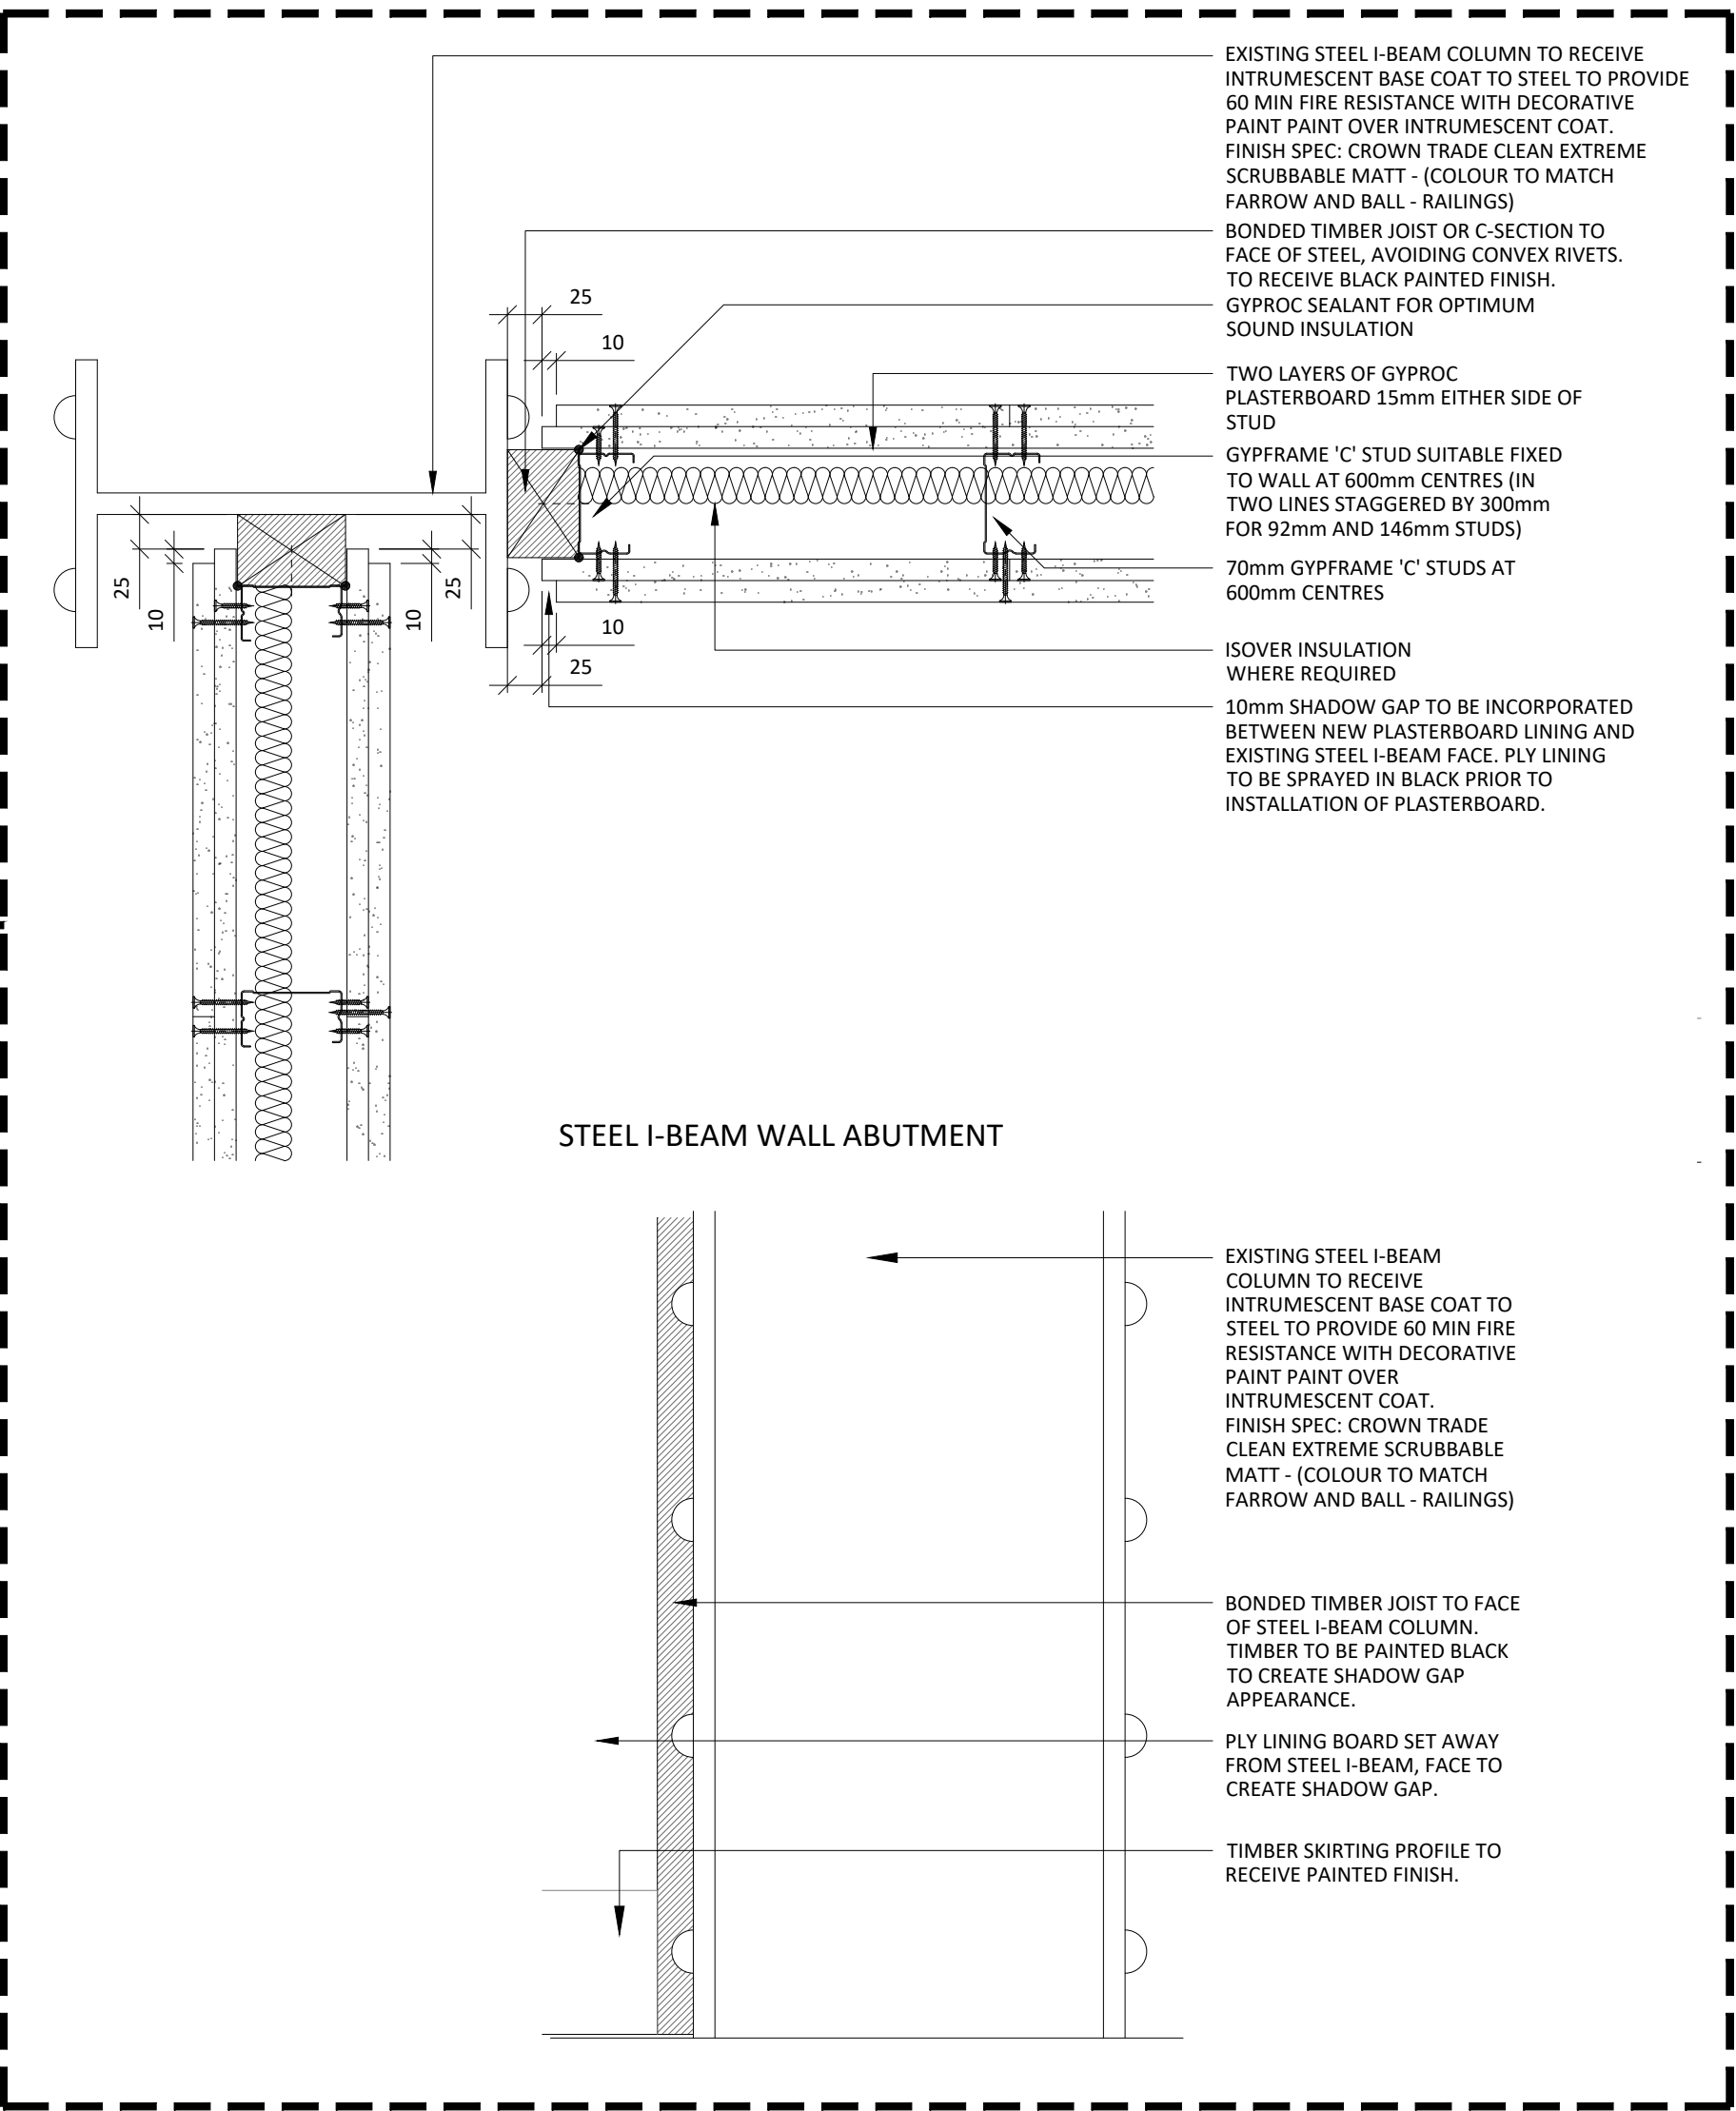


01 FOURTH FLOOR PARTITION PLAN
399 SCALE - 1:200 @ A1 AS PROPOSED

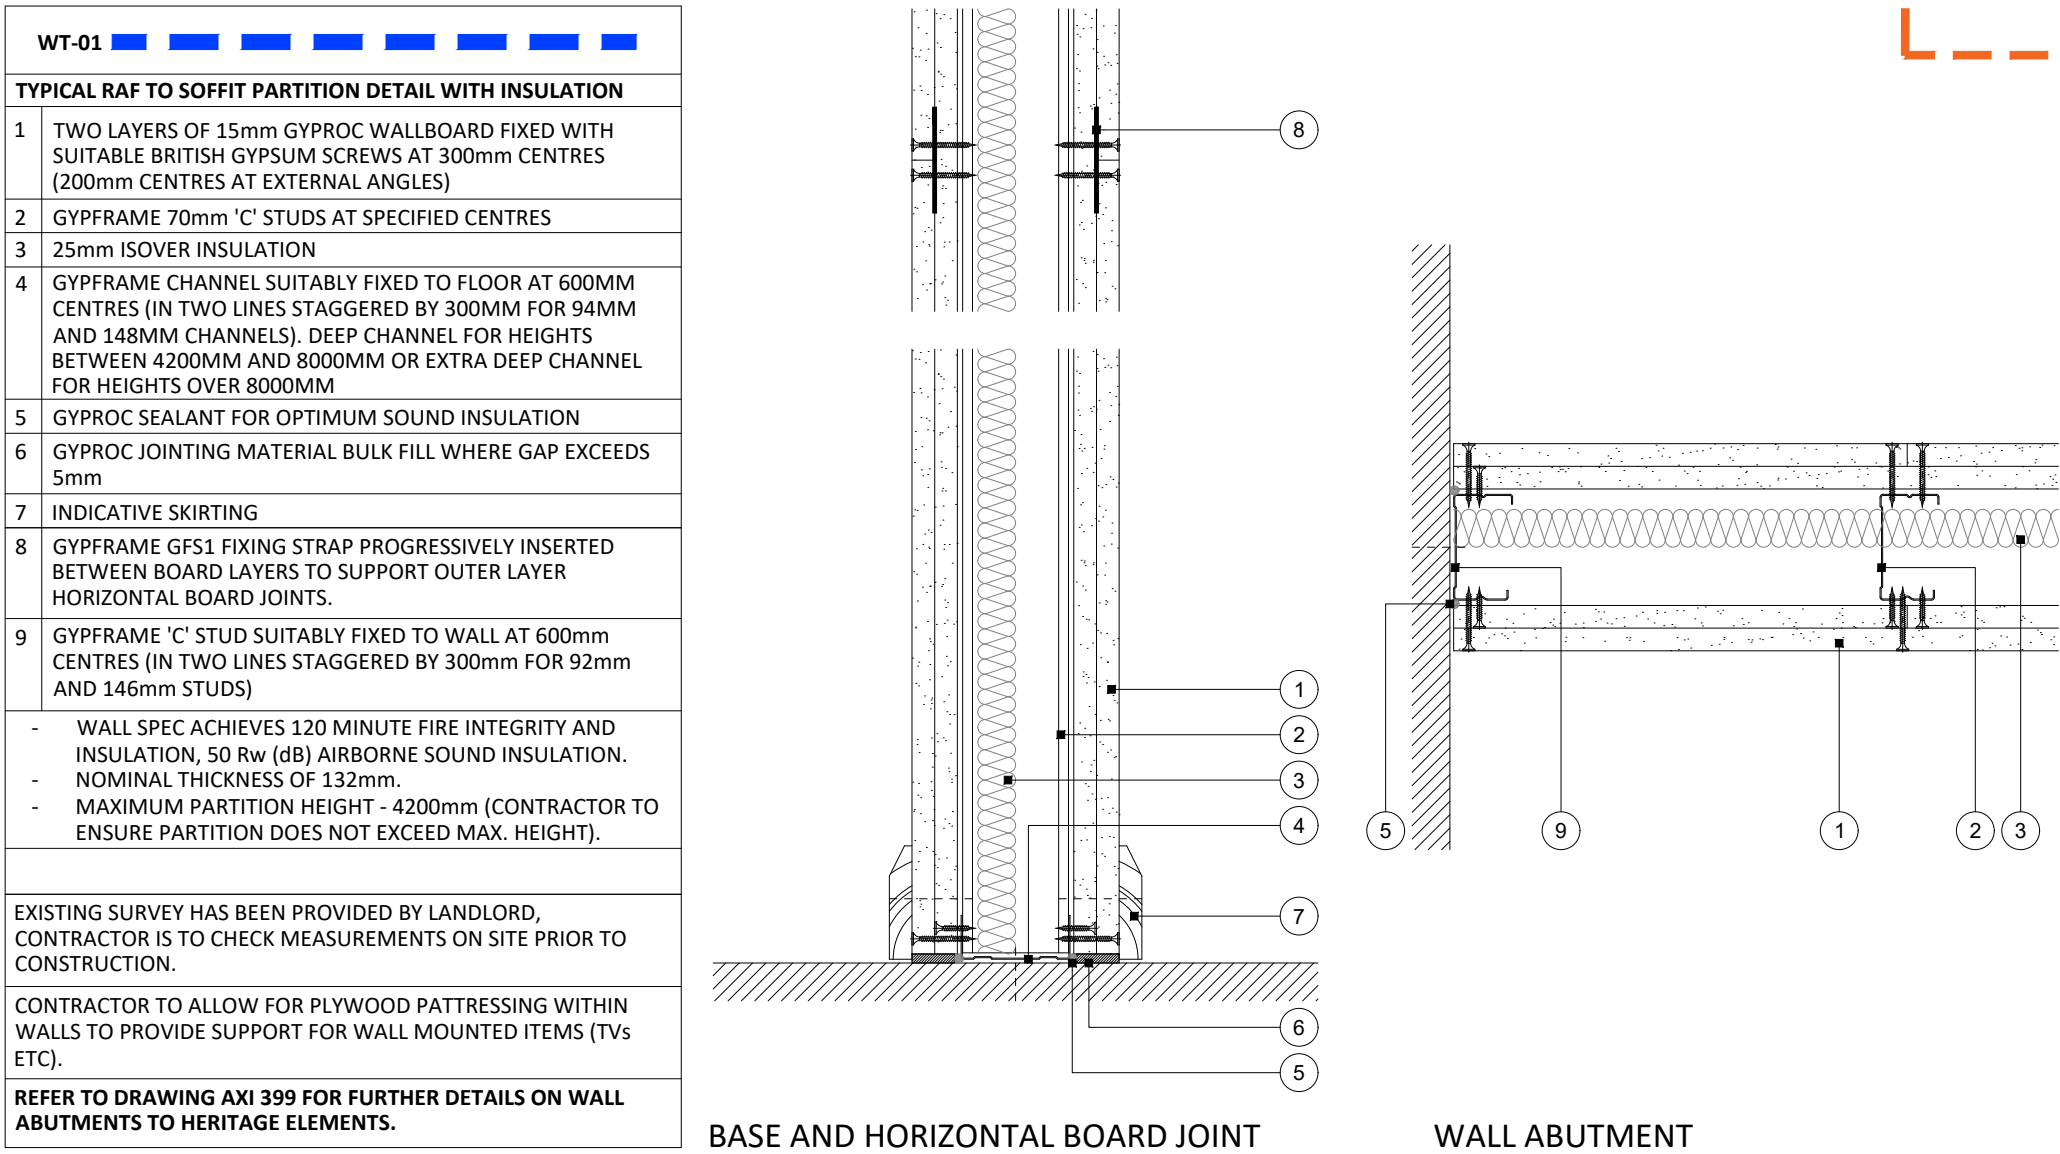

BASE AND HORIZONTAL BOARD JOINT

WALL ABUTMENT

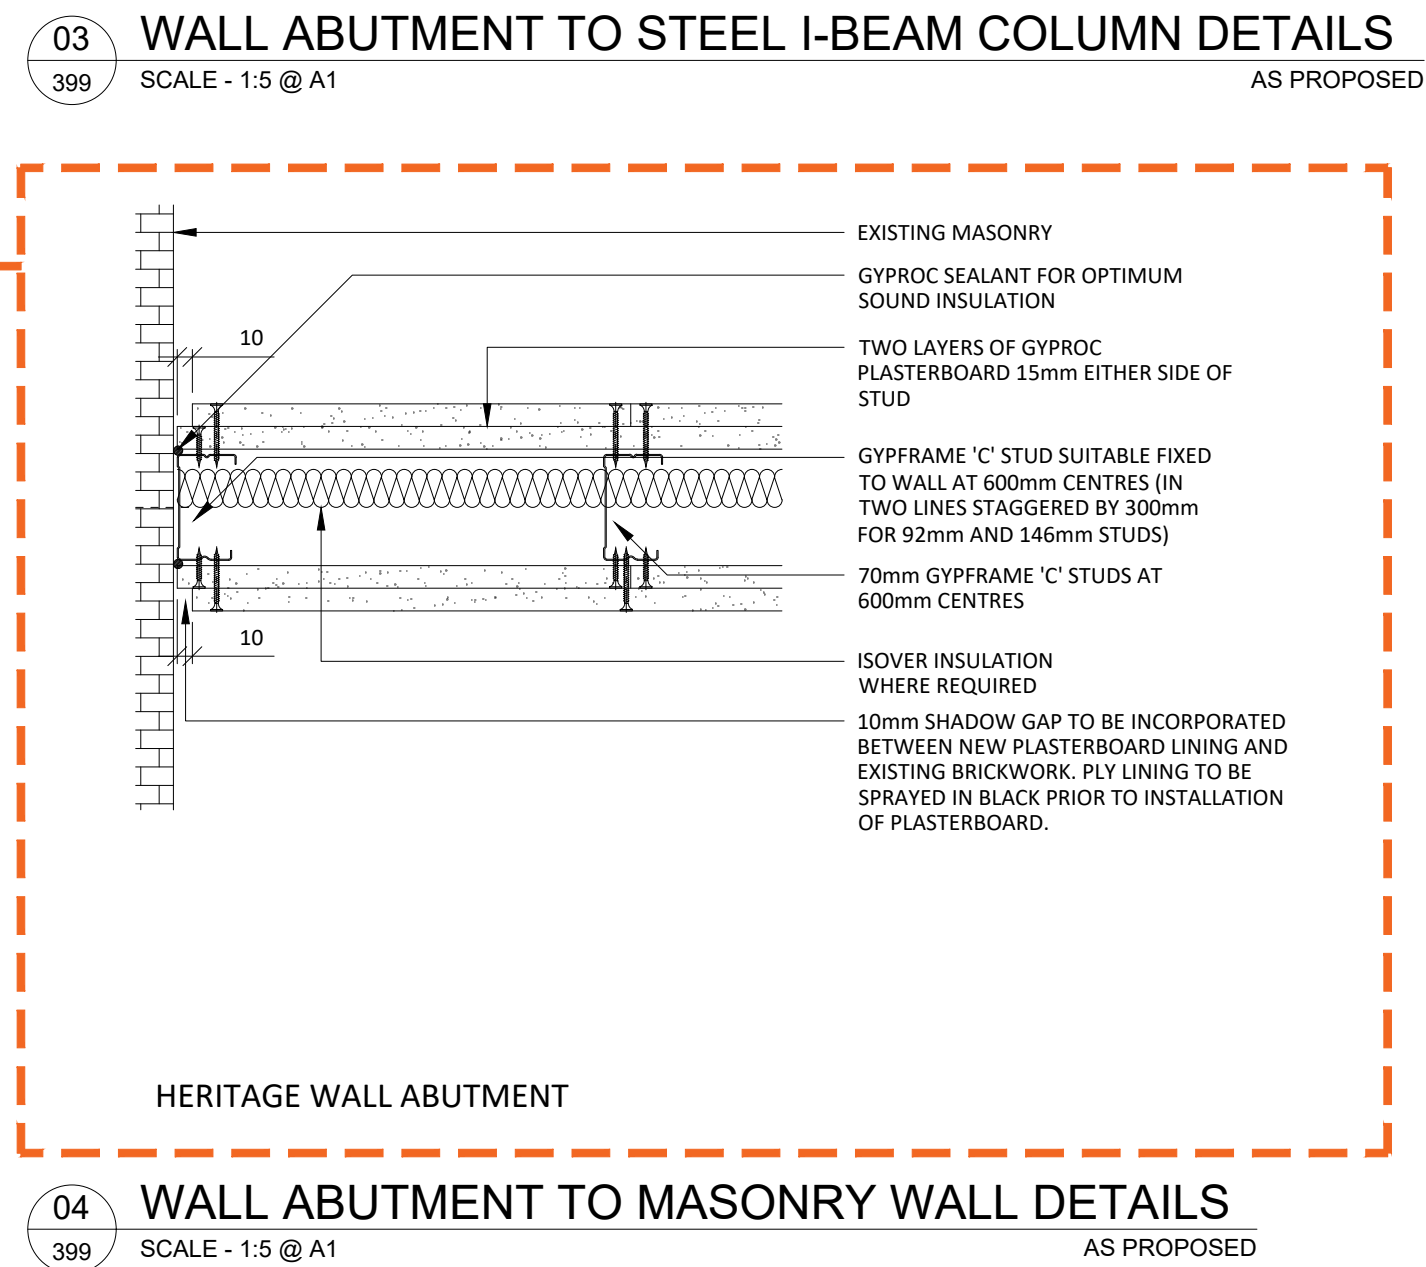

04 WALL ABUTMENT TO MASONRY WALL DETAILS
399 SCALE - 1:5 @ A1 AS PROPOSED

04 PARTITION BUILD-UP DETAILS
399 SCALE - 1:5 @ A1 AS PROPOSED

5.00	13/09/24	ISSUED FOR CONSTRUCTION Issued for on site construction.	JW	ARB
REV	DATE	DESCRIPTION	DRAWN	CHECKED

A x I

ADDRESS : 4th FLOOR CALICO 53-55 MOSLEY STREET,
MANCHESTER, M2 3HQ
TELEPHONE : +44 (0)161 879 7357
EMAIL : www.axi.studio
COMPANY No : 11847325

CATELLA **APAM**

PROJEC

BRIDGEWATER HOUSE
WHITWORTH STREET
MANCHESTER

DRAWING REFERENCE

PARTITION SPECIFICATION DETAILS AND SECTIONS AS PROPOSED

JOB REFERENCE	DRAWING SCALE	DATE	DRAWN	CHECKED
24 - 236	1:5@A1	10/07/24	JW	ARB
DRAWING REFERENCE			STAGE	REV
AXI - 399			5	00