




REVISION	DATE	DESCRIPTION
A	17/05/2022	STAGE 3+ TENDER ISSUE
P01	19/05/2023	Terracotta updated, gate flipped, slave leaf added.
P02	18/11/2024	REVISED TERRACOTA AND INTERPRETATION DESIGN
P03	25/11/2024	UPDATED INLINE WITH CONTRACTORS COMMENTS

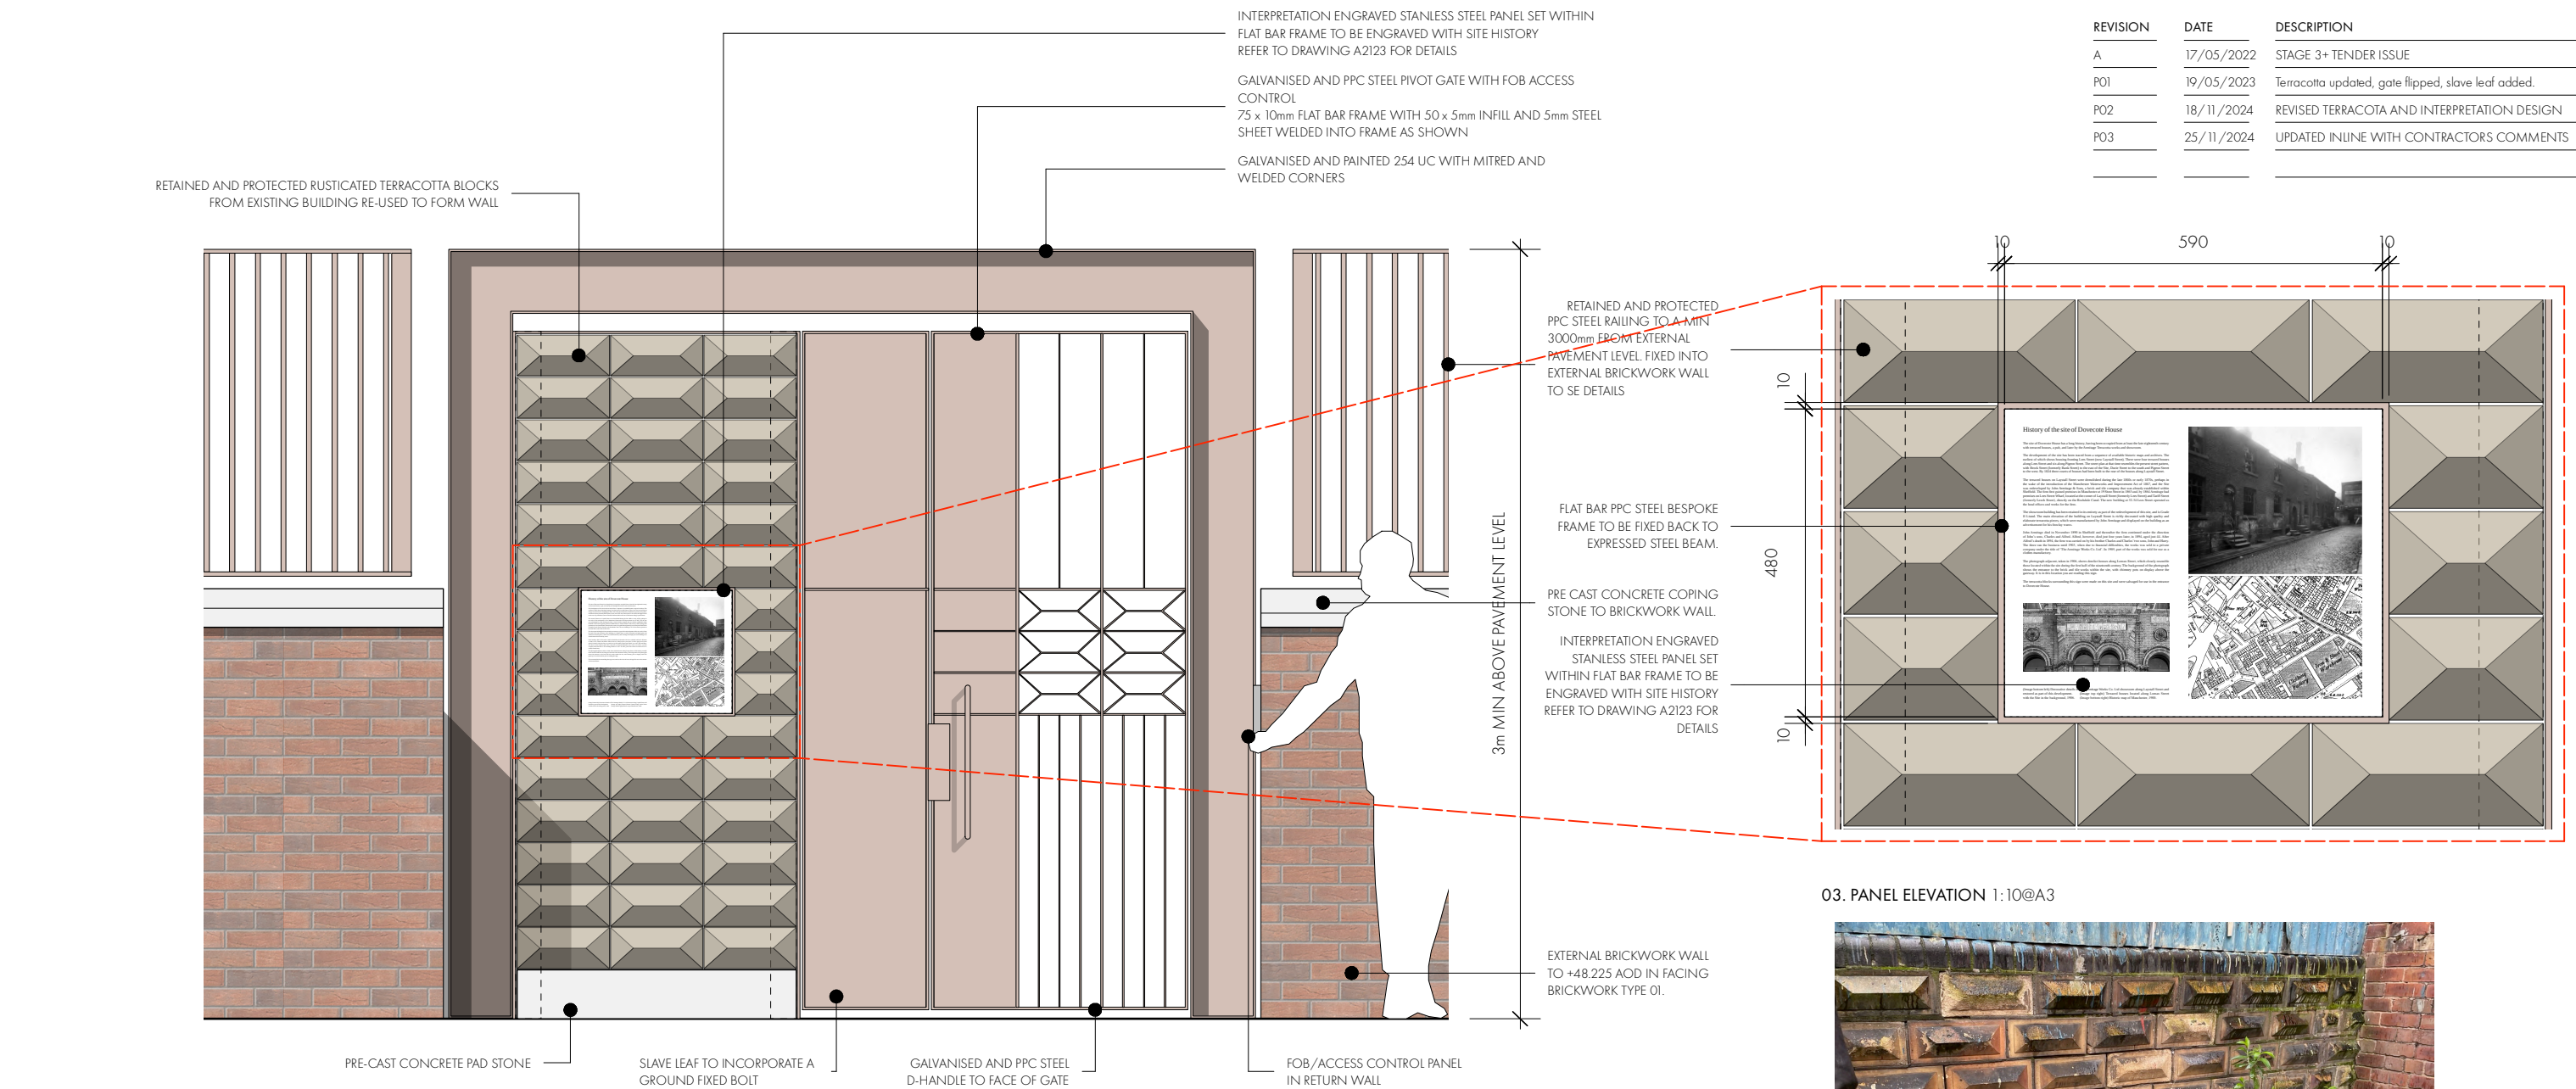

03. PANEL ELEVATION 1:10@A3

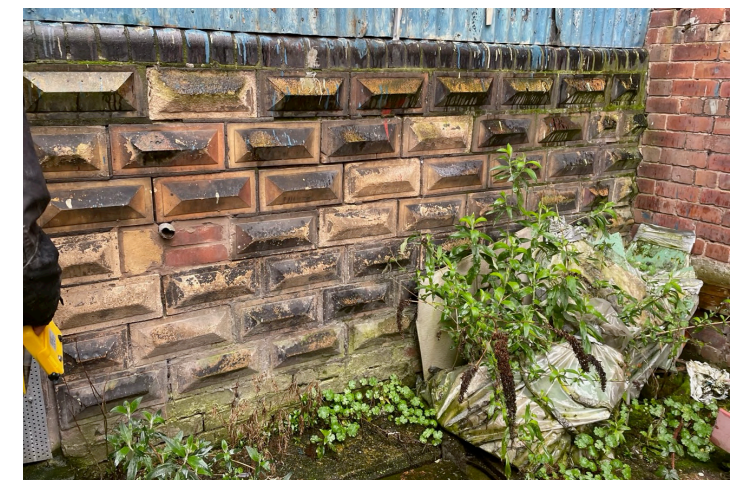

04. TERRACOTTA BLOCKS ON SITE PRE-DEMOLITION

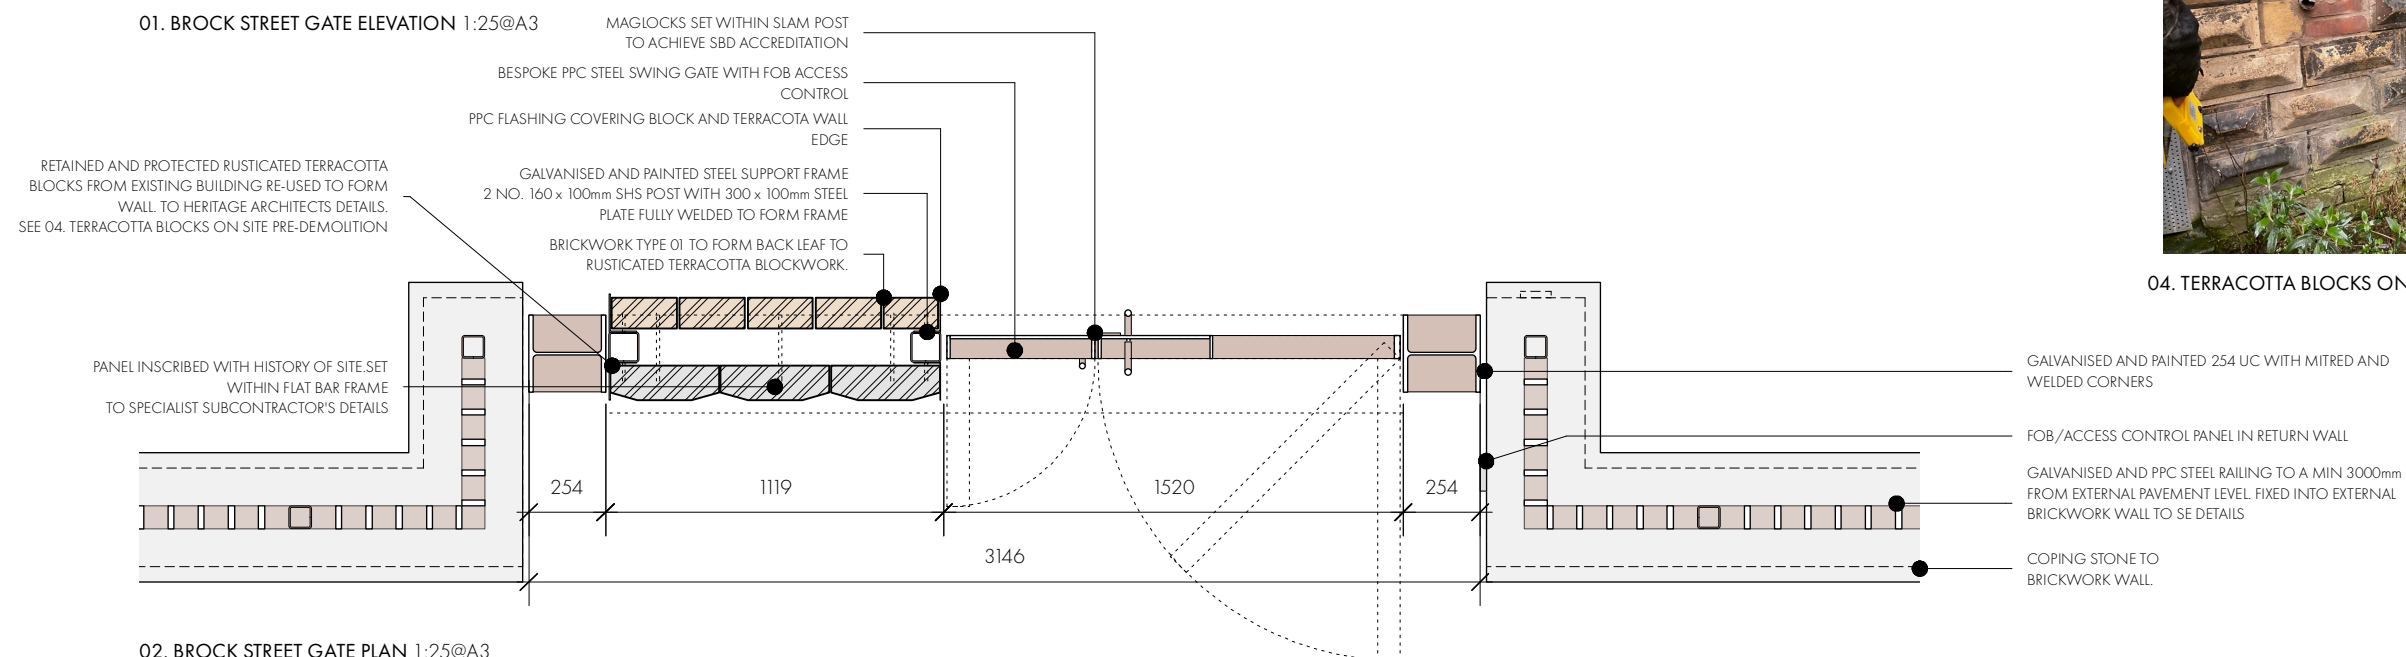

02. BROCK STREET GATE PLAN 1:25@A3

OMIArchitects

31 Blackfriars Road, Salford, Manchester, M3 7AQ
+44(0)161 832 3242 / info@omiarchitects.com / www.omiarchitects.com

PROJECT	LAYSTALL STREET - NEW BUILD APARTMENTS					
DRAWING	COURTYARD GATE DRAWING					
DATE	MAY '22	DRAWN BY	RP	SCALE	1:25	@A3
JOB NO.	1383	DWG.NO.	1383-OM1-XX-ZZ.DR	A-A2104-P03		