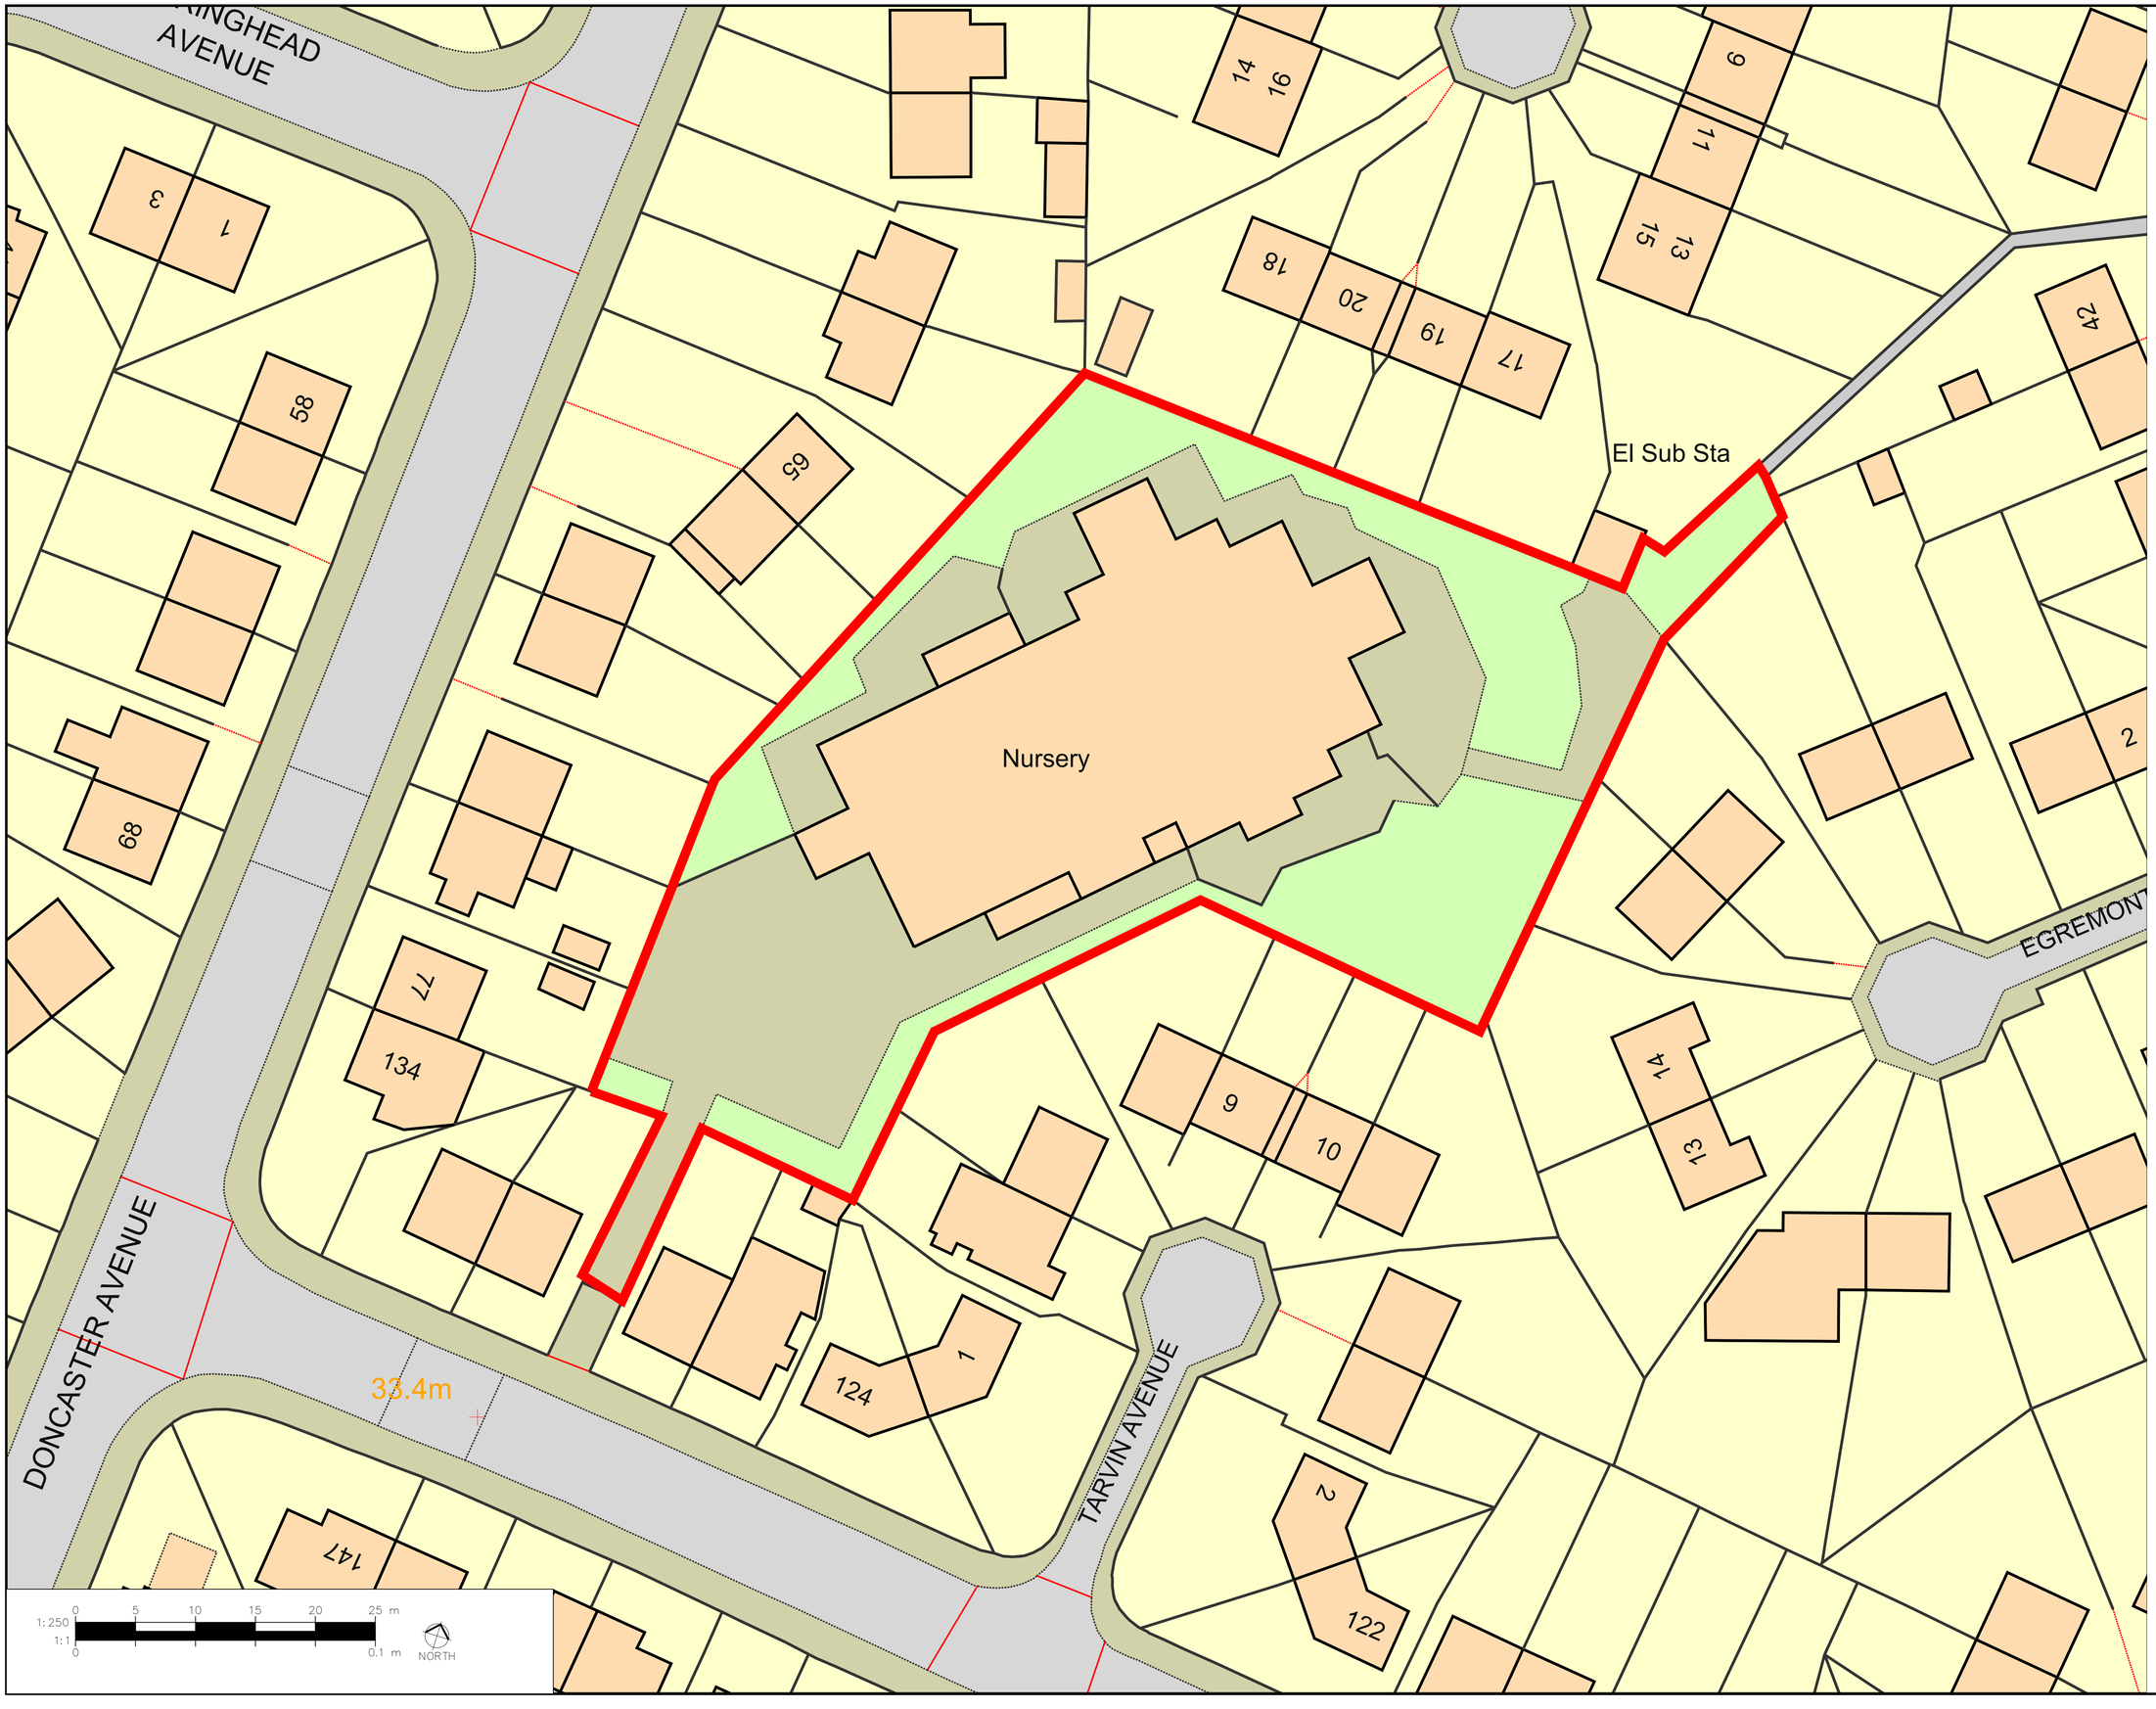


This document and its contents are the property of the Purchaser/Employer and Crookes Walker Consulting. They may not be copied or reproduced in any way, in part or whole, without prior written approval of both parties. Violations will result in legal action.
This drawing shall be read in conjunction with the CWC Mechanical and / or Electrical Specification(s).
DO NOT SCALE FROM THIS DRAWING

DESIGNERS RISK ASSESSMENT

REFER TO APPENDIX 1 OF M&E SPECIFICATION FOR DESIGNERS RISK ASSESSMENT SCHEDULE

DRAWING BACKGROUND(S):

Legend:

= Site Boundary

Rev	Date	Description	Eng	Chk
T01	21.11.24	TENDER ISSUE	JS	GR

CWC crookes walker consulting
Suite 9a, Bloc, 17 Marble Street
Manchester M2 3AW
Tel: 0161 834 9999
The Plaza, Old Hall Street,
Liverpool L3 9QJ
Tel: 0151 600 5409
E-mail: admin@cwcon.co.uk
Website: www.cwcon.co.uk

Client: EQUANS

Project: EQUANS MCC OLD MOAT SURE START

Drawing Title: RED LINE SITE BOUNDARY LAYOUT

Status: TENDER

Project No.	Drawn	Scale / Paper Size
3387	BW	1:250 @ A1

Drawing No.: 3387-CWC-ZZ-EX-DR-ME-9001 Rev: T01