
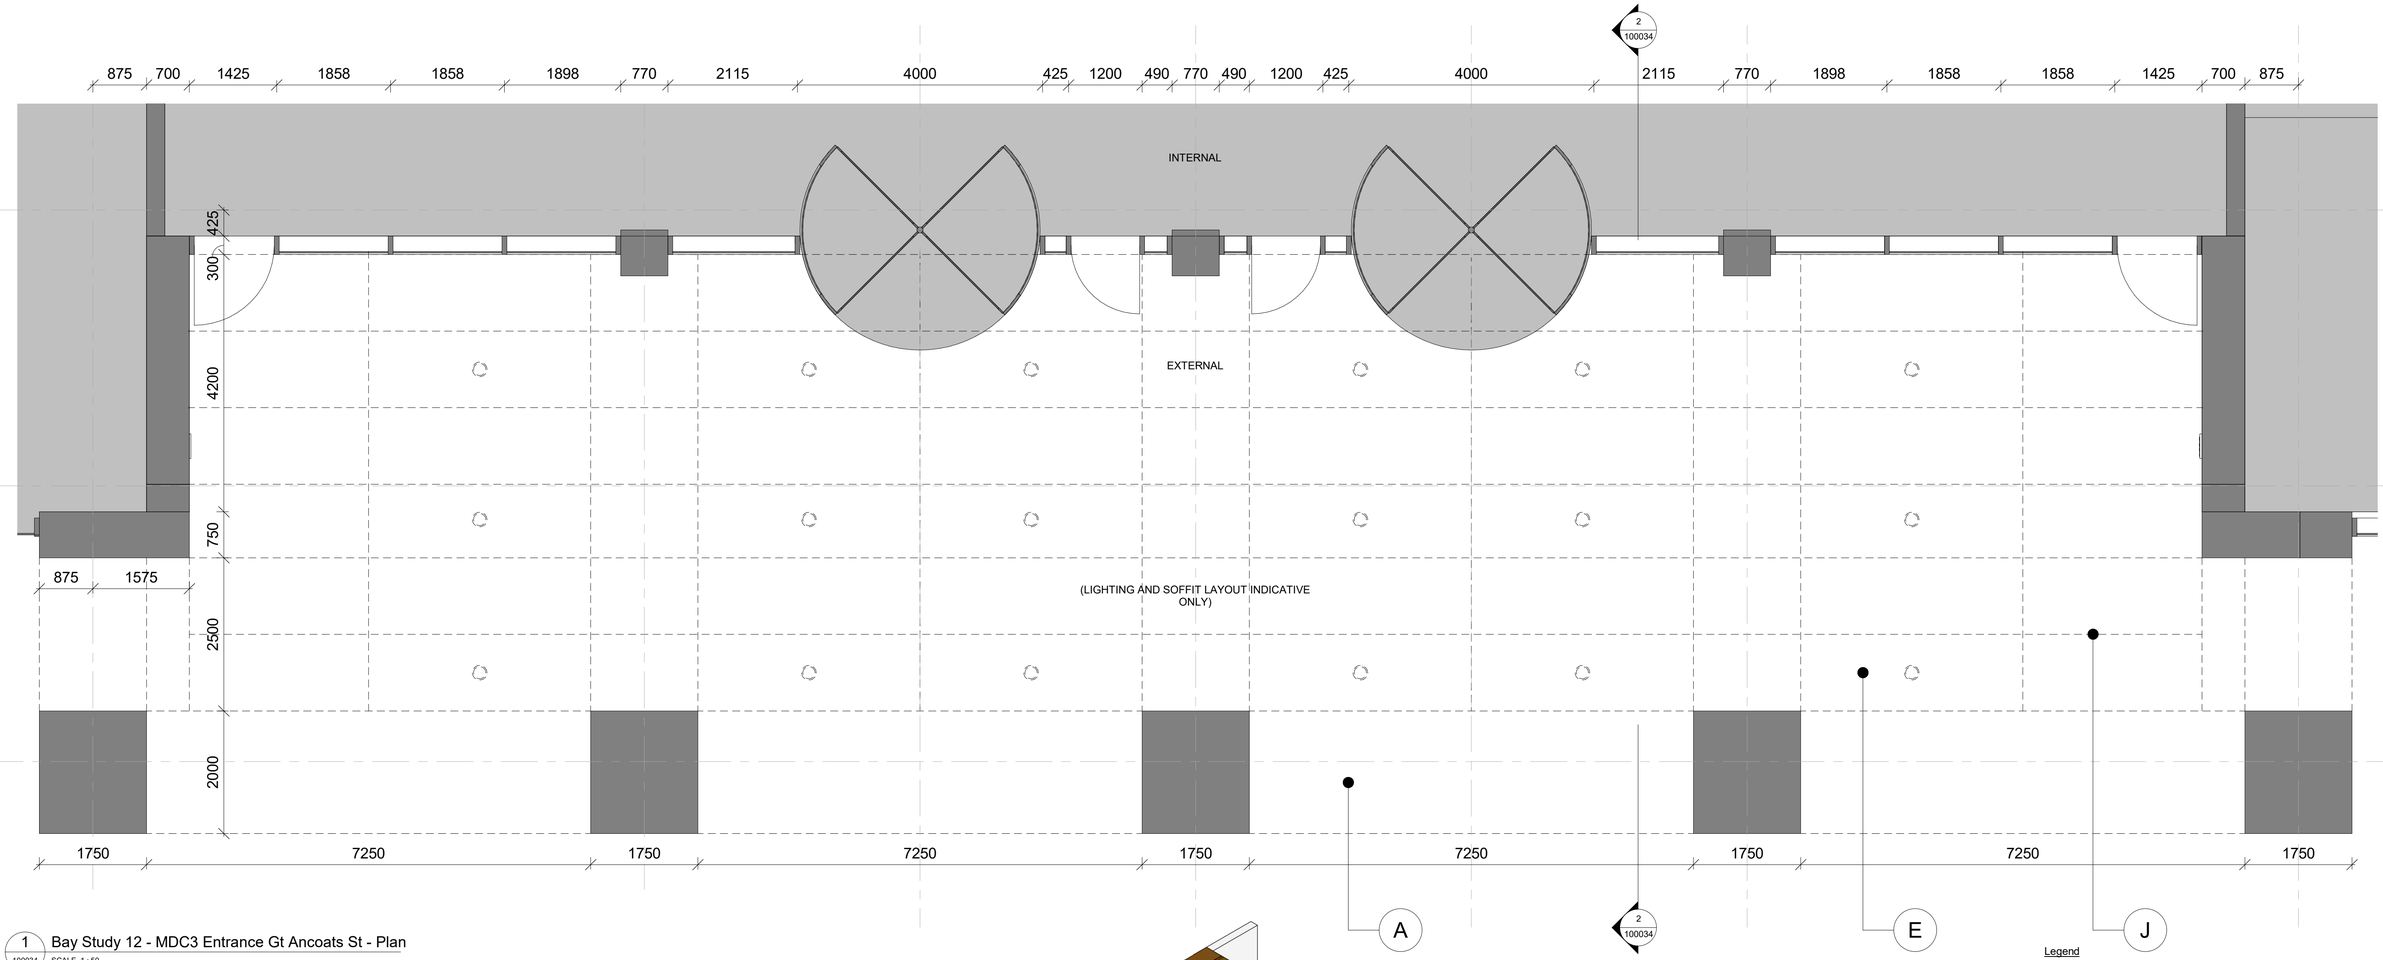



1 100034 Bay Study 12 - MDC3 Entrance Gt Ancoats St - Plan

SCALE 1 : 50

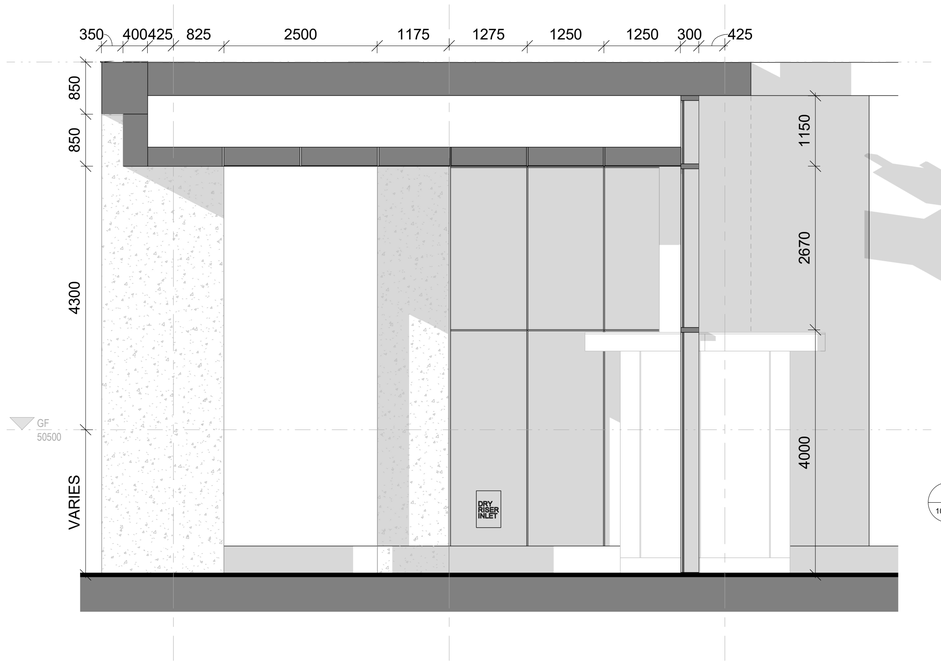

2 100034 Bay Study 12 - MDC3 Entrance Gt Ancoats St - Section A

SCALE 1 : 50

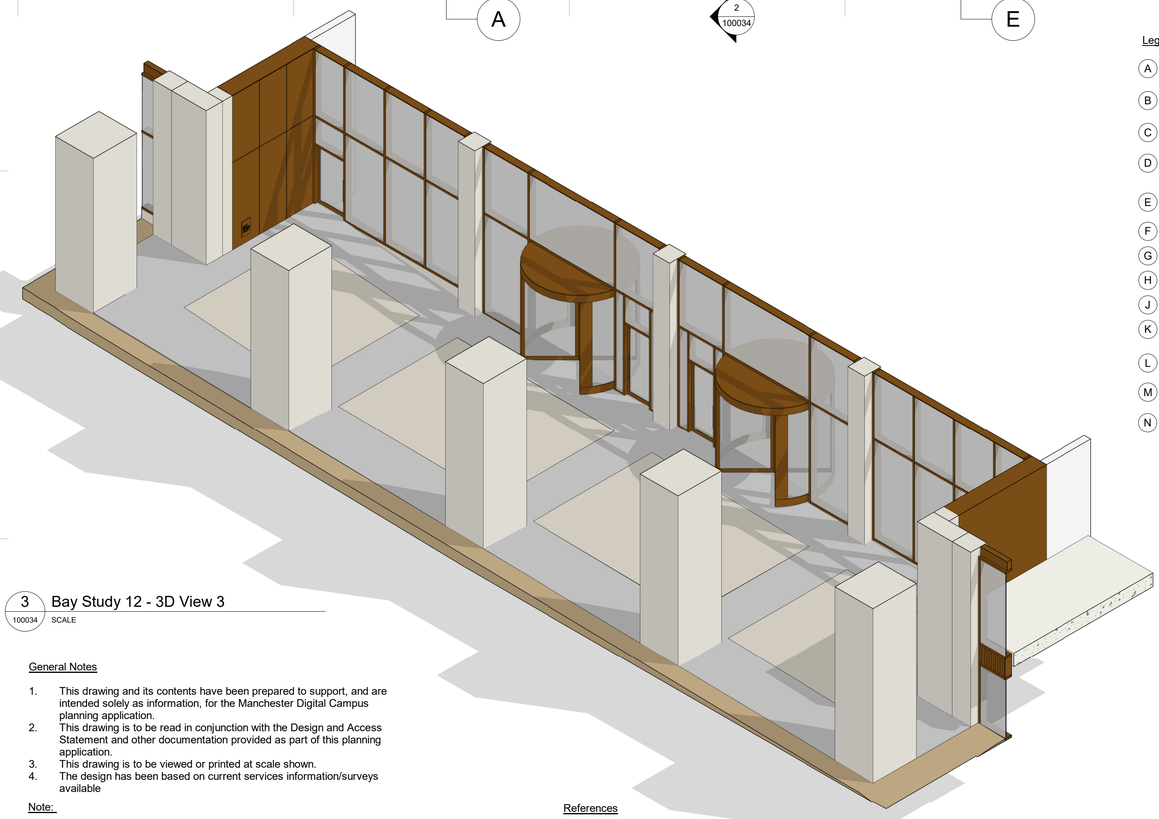

3 100034 Bay Study 12 - 3D View 3

SCALE

General Notes

1. This drawing and its contents have been prepared to support, and are intended solely as information, for the Manchester Digital Campus planning application.
2. This drawing is to be read in conjunction with the Design and Access Statement and other documentation provided as part of this planning application.
3. This drawing is to be viewed or printed at scale shown.
4. The design has been based on current services information/surveys available

Note:

All signage will be subject to separate advertisement consent application at a later date (by others)

References

1. For design tolerances on façade elements please see typical Details Drawings 100009 and 100041.

Legend

- (A) Precast concrete panel - Light concrete with exposed aggregate textured finish
- (B) Precast concrete fin - Light concrete with exposed aggregate textured finish - Polished metal panel to rear face, light bronze finish
- (C) Anodised aluminium curtain walling system - Dark bronze finish, clear glazing
- (D) Anodised aluminium curtain walling system - Dark bronze finish, bespoke patterned glazing
- (E) Anodised aluminium panels, dark bronze finish - at ground level these will be solid. At roof level these panels may be perforated or louvred.
- (F) Anodised aluminium sills, natural finish
- (G) Anodised aluminium profiled panels, dark bronze finish
- (H) Glazed balustrade
- (J) 10mm precast panel joint
- (K) Retractable canvas awning on a metal frame with metal face plate, all coloured bronze or similar to match
- (L) Projecting 'bus stop' sign
- (M) Main signage to shopfront - Internally mounted individual 3D letters set back from glazing internally illuminated as required
- (N) Concrete Stall

Government Property Agency

AtkinsRéalis

MANCHESTER DIGITAL CAMPUS

South Building - Great Ancoats Street Entrance - Sheet 2 of 2

Scale	Originated	Checked	Reviewed	Authorised
1:50	DP	CG	JM	NB
Original Size	**Date**	**Date**	**Date**	**Date**
A1	24/10/2024	25/10/2024	26/10/2024	28/10/2024

Drawing Number: MDCX-ATR-03-ZZ-DR-A-100034

Revision: P01