




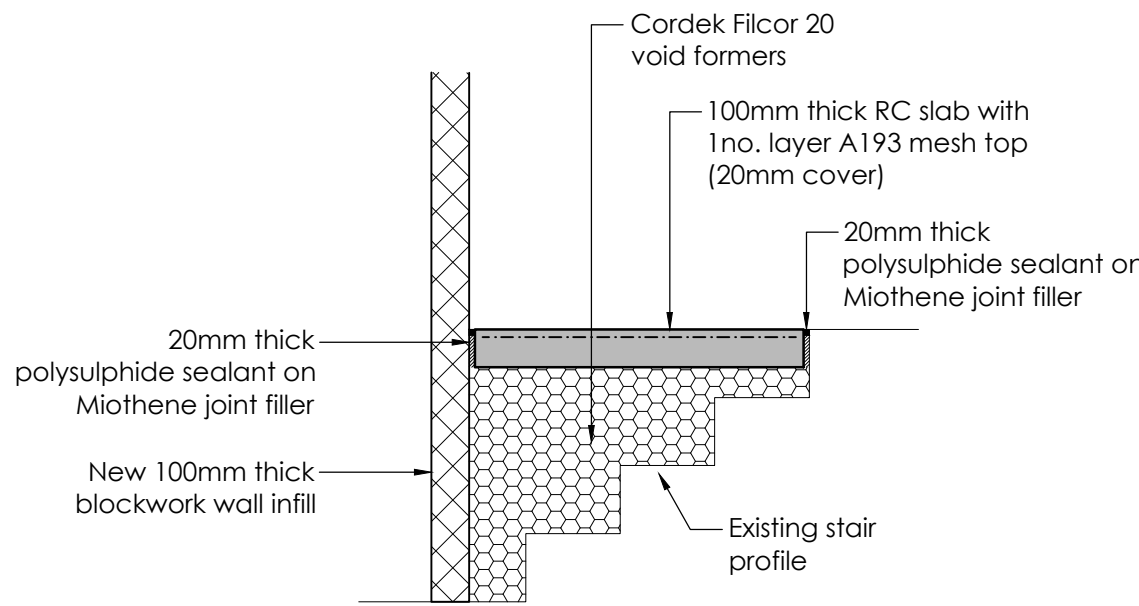



Detail 1 - Typical Section Through Basement Level Stair Infill
(Scale 1:20@A1 1:40@A3)

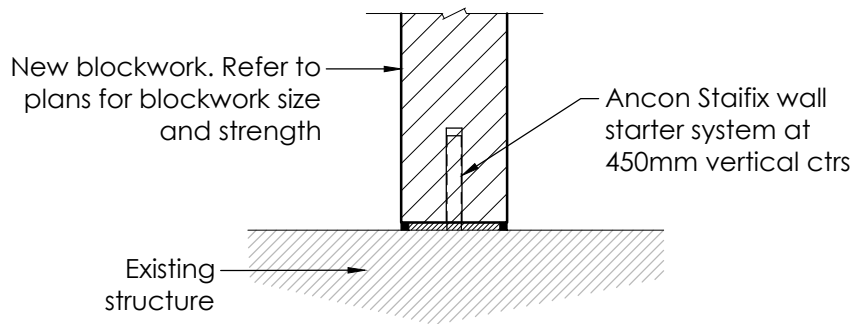


Detail 3 - Typical Wall Starter Detail
(Scale 1:10@A1 1:20@A3)

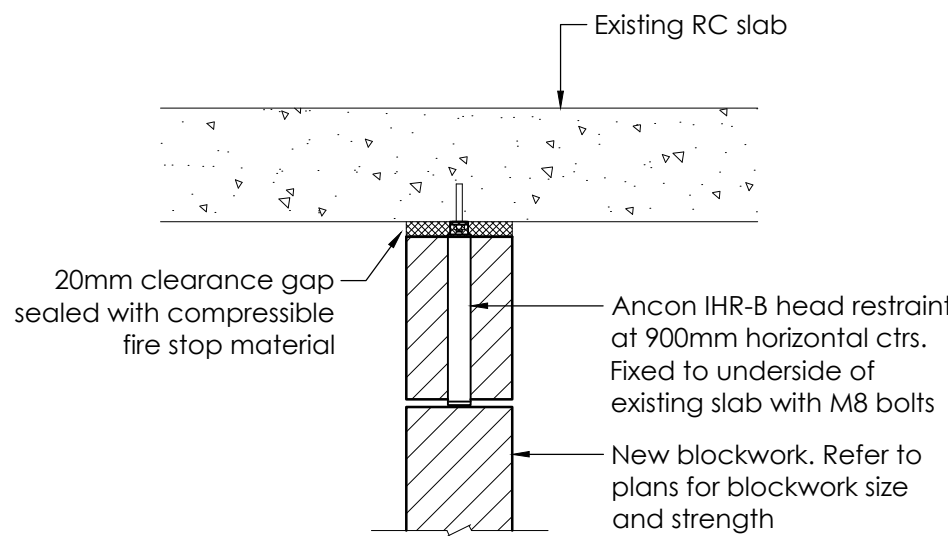


Detail 4 - Typical Masonry Head Restraint Detail
(Scale 1:10@A1 1:20@A3)

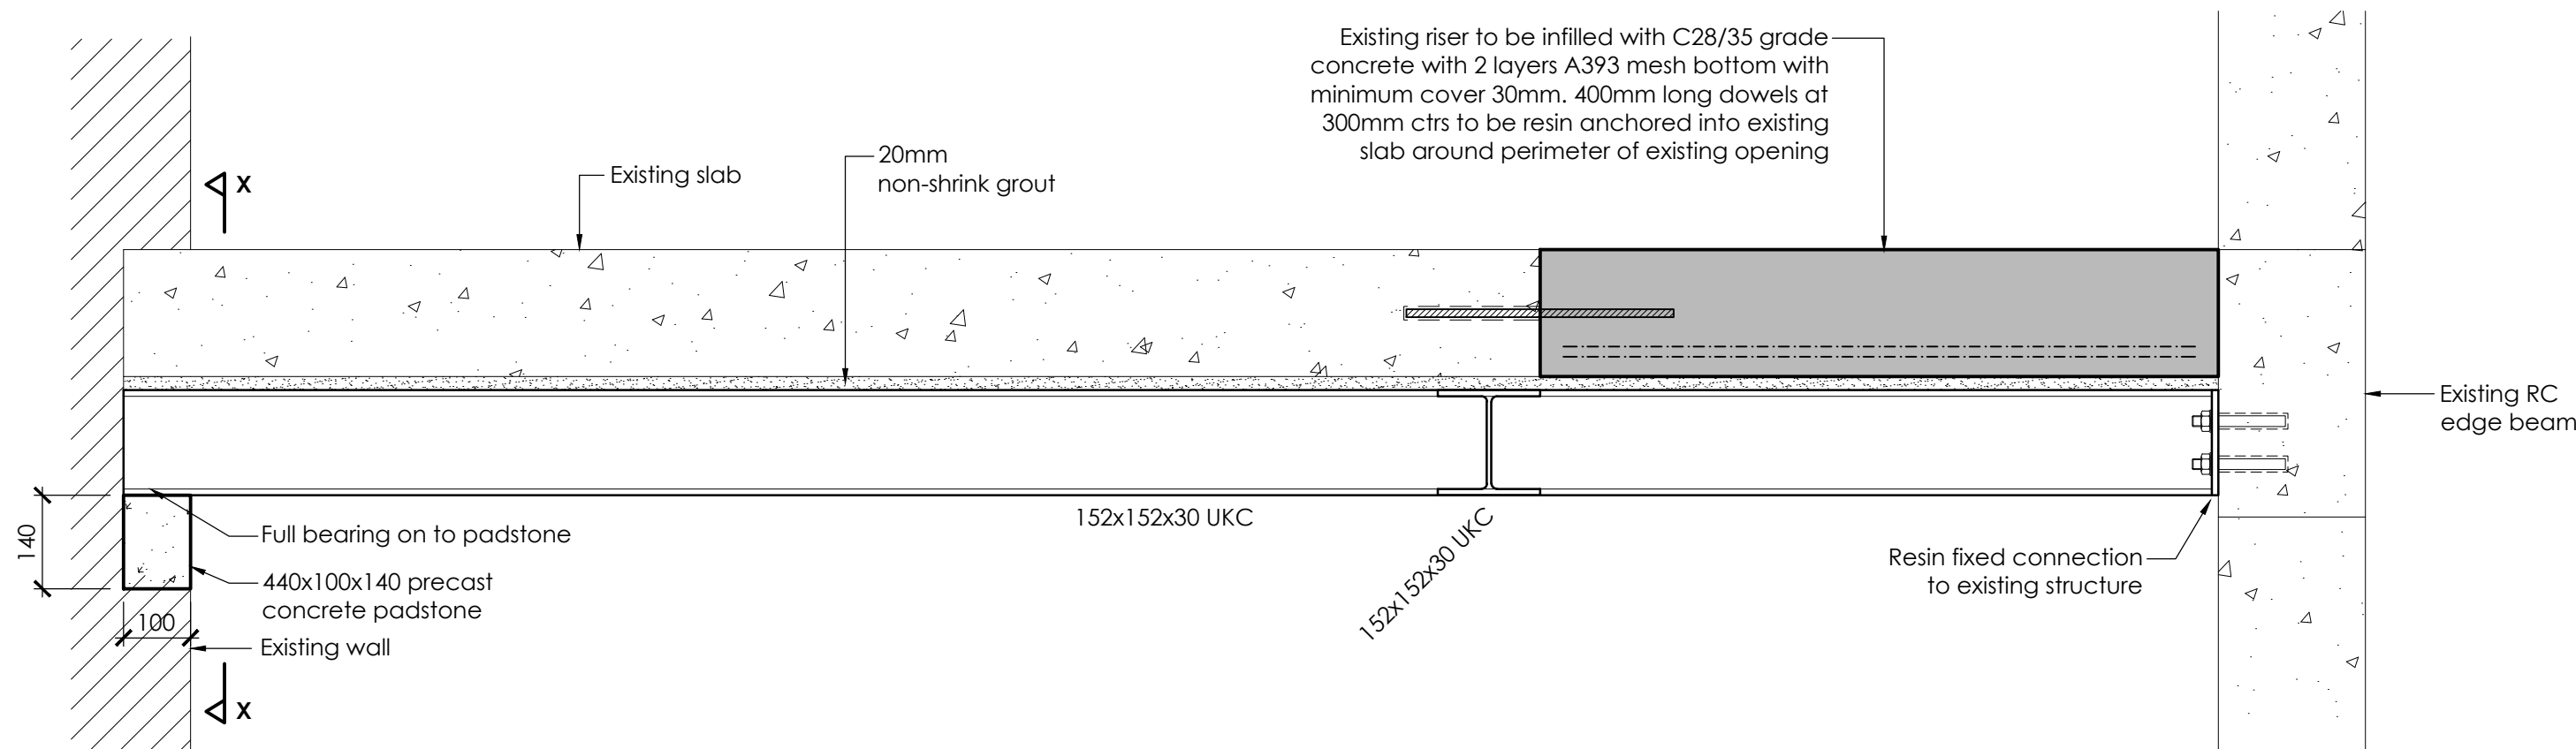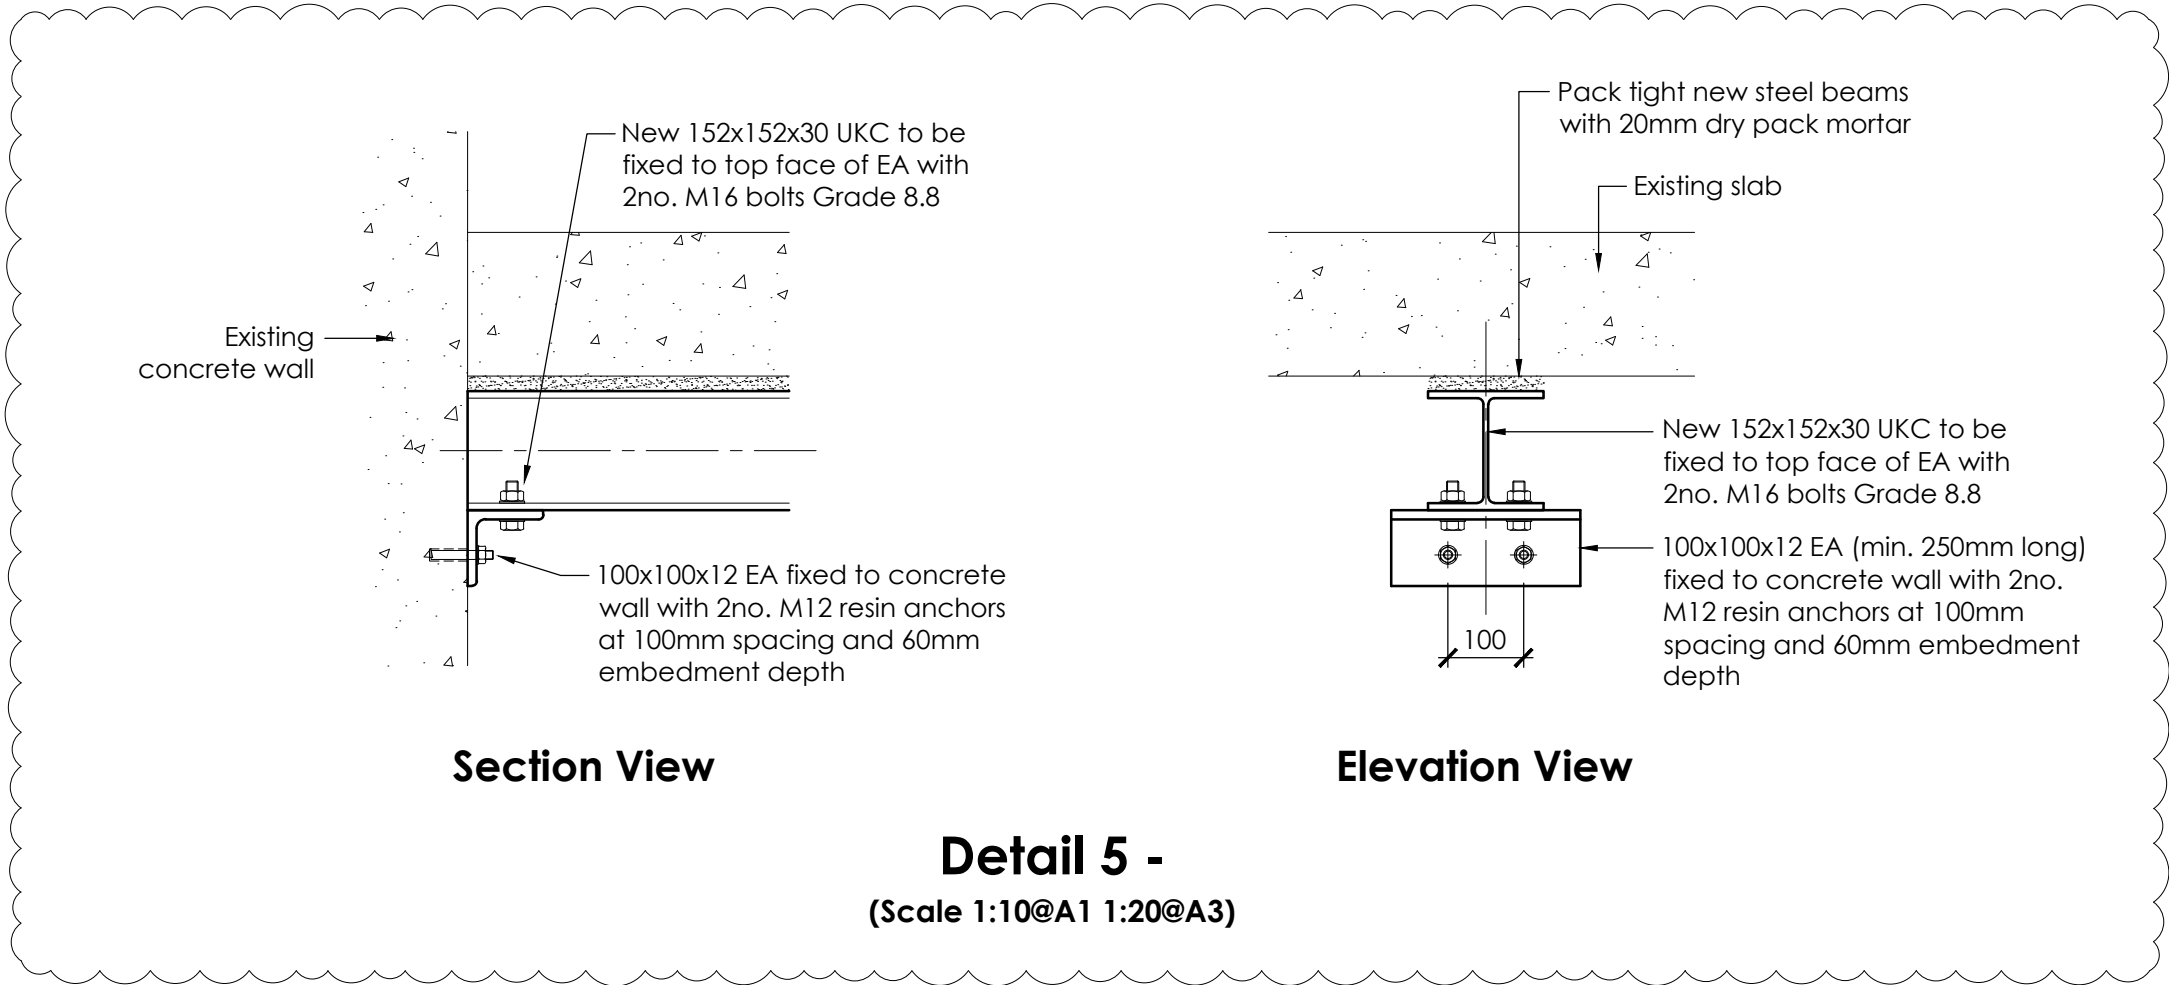


Typical Section Through Riser Infills at First Floor and Roof Level
(Scale 1:10@A1 1:20@A3)

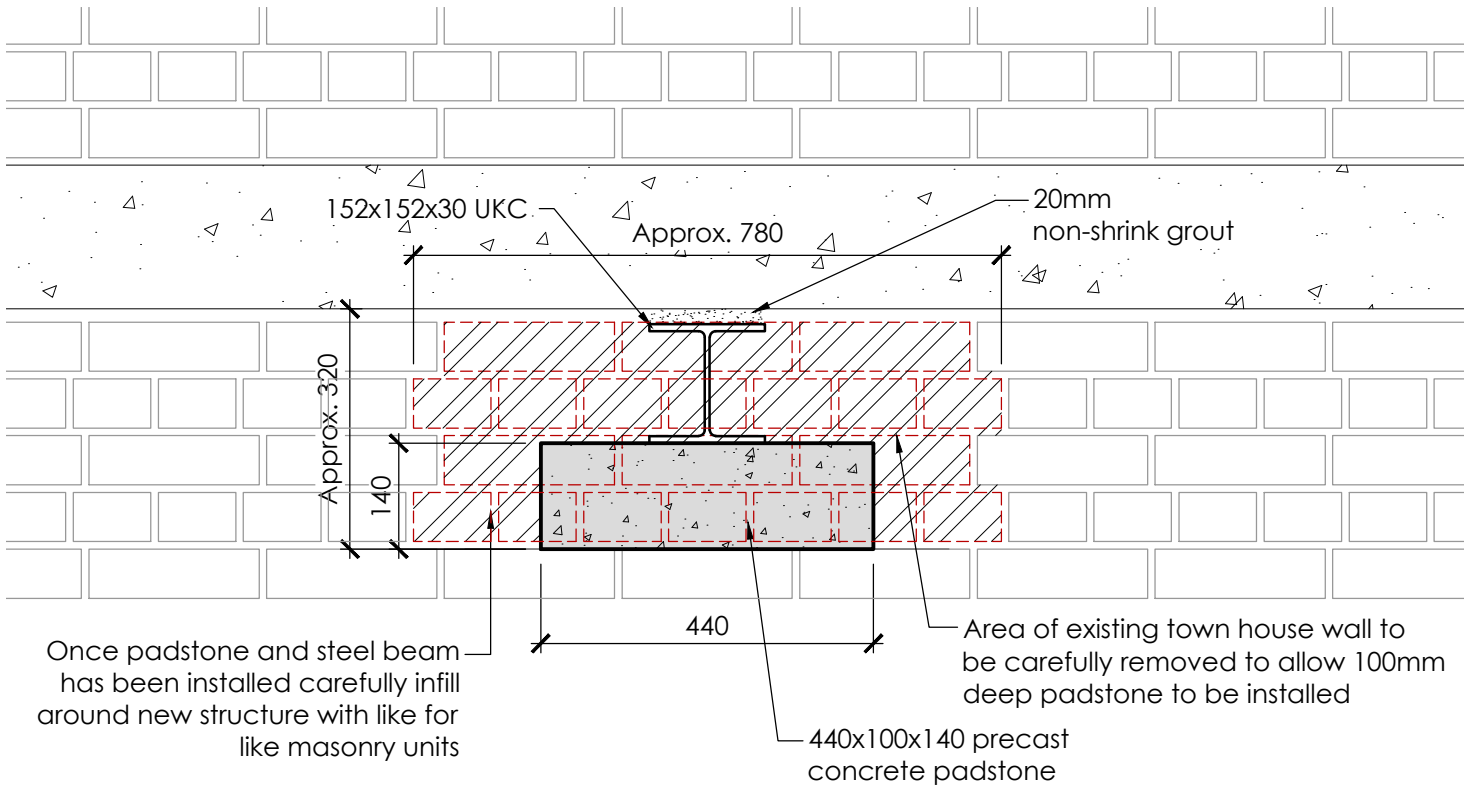

Section X-X
(Scale 1:10@A1 1:20@A3)

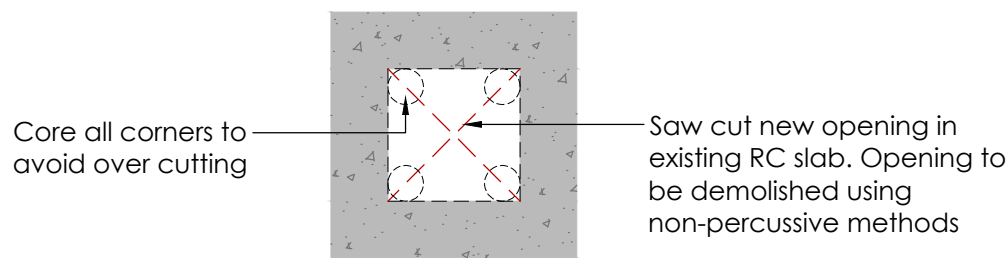

Typical Detail For New Slab Openings
(Scale 1:10@A1 1:20@A3)

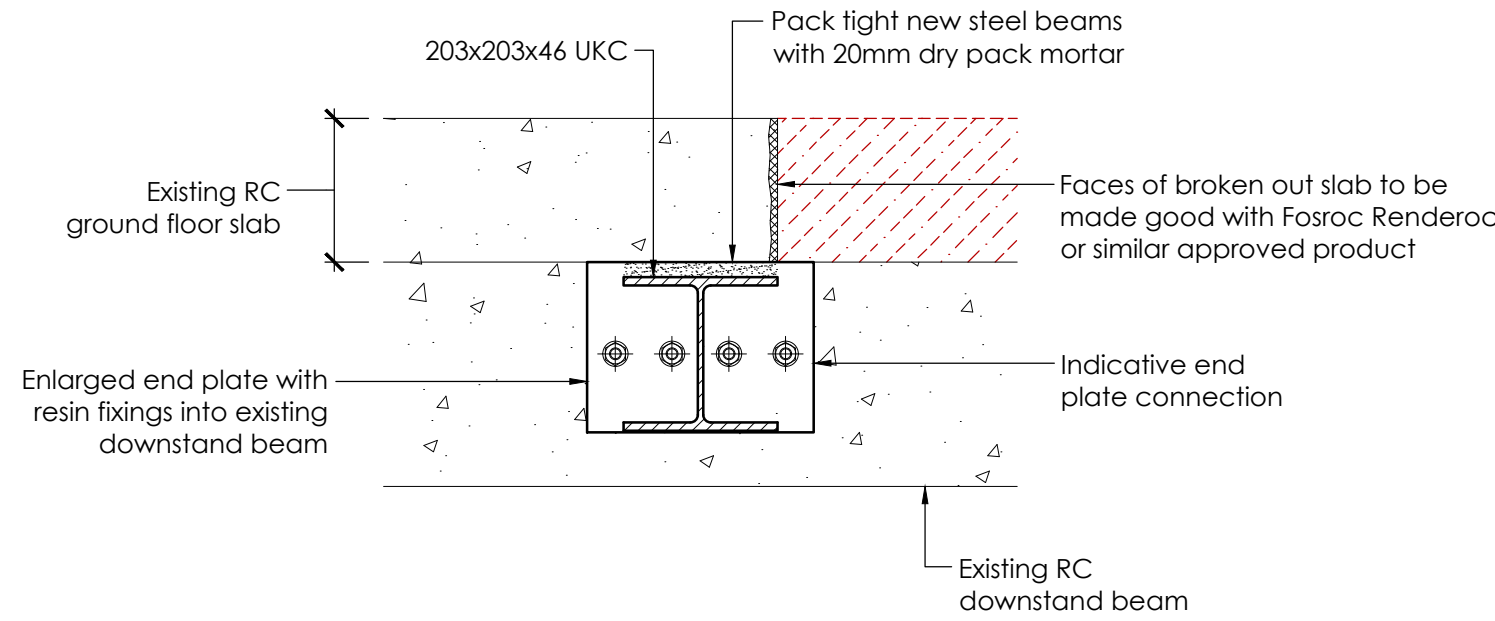

Indicative 203x203x46 UKC Staircase Opening Beam Connection Detail
(Scale 1:10@A1 1:20@A3)

C04 Detail 5 updated.	AB	BF	19.11.24
C03 Scale bar added.	AB	BF	26.07.24
C02 Design updated as clouded.	AB	BF	17.07.24
C01 Construction Issue.	AB	BF	24.05.24


Rev	Description	By	Checked	Date
-----	-------------	----	---------	------

Stage: **CONSTRUCTION** Status: **A5**

Client: **DTZ Investors**

Project: **35 King Street, Manchester**

Drawing: **Structural Details**

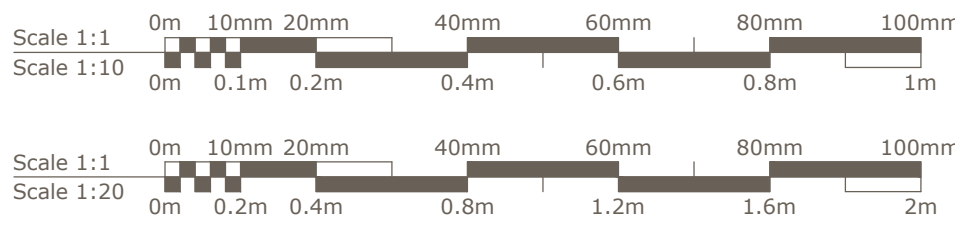

Scales: A1 @ 1:20	A3 @ 1:40	Date: May '23
Job No: 1060	Drawn: AB	Checked: BF
Approved: CAO		
Drawing No.	Rev.	
1060-ACIES-XX-XX-D-S-2400	C04	