

astley.

Delivering creative brand environments
through signage, print and digital solutions



GENTING CASINO

Client:
Genting Casino

Date:
20.11.24

Full Address:
Portland Street,
Manchester

Drg by:
KS

Drawing Ref:
G_88450 - A


Title:
External Signage

Visual Status:
For review

Existing views





Proposed front elevation

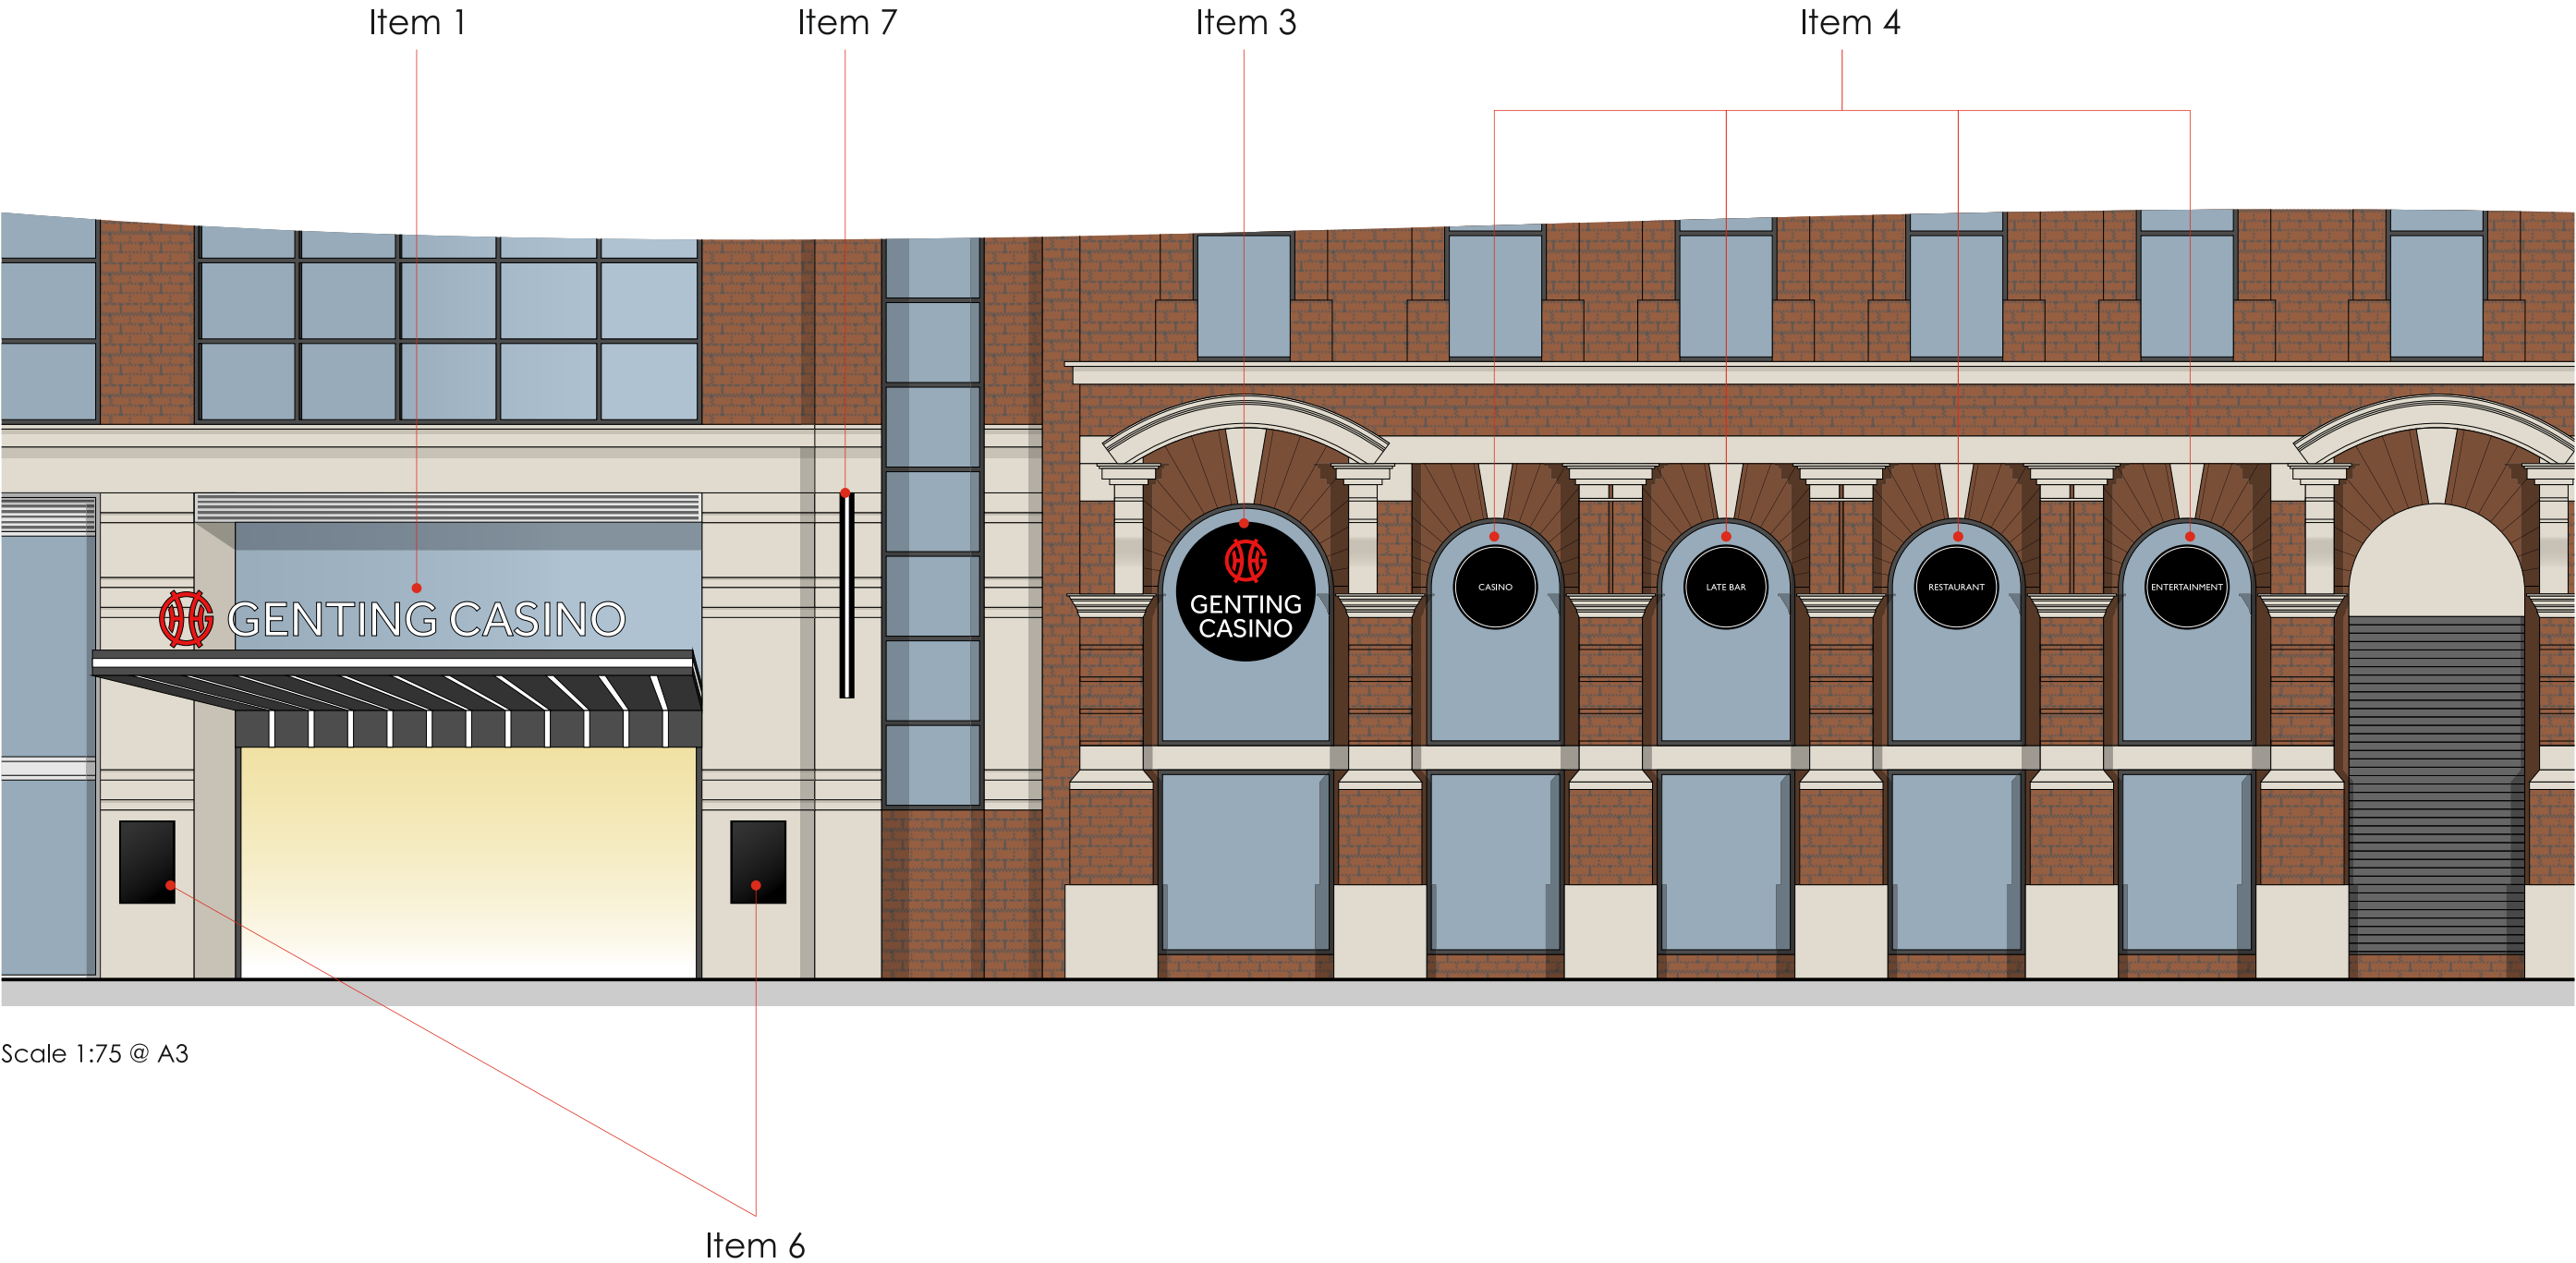


Proposed side of canopy elevation




Scale 1:50 @ A3

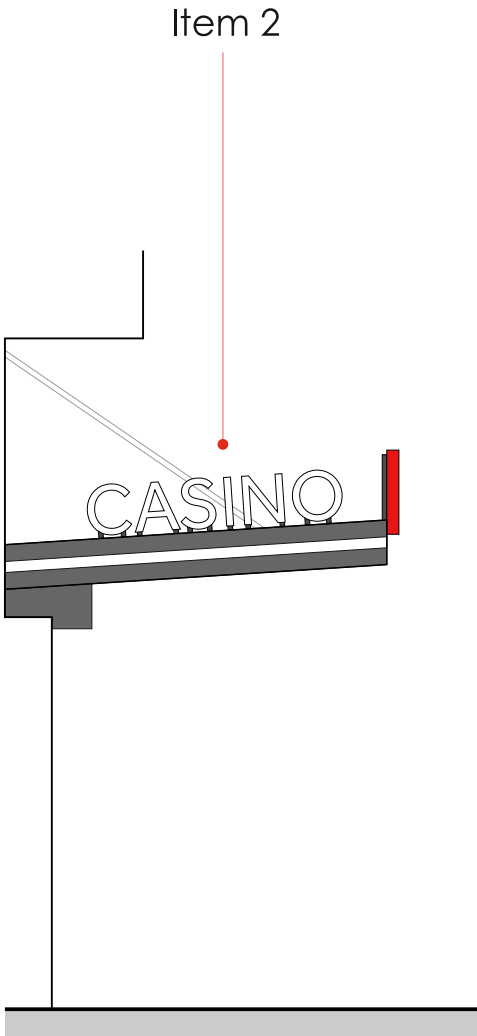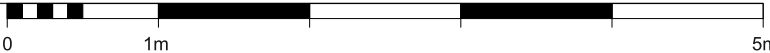

Scale 1:50 @ A3

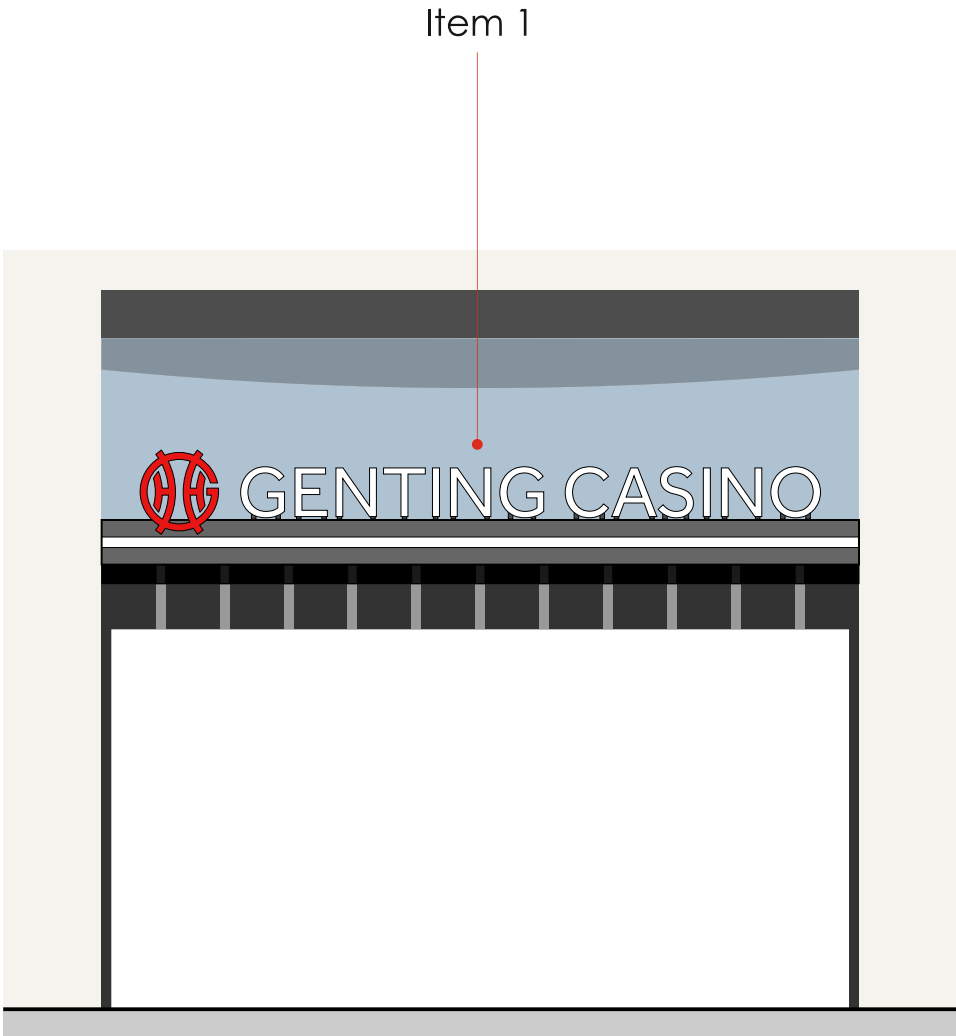

MANUFACTURING SURVEY REQUIRED

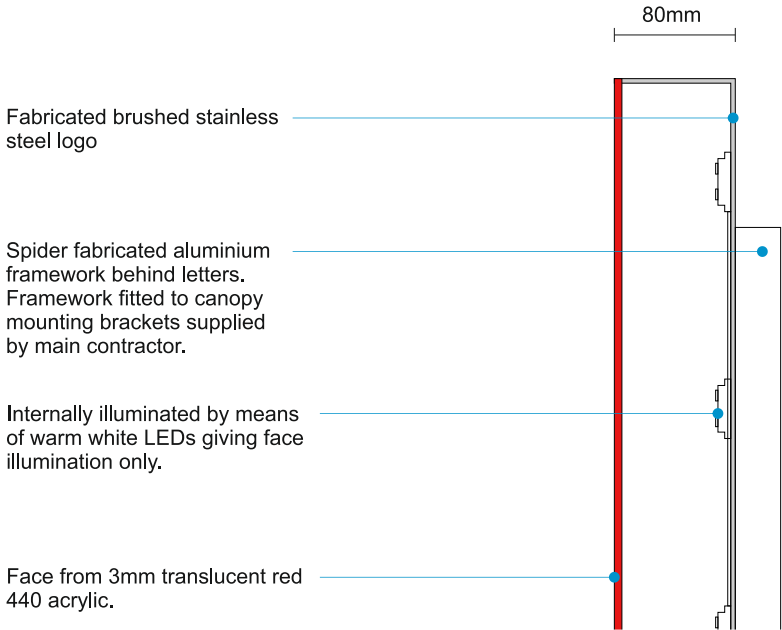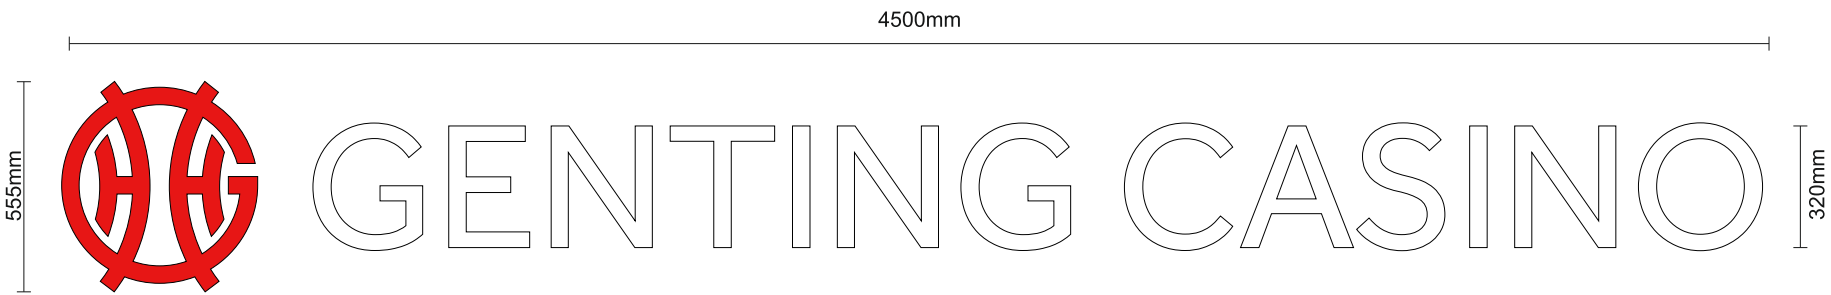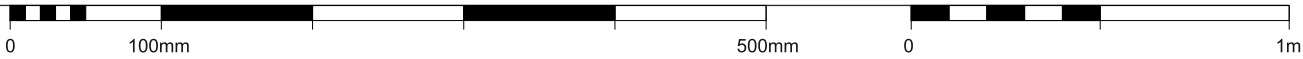


Item 1

Scale 1:20 @ A3

Logo

Scale 1:5 @ A3

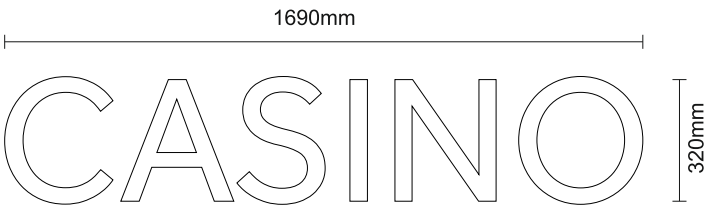


Item 2

Scale 1:20 @ A3

Note:
Electrical feed to be supplied to sign position by others.
Canopy mounting brackets to be supply by main contractor.

Static face illumination to letters & logo only (less than 300cd/m2)
FFL to underside of sign being 3150mm

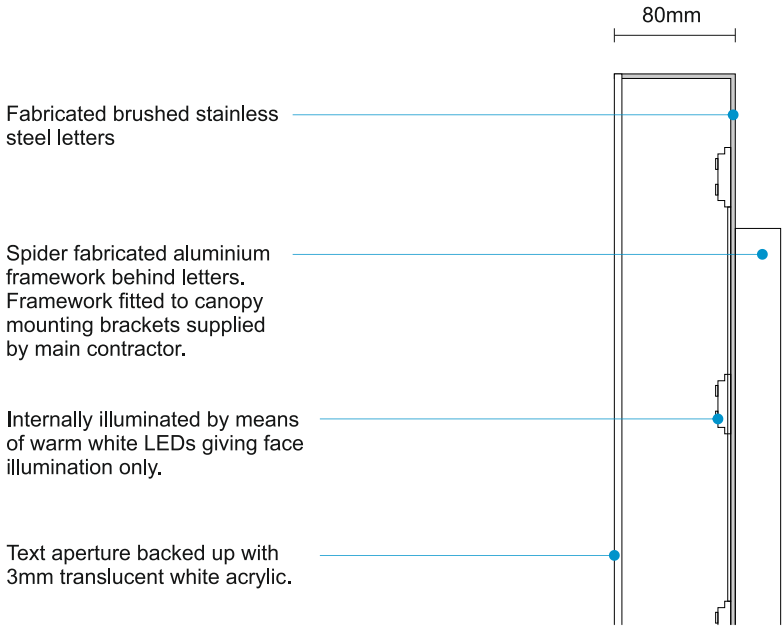


Letters

Scale 1:5 @ A3

MANUFACTURING SURVEY REQUIRED



Scale 1:10 @ A3

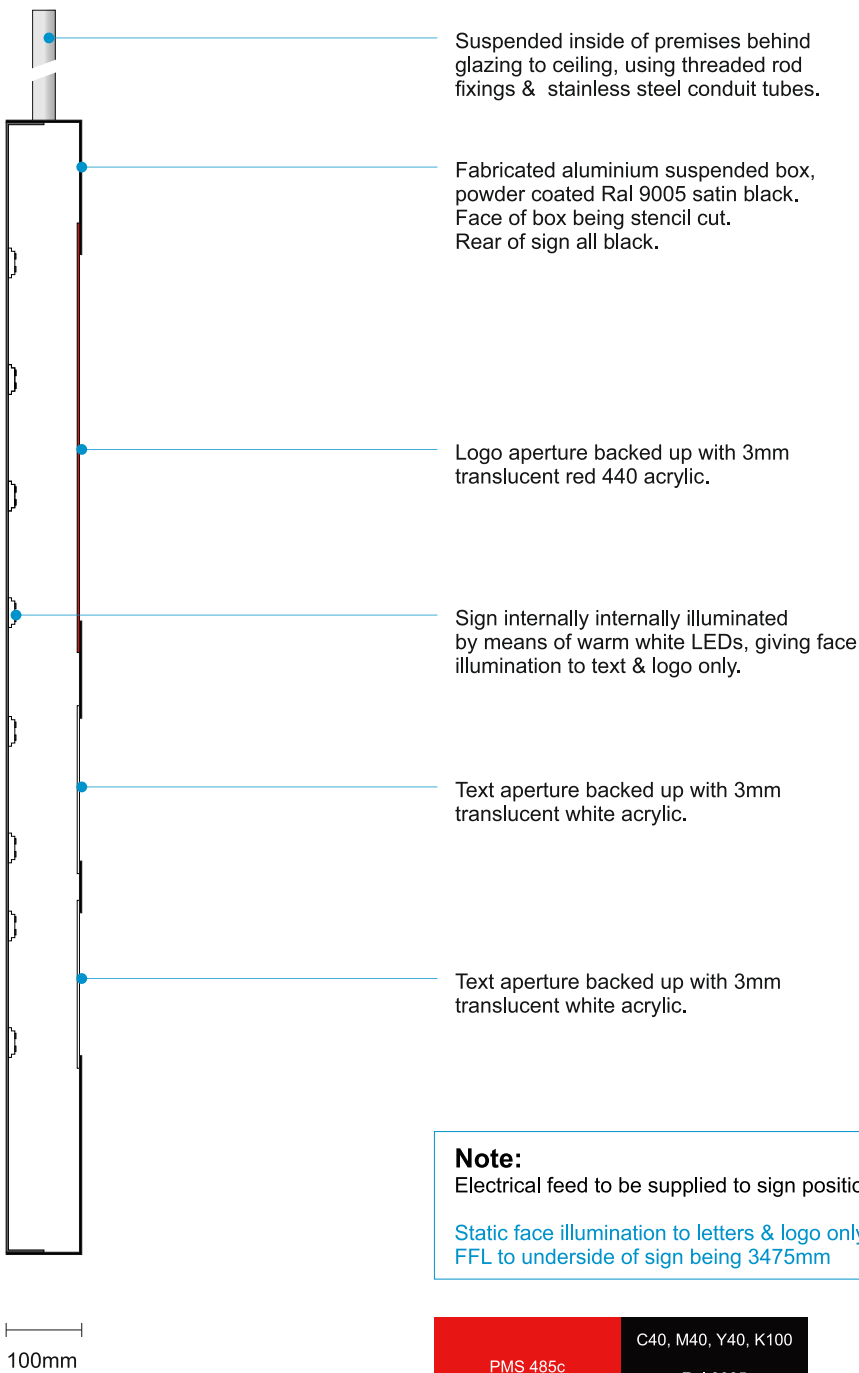


Note:
Electrical feed to be supplied to sign position by others.

Static face illumination to letters & logo only (less than 300cd/m2)
FFL to underside of sign being 3475mm


PMS 485c Red 440 Acrylic	C40, M40, Y40, K100 Ral 9005 satin black
-----------------------------	--

MANUFACTURING SURVEY REQUIRED

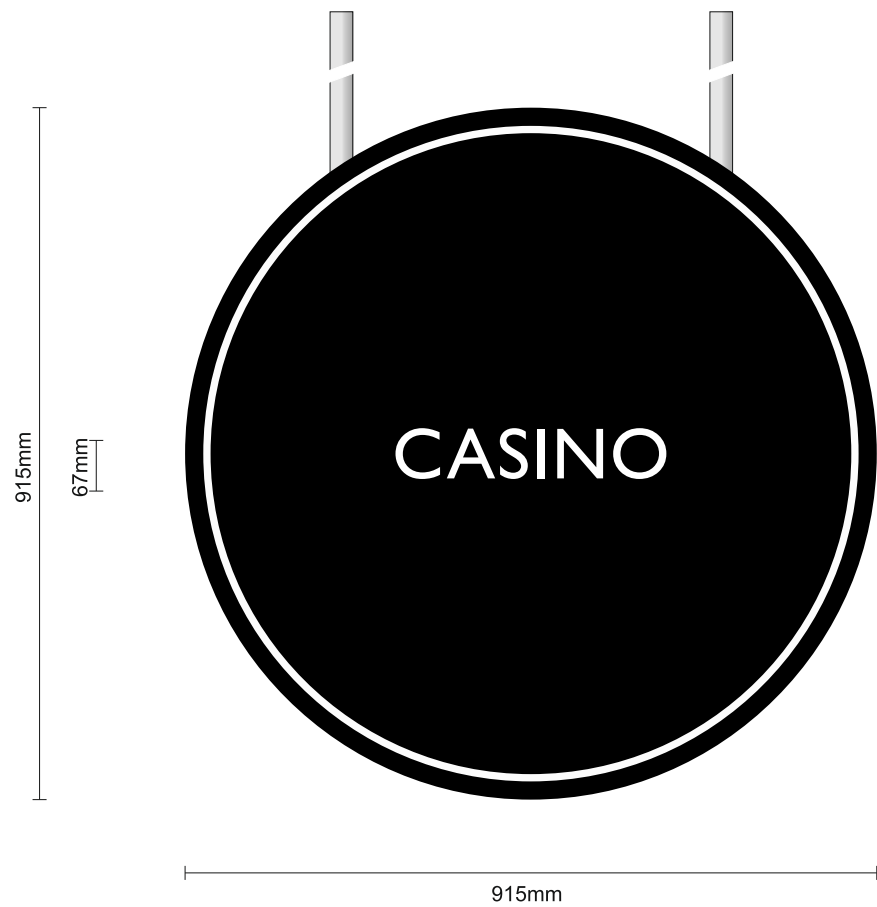


4No. Signs

Scale 1:10 @ A3

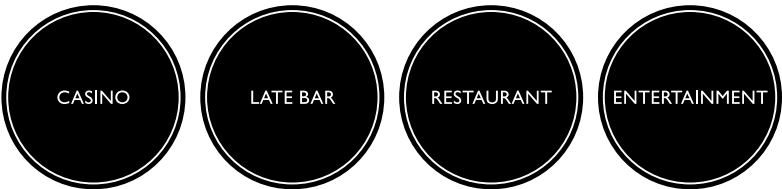

All layouts

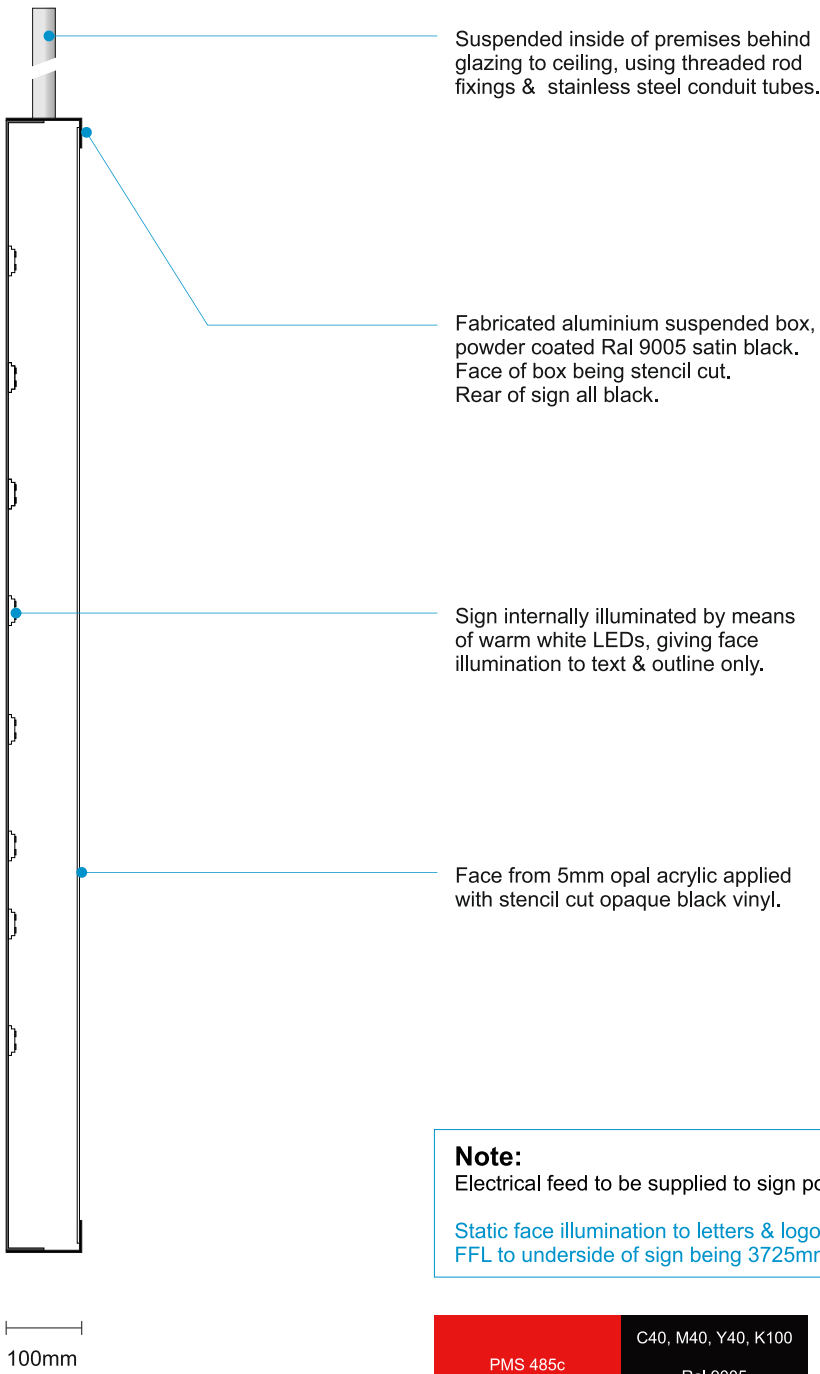

Suspended inside of premises behind glazing to ceiling, using threaded rod fixings & stainless steel conduit tubes.

Fabricated aluminium suspended box, powder coated Ral 9005 satin black. Face of box being stencil cut. Rear of sign all black.

Sign internally illuminated by means of warm white LEDs, giving face illumination to text & outline only.


Face from 5mm opal acrylic applied with stencil cut opaque black vinyl.

Note:
Electrical feed to be supplied to sign position by others.

Static face illumination to letters & logo only (less than 300cd/m2)
FFL to underside of sign being 3725mm

PMS 485c Red 440 Acrylic	C40, M40, Y40, K100 Ral 9005 satin black
-----------------------------	--

MANUFACTURING SURVEY REQUIRED

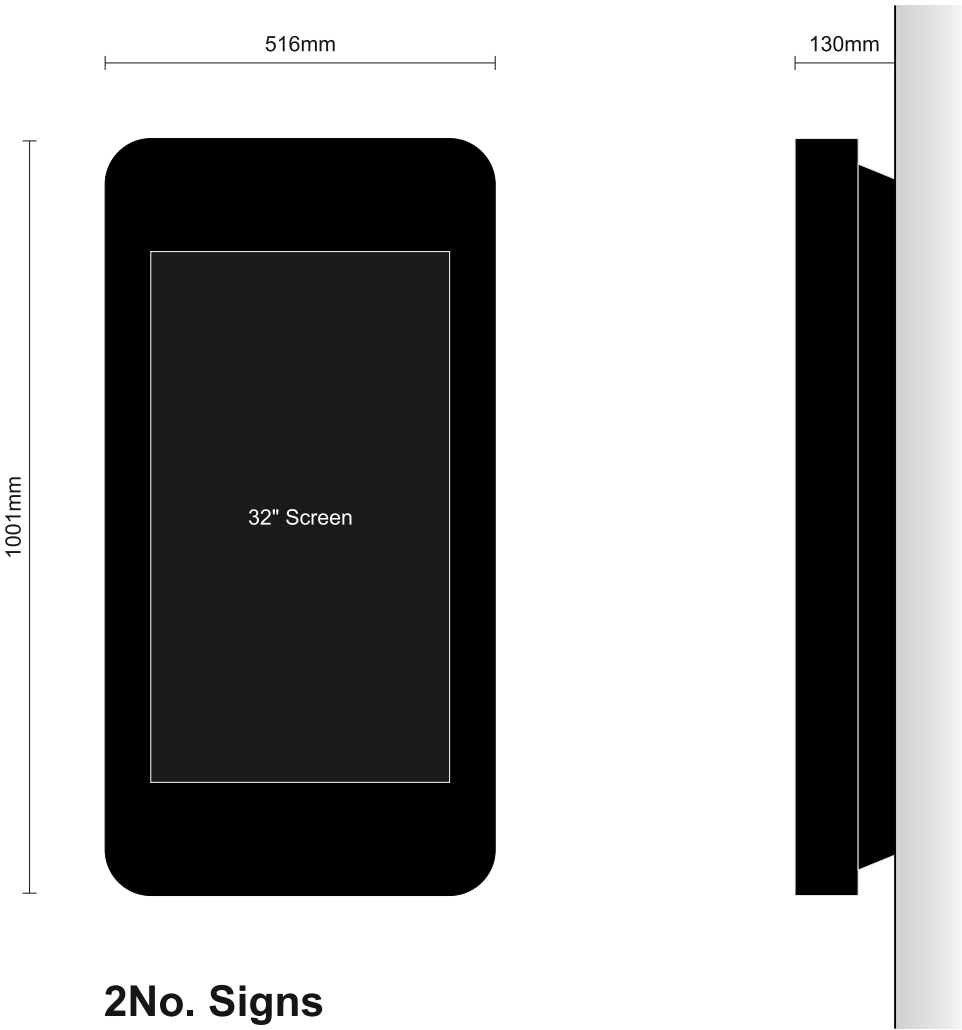



2No. Signs

Scale 1:10 @ A3


Note:
Electrical feed to be supplied to sign position by others.
FFL to underside being 1000mm

		32 Inch
Panel	Resolution	1920x1080
	Display Area (mm)	732x395
	Aspect Ratio	16:9
	Brightness (cd/m²)	2,500
	Colour	16.7 M
	Viewing Angle	178°
	Contrast Ratio	8000:1
AV Inputs	Video	HDMI
Power	Power Consumption (W)	TBC
	Input Voltage	AC110-240V (50Hz-60Hz)
Mechanical	Unit Size (HxWxD) (mm)	1001x516x130
	Package Size (HxWxD) (mm)	TBC
	Landscape VESA Holes (mm)	310x310
	Portrait VESA Holes (mm)	
	Net Weight (kg)	TBC
	Gross Weight (kg)	TBC
	IK Rating	IK10
Environmental	Operating Temperature	20 °C to 50 °C
	Operating Humidity	10% - 80%
	Storage Temperature	-30°C - 60°C
	Storage Humidity	5% - 90%
	Enclosure Protection	IP65
Computer	Media Formats	Video (MPG, AVI, MP4, RM, RMVB, TS), Audio (MP3, WMA), Image (JPG, GIF, BMP, PNG)
	Media Resolution	3840x2160/2160x3840
	Internal Storage	32GB
	CPU	Rockchip RK3399 @2.8GHz
	GPU	Mali-T760 MP4 @700MHz
	RAM	4GB DDR3
	USB	USB2.0 HOST (x2), USB3.0 HOST (x2)
	LAN	10/100Mbps Ethernet
	Wi-Fi	802.11b/g/n/ac
	OS	Android 10
	Graphic Engine	OpenGL ES 3.1/2.0/3.0/3.1, OpenCL 1.1, RenderScript, Direct3D 11.1
Accessories	Included	AC Power Cable, Remote Control, Wall Mount
	Optional	Touch Screen Upgrade, Network Upgrade, Camera
Warranty	Warranty Period	3 Year Warranty
	Technical Support	Lifetime

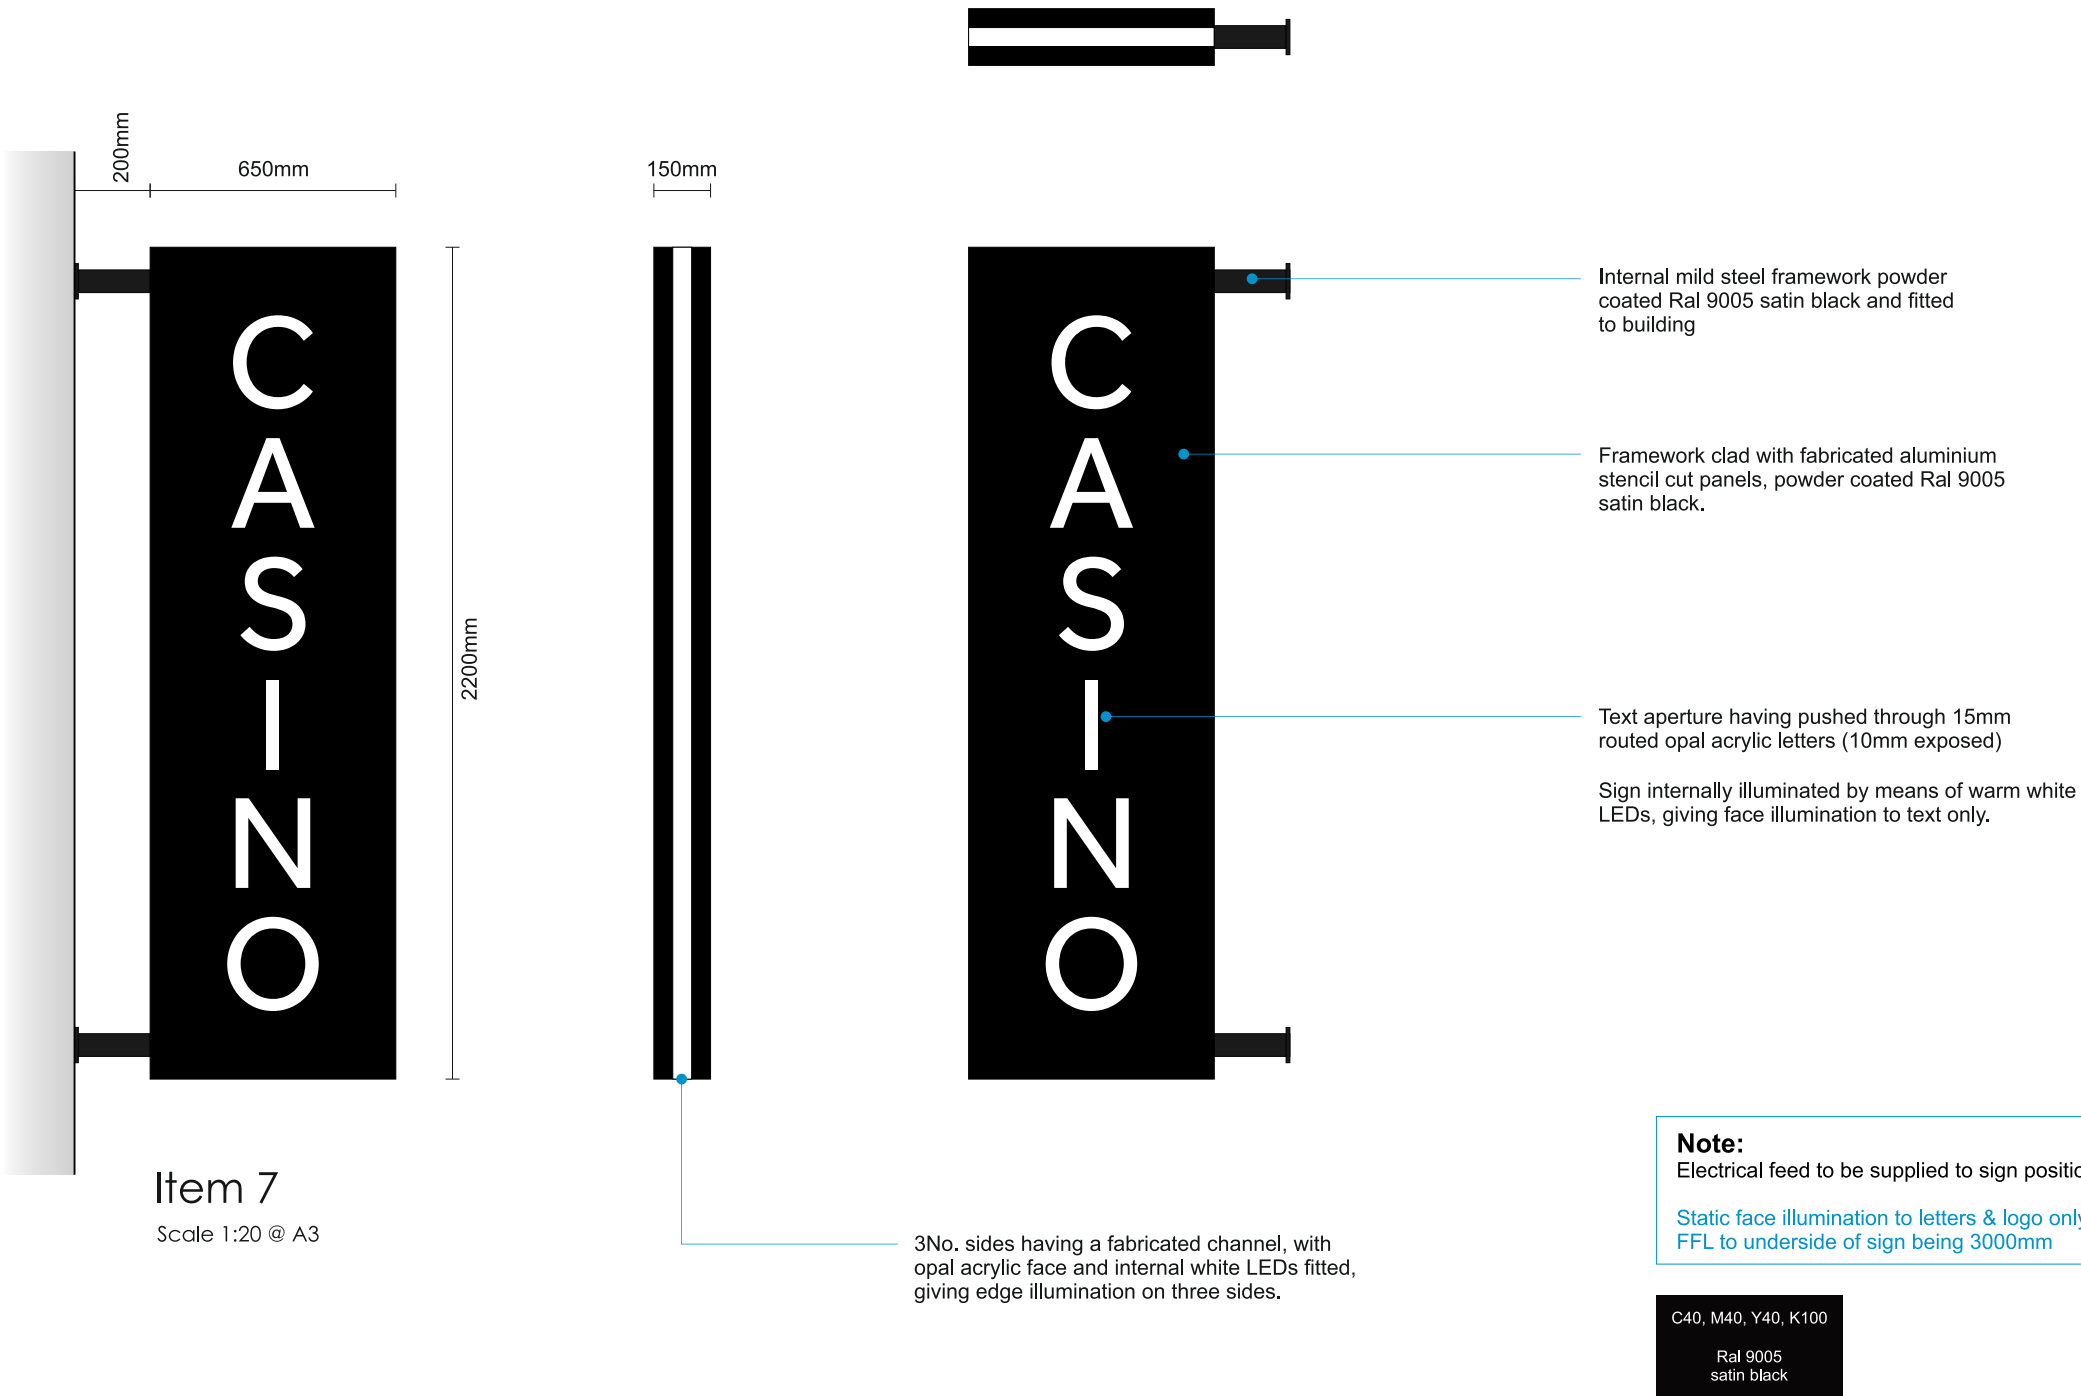


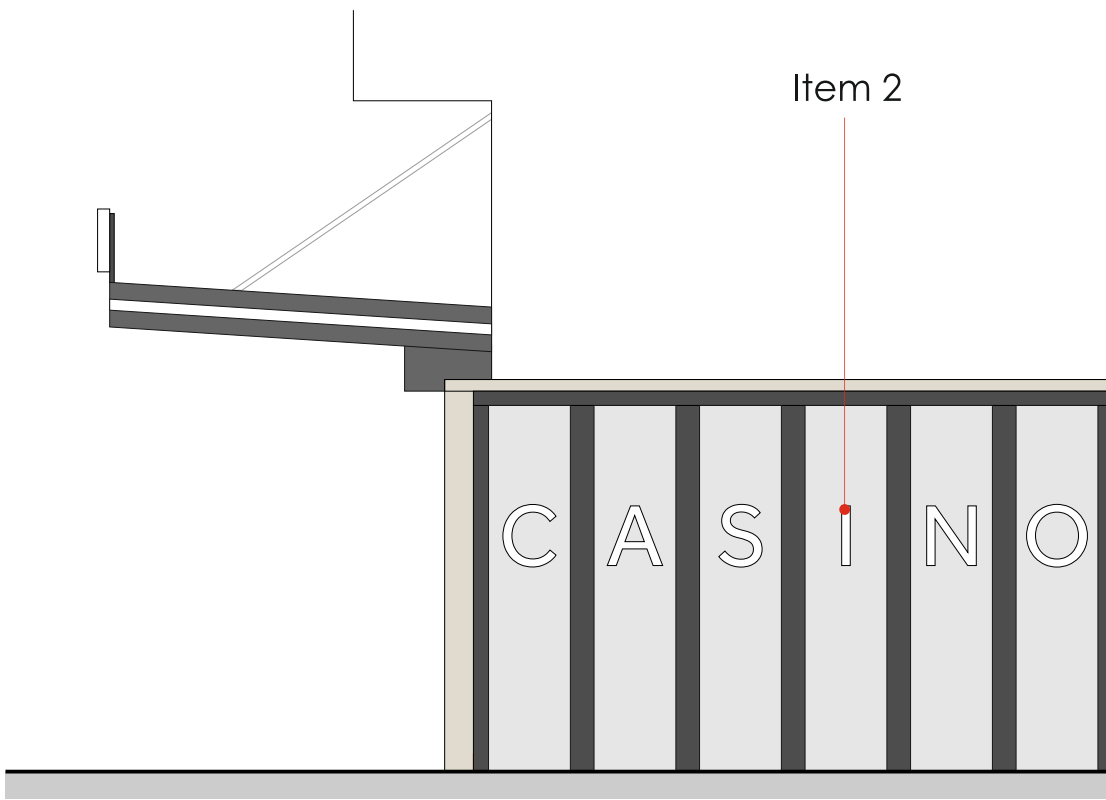

Scale 1:50 @ A3

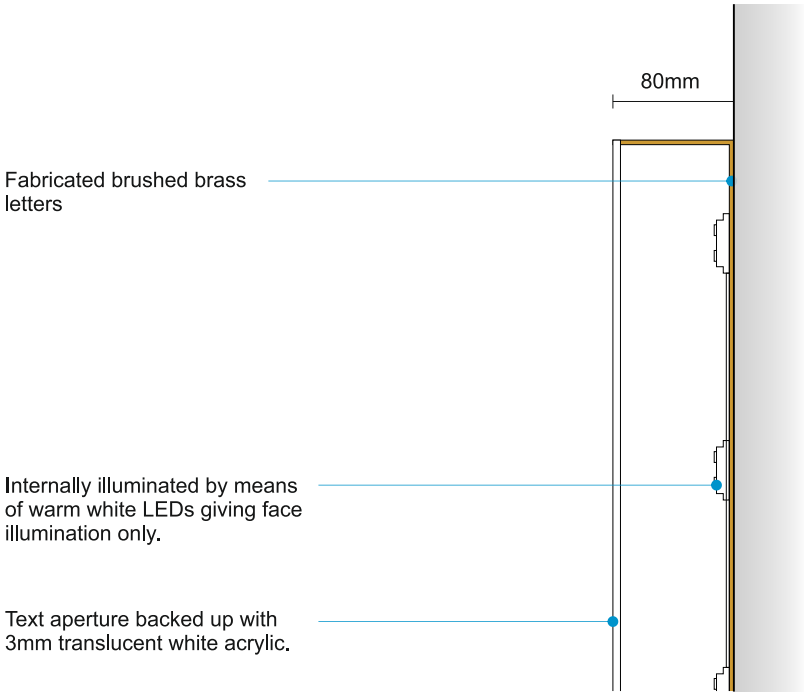

Letters
Scale 1:5 @ A3

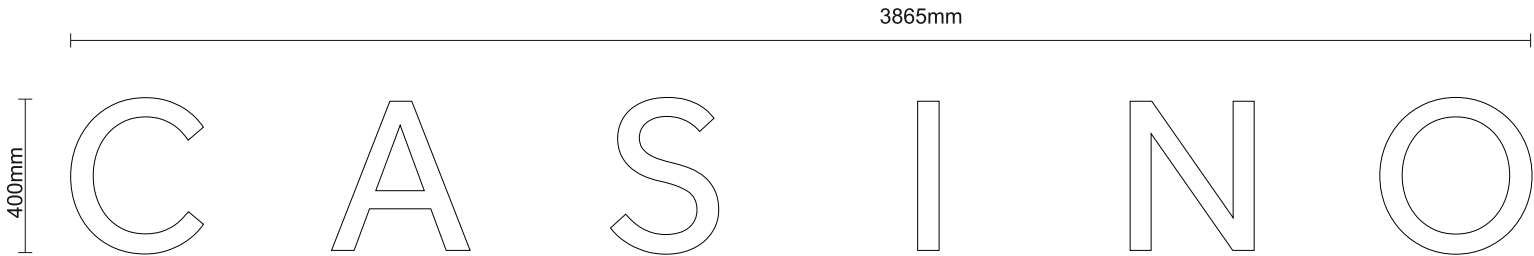


Item 8
Scale 1:20 @ A3

Note:
Electrical feed to be supplied to sign position by others.

Static face illumination to letters & logo only (less than 300cd/m2)
FFL to underside of sign being 1400mm

MANUFACTURING SURVEY REQUIRED

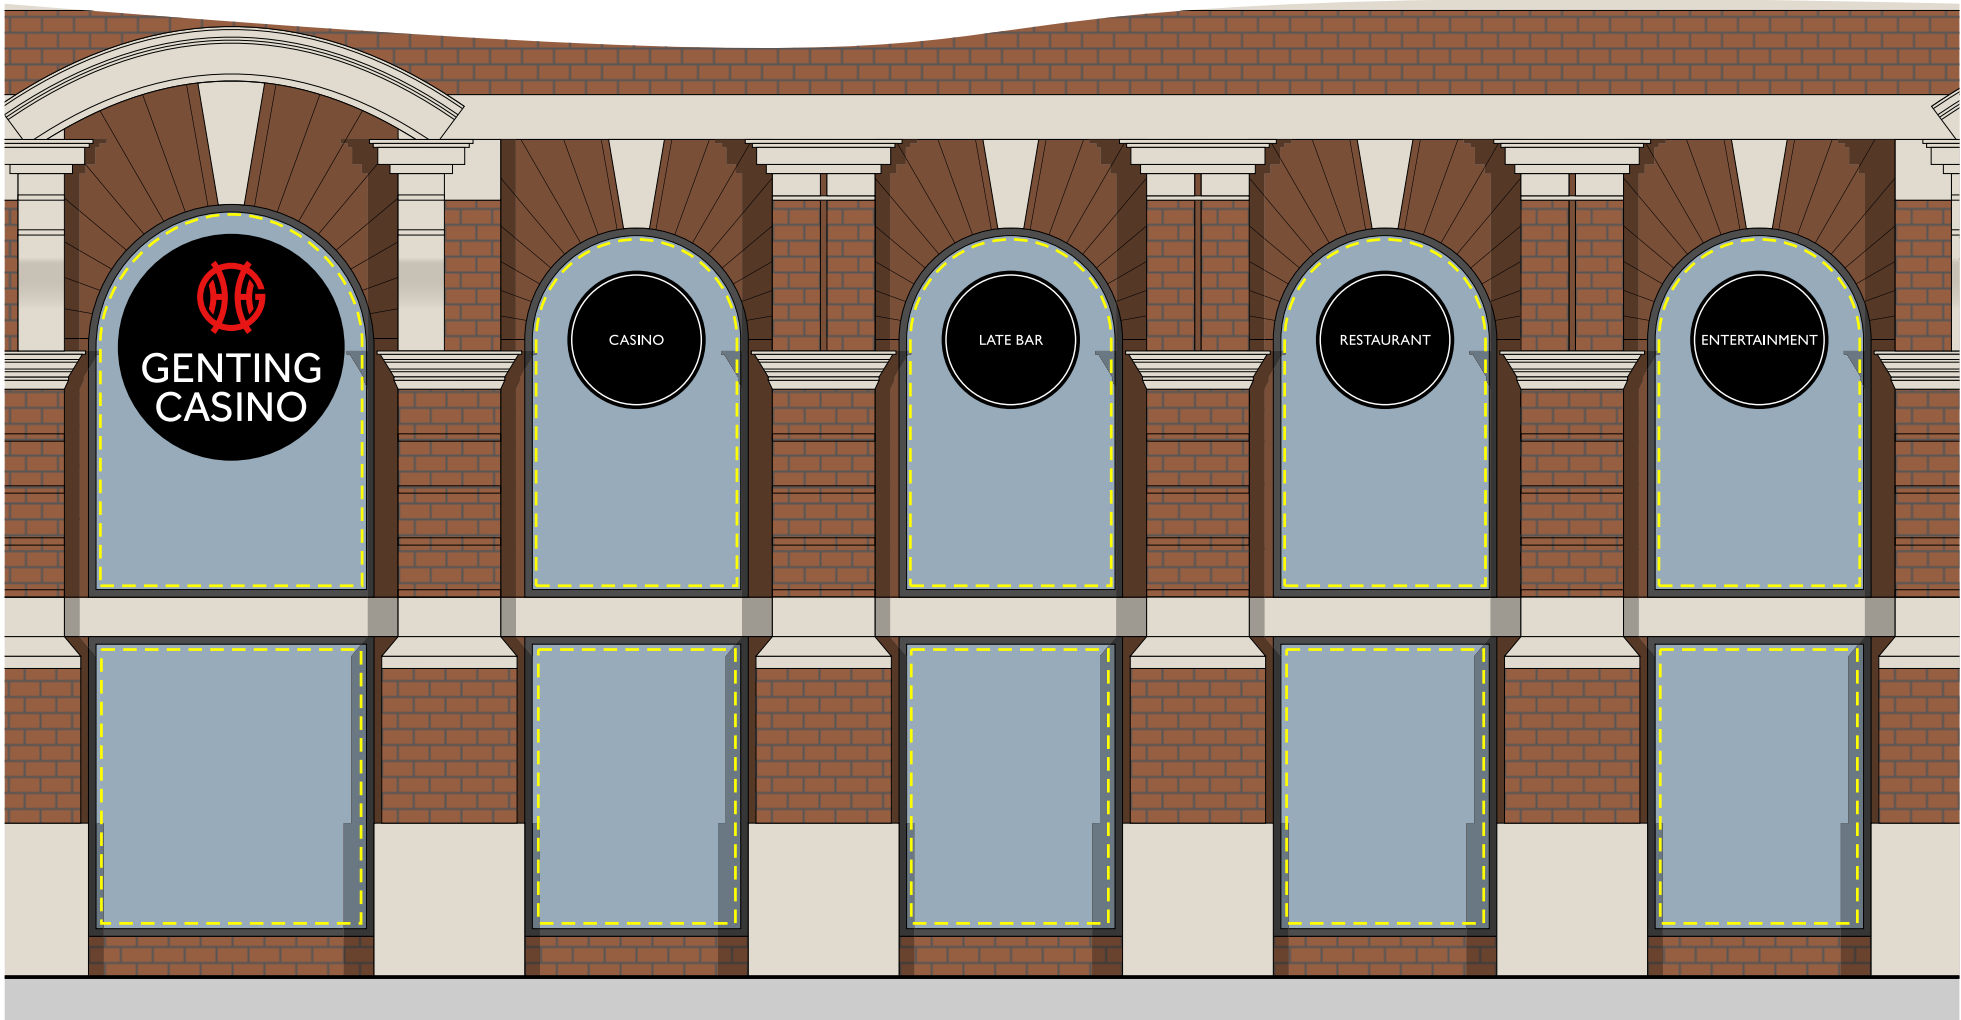

Scale 1:50 @ A3

Item 9

10No. windows having warm white LED Neon Flex fitted internally, to be inset into fabricated aluminium frame, installed to the perimeter of each window (location shown with dotted yellow line)

Note:
Electrical feed to be supplied to sign position by others.

Static face illumination to letters & logo only (less than 300cd/m2)
FFL to underside of sign being 1400mm

