


1. RED FACING BRICK
2. SOILDER COURSE DETAILING
3. RECESSED BRICK DETAILING (MORTAR RAKED BACK)
4. ALUMINIUM FRAMED WINDOWS
5. PRECAST STONE CILL
6. GREY ROOF TILES
7. HERITAGE UPVC RAINWATER GOODS
8. ALUMINIUM ROOFLIGHT
9. METAL WINDOW GUARDING (EXTERNAL)

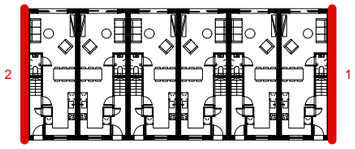

KEY PLAN
1:500 @ A3

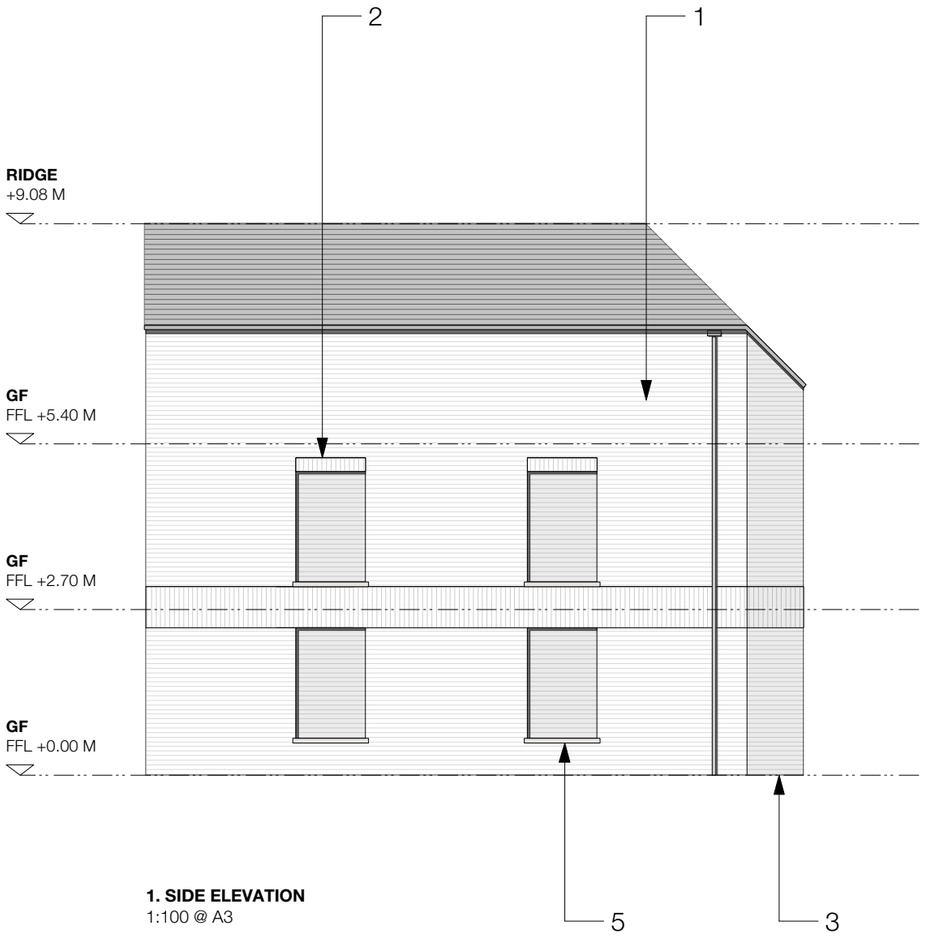

1. SIDE ELEVATION
1:100 @ A3

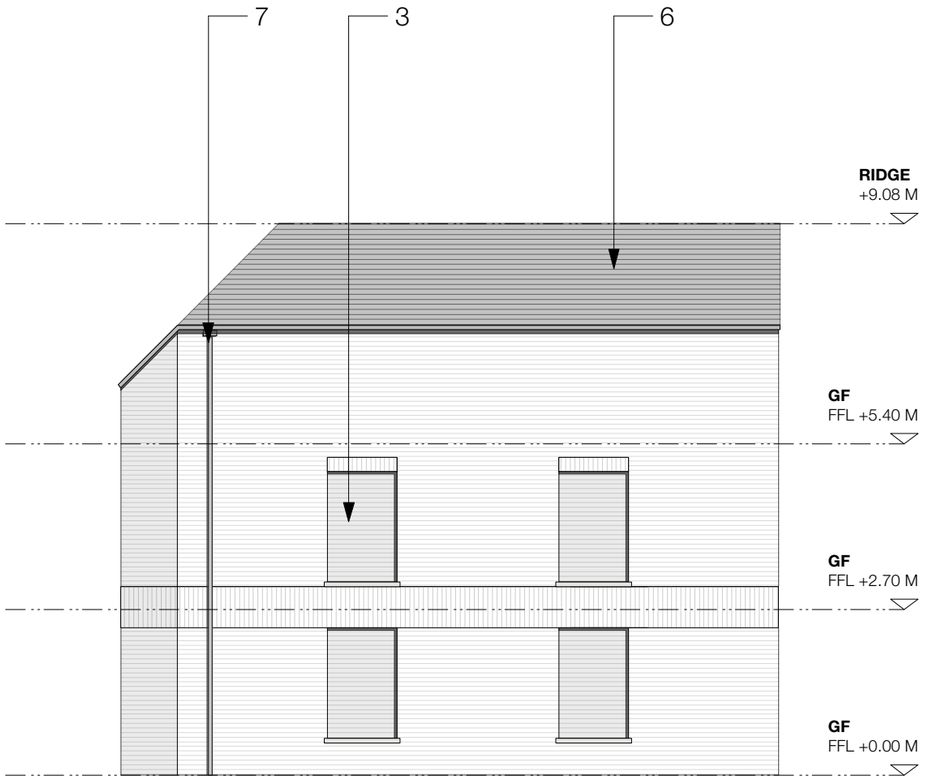

2. SIDE ELEVATION
1:100 @ A3

HOUSE TYPE 4A ELEVATIONS
1:100 @ A3

PLANNING

© Copyright Ollier Smurthwaite Architects

REVISION	DATE	DESCRIPTION

CLIENT: VIEWS
PROJECT: LONGSIGHT CRICKET CLUB
ADDRESS:
DRAWING TITLE: HOUSE TYPE 4A ELEVATIONS
SCALE: 1:100 @ A3 **DATE:** AUGUST 2024
DRAWING NO: A795_P_312

OLLIER SMURTHWAITE ARCHITECTS
40 King Street, Manchester, M2 6BA
T 0161 883 0838
F 0161 883 0839
E mail@olliersmurthwaite.com