


|   |   |
|---|---|
| 1 | Metal canopy - Steel Plate soffit with Colour/Finish TATA Steel 'Seren Copper'. Steel structure set above the soffit plate and hidden from underside.                                                                      |
| 2 | Warm Roof roof system, bitumen waterproofing (BTRS).   |
| 3 | Single ply membrane inverted roof system, laid on the external concrete deck, asphalt screed, with paver / ballast protection and plant support.                                                                           |
| 4 | Prefabricated metal stair - Galvanised and PPC Finishes Steelwork. Colour/Finish Metallic PPC to match external cladding.                                                                                                  |
| 5 | PPC Double/Triple Glazed Window system with metal window box surrounds from PPC Aluminium integrated into the window and cladding system to architect's details. Colour/Finish Metallic PPC to match surrounding cladding. |
| 5 | Sinusoidal insulated roof panels   |

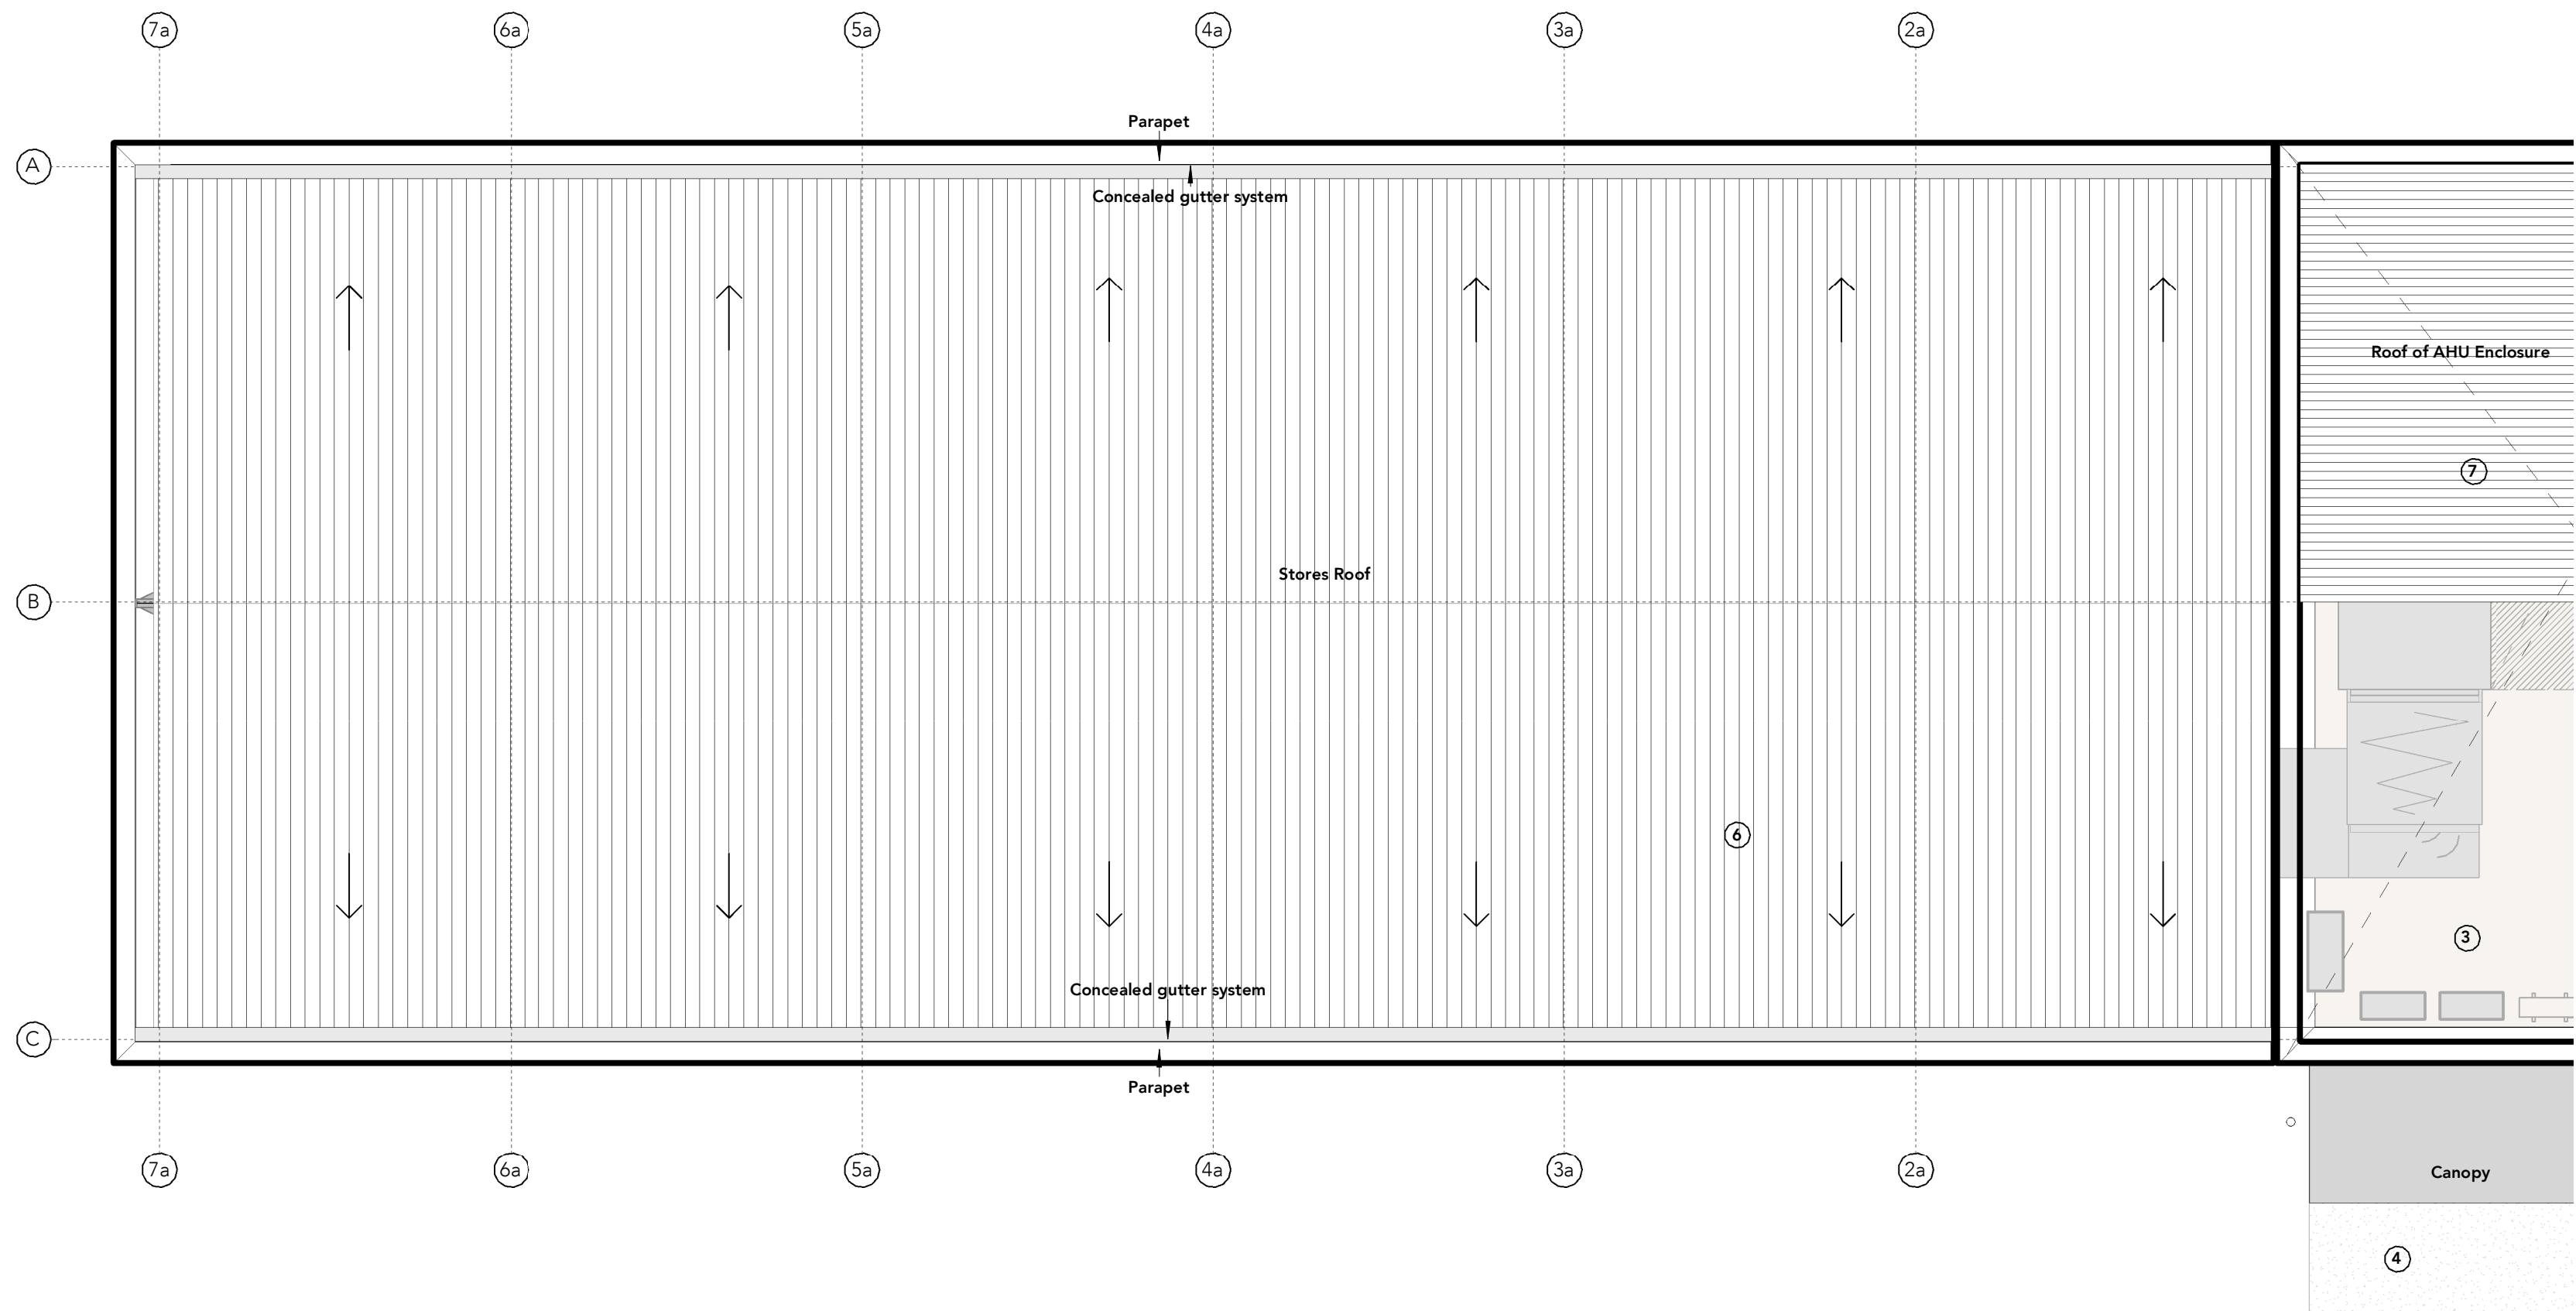

|     |          |                |
|-----|----------|----------------|
| P02 | 11.12.24 | Planning Issue |
| P01 | 18.10.24 | PLANNING       |

| Rev | Date | Intls | Details |
|-----|------|-------|---------|
|-----|------|-------|---------|

© The moral rights of the author are hereby asserted.  
This drawing and design is the sole property of Buttress Ltd and must not be reproduced without permission.  
Buttress Ltd is Registered in England and Wales: 5363573

**Certified**  
**B**  
**Corporation**

|                                                           |                                                                               |
|-----------------------------------------------------------|-------------------------------------------------------------------------------|
| <b>Manchester</b>                                         | <b>Leeds</b>                                                                  |
| 41 Bengal Street<br>Manchester<br>M4 6AF<br>0161 236 3303 | Clockwise, Yorkshire House<br>Greek Street, Leeds<br>LS1 5SH<br>0113 539 7965 |
| <a href="http://www.buttress.net">www.buttress.net</a>    |                                                                               |

|                      |                                |
|----------------------|--------------------------------|
| <b>Project Title</b> | The Limes Relocation           |
| <b>Client</b>        | Rider Levett Bucknall          |
| <b>Location</b>      | Fallowfield Campus, Manchester |

Drawing ref Proposed Roof Plan (Stores)

**Date** 11/12/2024 10:03:38 **Scale** As indicated

| Checker | MB | Size | $\Delta$ |
|---------|----|------|----------|
|---------|----|------|----------|

Job No: **9774**      Status **S4** *Suitable for Stage Approval*

| Project | Origin | Volume | Level | Type | Role | Number | Rev |
|---------|--------|--------|-------|------|------|--------|-----|
|---------|--------|--------|-------|------|------|--------|-----|

**LIMES-BUT-B2-R3-DR-A-04004-P02**