


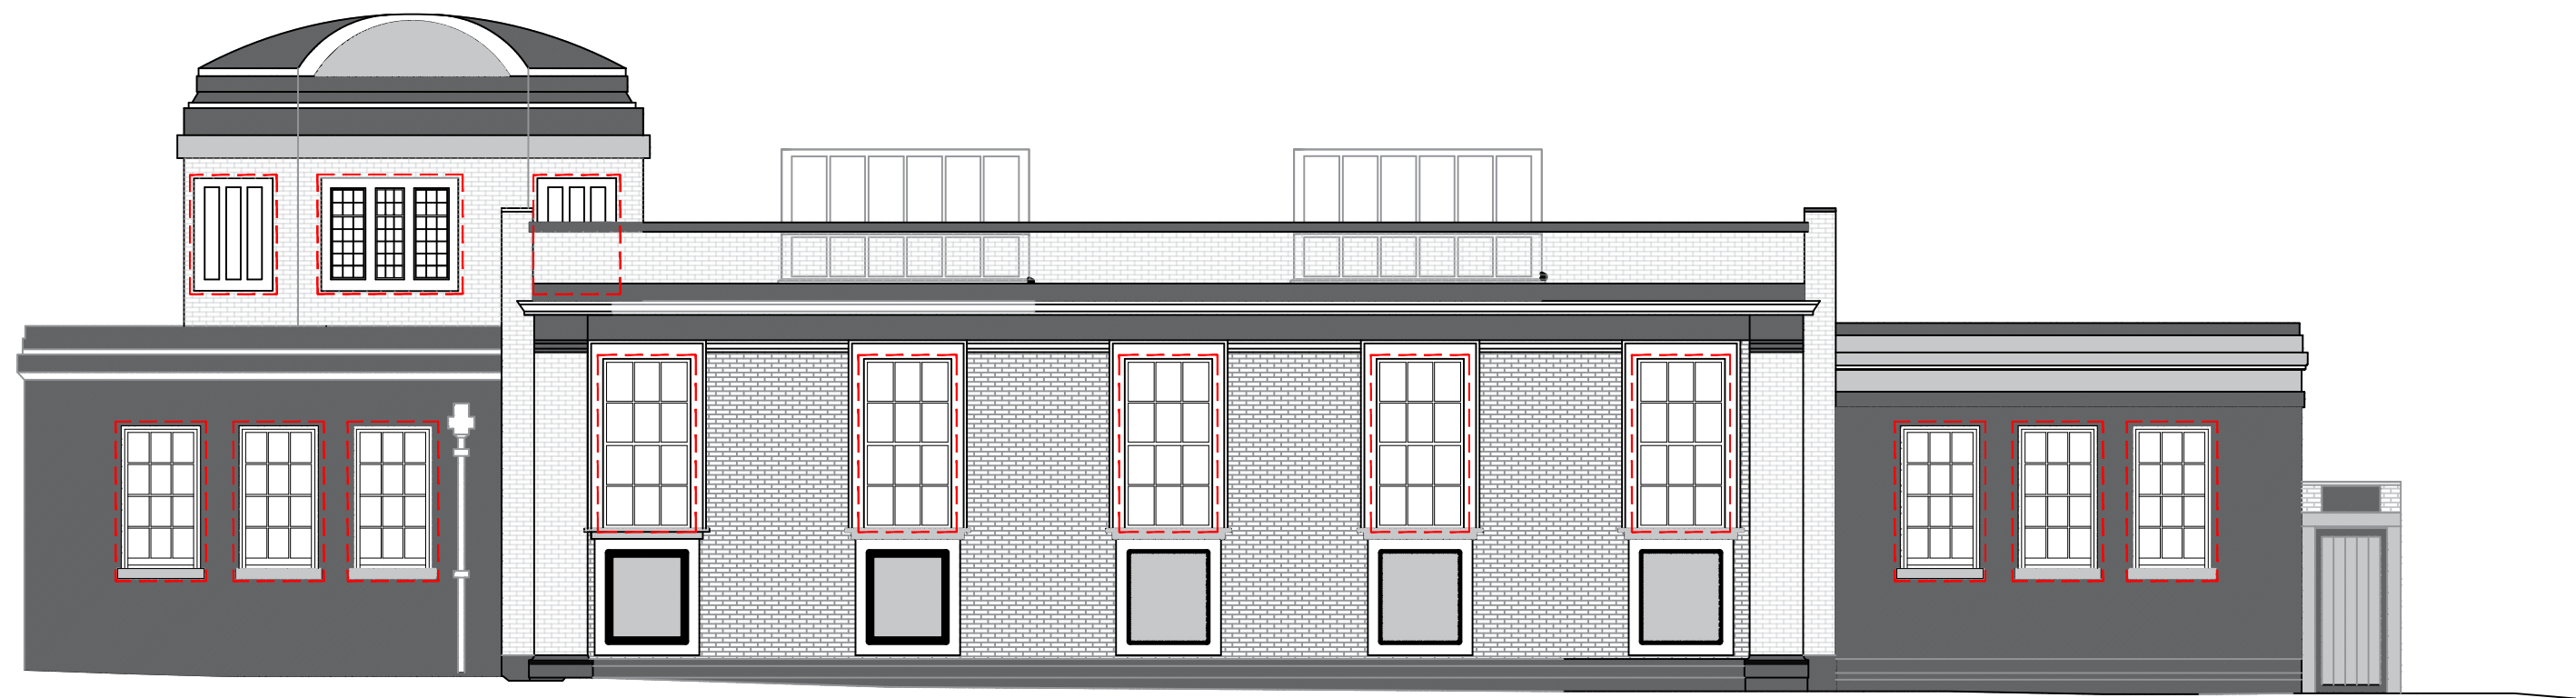


ELEVATION 1




ELEVATION 2



ELEVATION 3

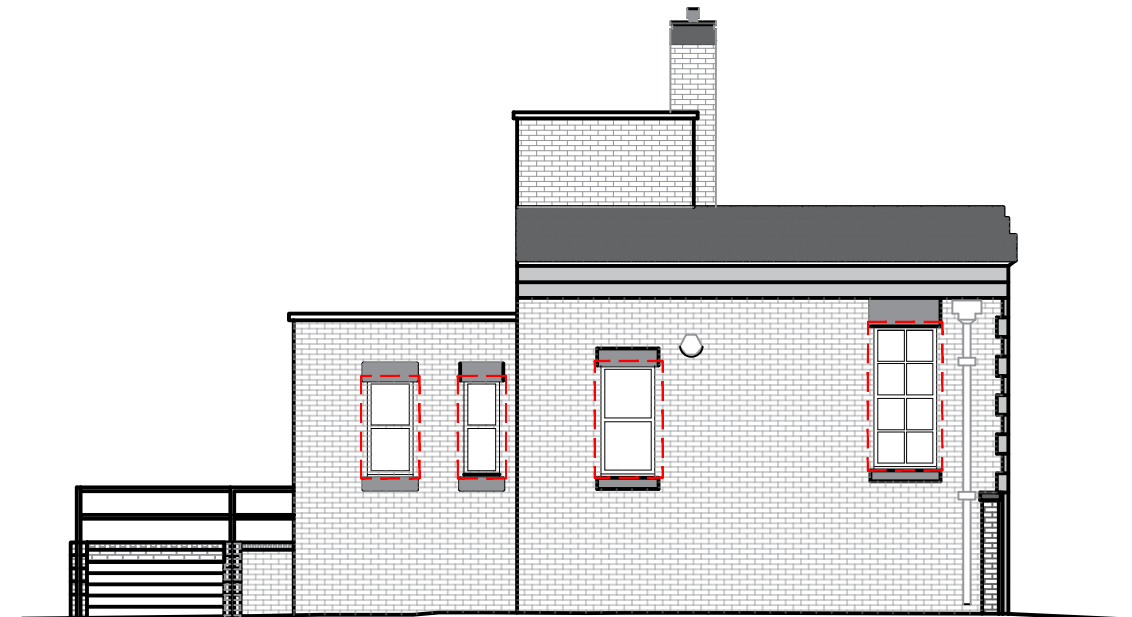

ELEVATION 4

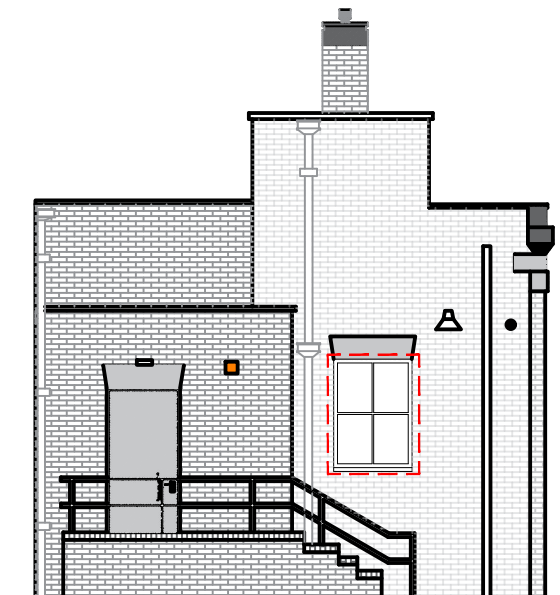


ELEVATION 5


ELEVATION 6




ELEVATION 7

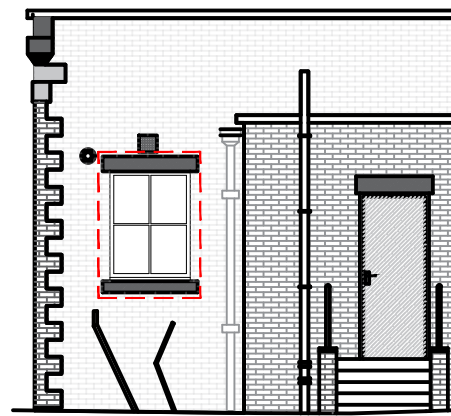

ELEVATION 8

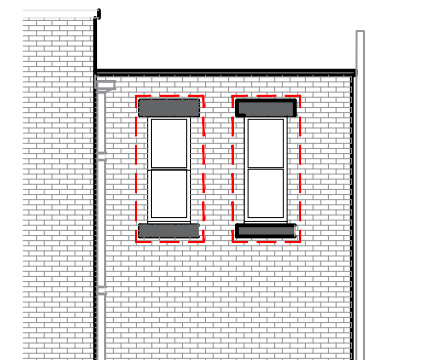


ELEVATION 9

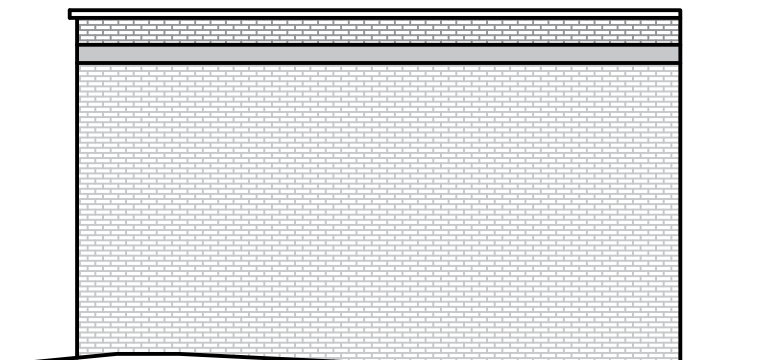

ELEVATION 10

Notes:

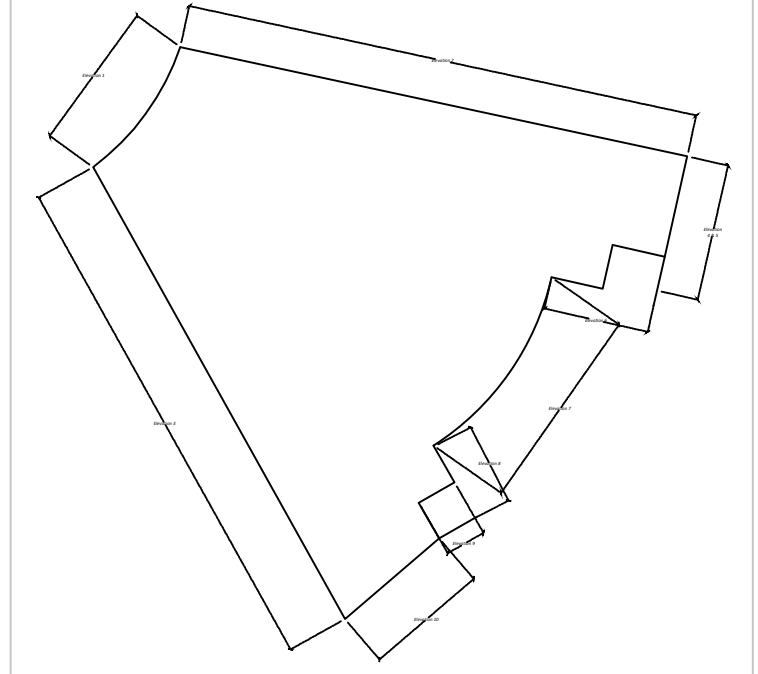

Remove and dispose of existing window frames, sashes, and glazing

Copyright: All rights reserved. This drawing must not be reproduced without permission from Drees & Sommer UK Ltd. Do not scale off this drawing. All dimensions are to be checked on site by contractor / sub contractor. Any discrepancies to be reported to Drees & Sommer UK Ltd.

**DREES & SOMMER**


1.06 South Harrington Building  
182 Sefton Street  
Liverpool  
L3 4BQ  
Tel: 0151 430 2340

Office Locations  
Ashford, Birmingham, Leeds, Liverpool, London, Manchester & Oxford.  
www.dreeso.uk

**PLANNING**

|                        |           |                                           |       |          |  |
|------------------------|-----------|-------------------------------------------|-------|----------|--|
| -                      |           |                                           |       |          |  |
| Rev                    | Date      | Revision notes                            | By    | Check    |  |
| Client                 |           | Drawing Title                             |       |          |  |
| MCC Equans PSDS        |           | Withington Library<br>Proposed Elevations |       |          |  |
| Project Title          |           | Drawn                                     | Date  |          |  |
| Decarbonisation Scheme |           | AH                                        | 12/24 |          |  |
| Withington Library     |           | Checked                                   | Date  |          |  |
|                        |           | GM                                        | 12/24 |          |  |
| DWG No.                | 24615.103 | Scale                                     | 1:100 | Revision |  |

Withington Library Existing Elevations  
SCALE @ 1:100

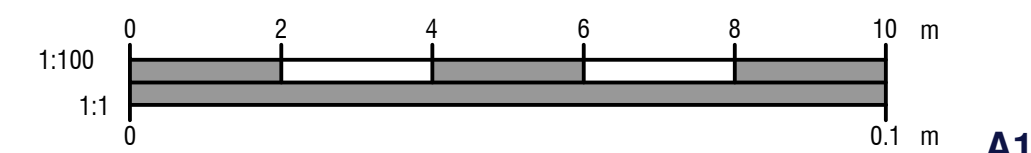

A1