


LIGHTING KEY	
⊕	WHITE TRACK LIGHTING
⊕	SUSPENDED PENDANT LIGHTING
⊙	RECESSED SPOTLIGHT

 

SCALE: 1:50 @ A3	SHOP FLOOR AREA (SQM): 34
	STUDIO FLOOR AREA (SQM): 14
	BOH FLOOR AREA (SQM): ***

DRAWING NOTES:
All dimensions shown are in millimeters unless otherwise stated. Only figured dimensions to be taken from this drawing and not scaled dimensions. All dimensions to be confirmed on site prior any work. Any discrepancy to be reported to architect/designer immediately. Please note **this drawing expires within 6 months of date shown** - contact astrid and miyu design for information prior to construction.

GENERAL ARRANGEMENT

CONTRACTOR TO ENSURE THAT ALL TALL, HEAVY OR HIGH RISK UNITS, AS INDICATED ON JOINERY DRAWINGS, ARE FIXED BACK TO WALL

RCP LIGHT & HVAC SYSTEM LAYOUT TO BE REVIEWED BY APPOINTED CONTRACTOR

REV	27.08.2024	DESIGN INTENT Initial Issue	JB	SH
	DATE			
REV	DATE	DESCRIPTION	BY	CK


ASTRID & MIYU

PROJECT NO:	1036	CHECKED BY	SH
DRAWN BY:	JB	DATE	07/03/2024

DRAWING TITLE:
RCP PLAN

PROJECT TITLE:
**18 MARKET STREET,
MANCHESTER**

DRAWING REF:
1036/106

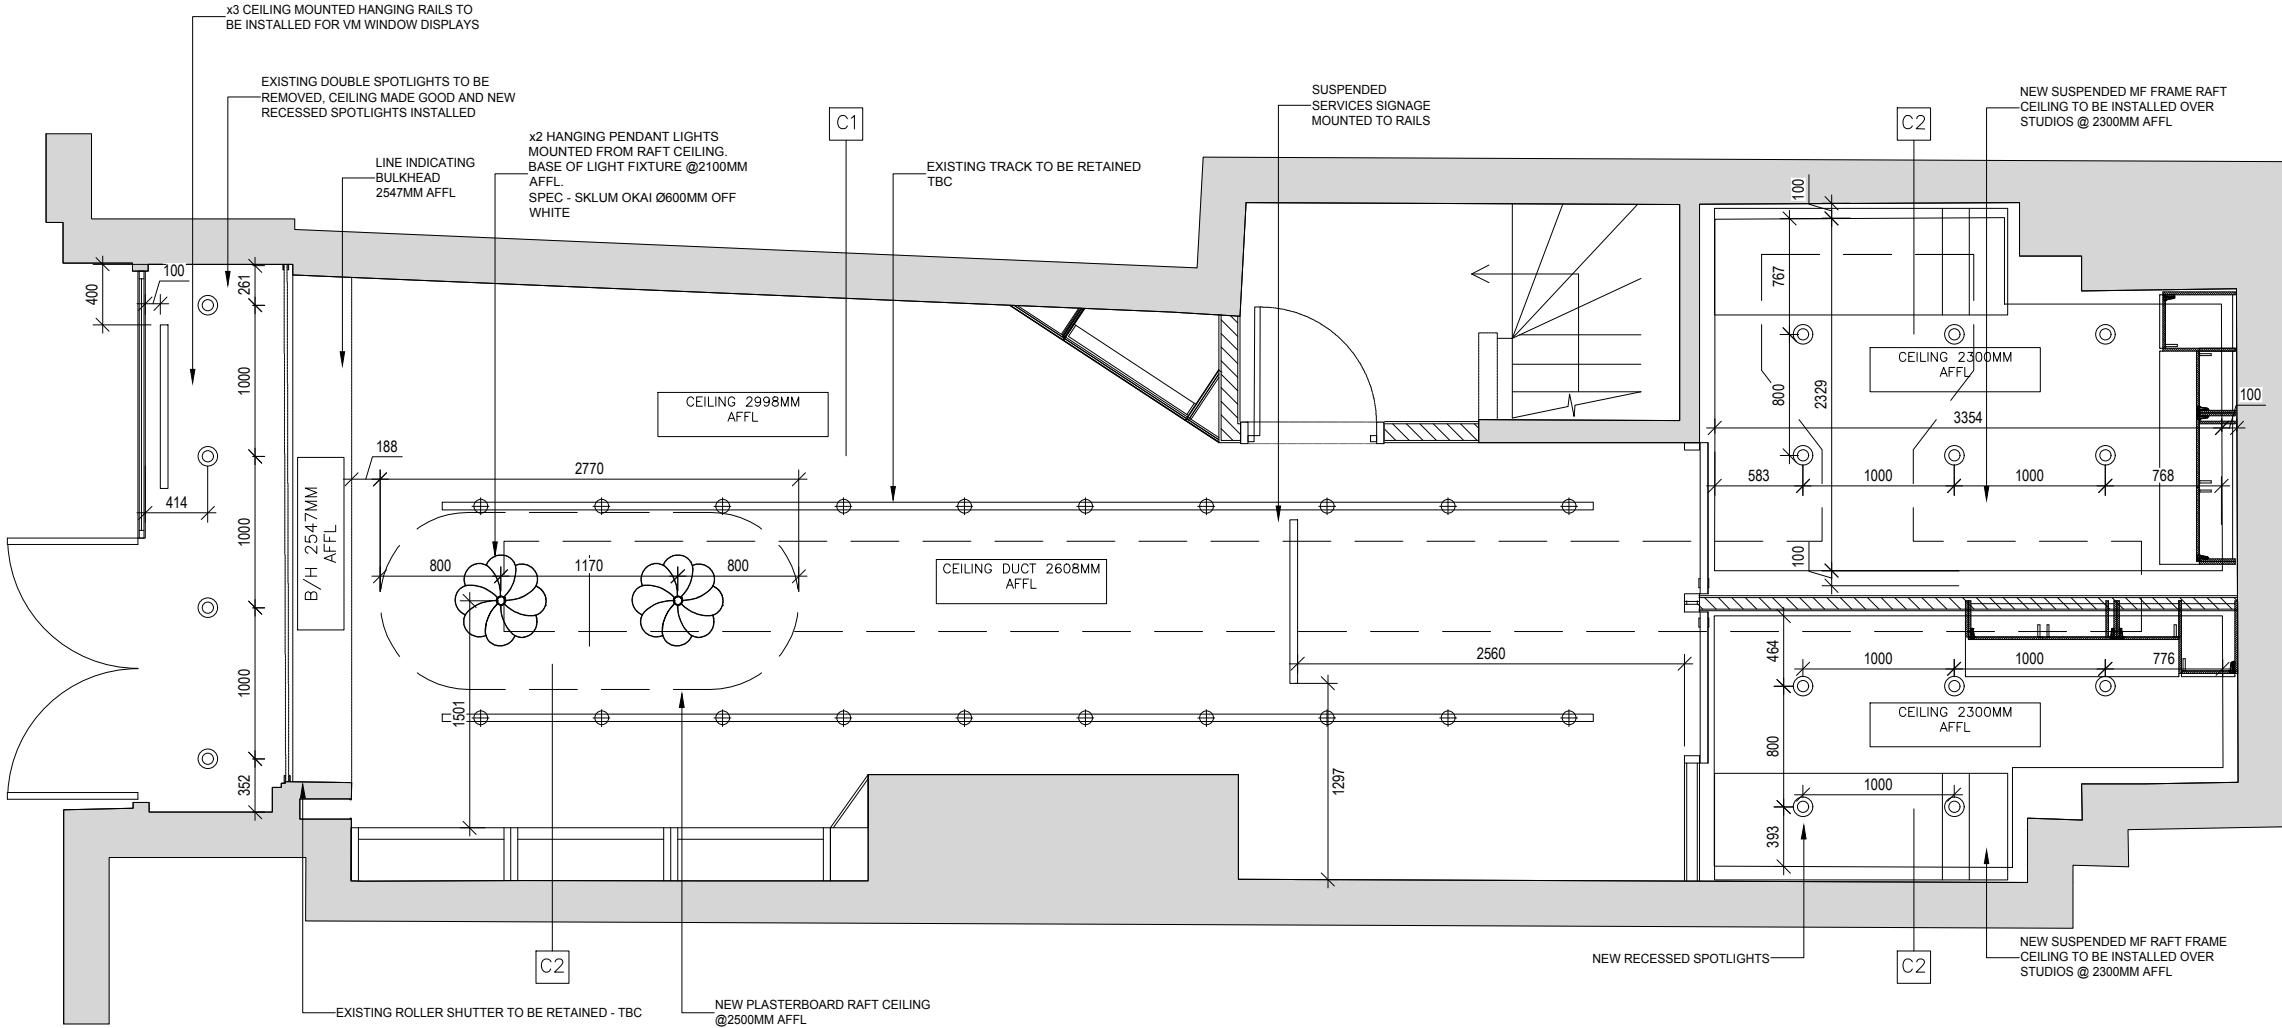

PLAN VIEW
1:50