


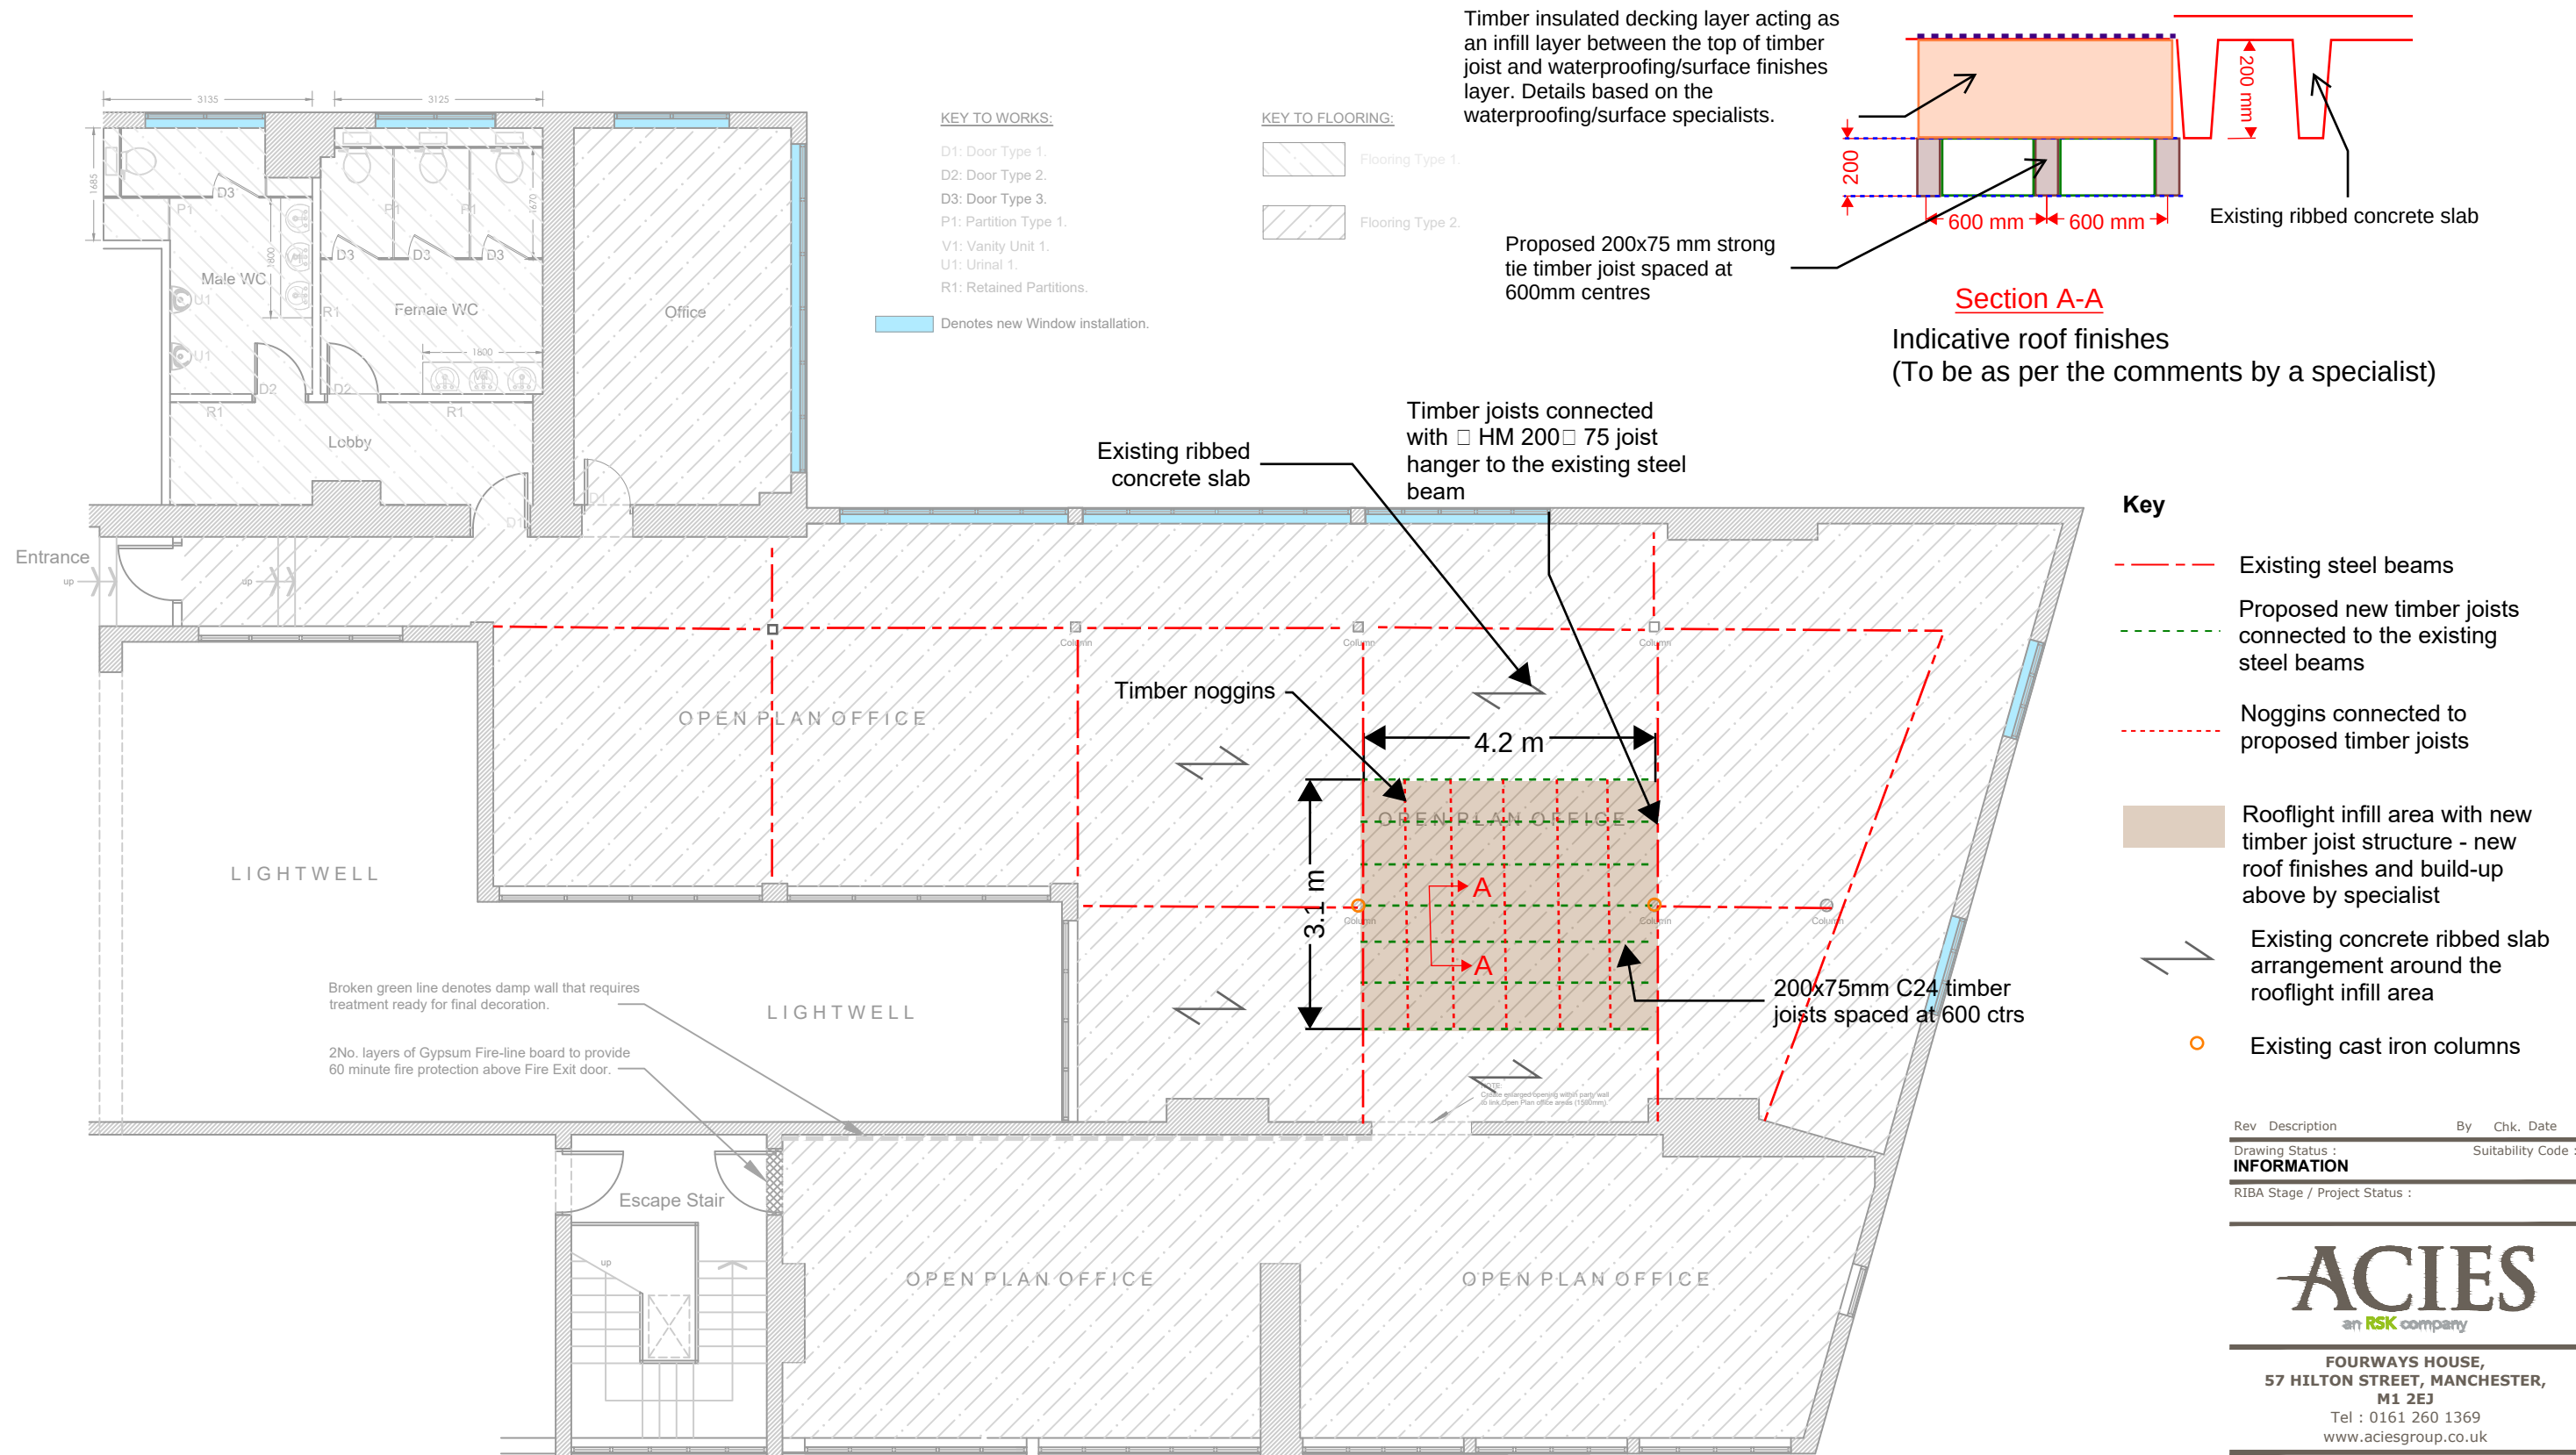

PROPOSED PLAN - SUITE 3F.

EXISTING TIMBER LIGHTWELL
STRUCTURE TO REPLACED NEW
STRUCTURE AND ROOF FINISHES