
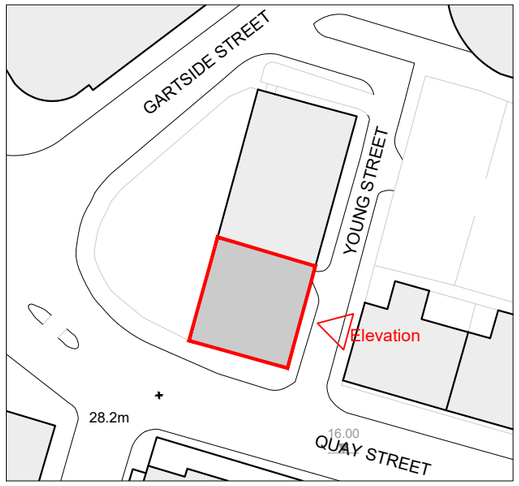


Key Plan (NTS)

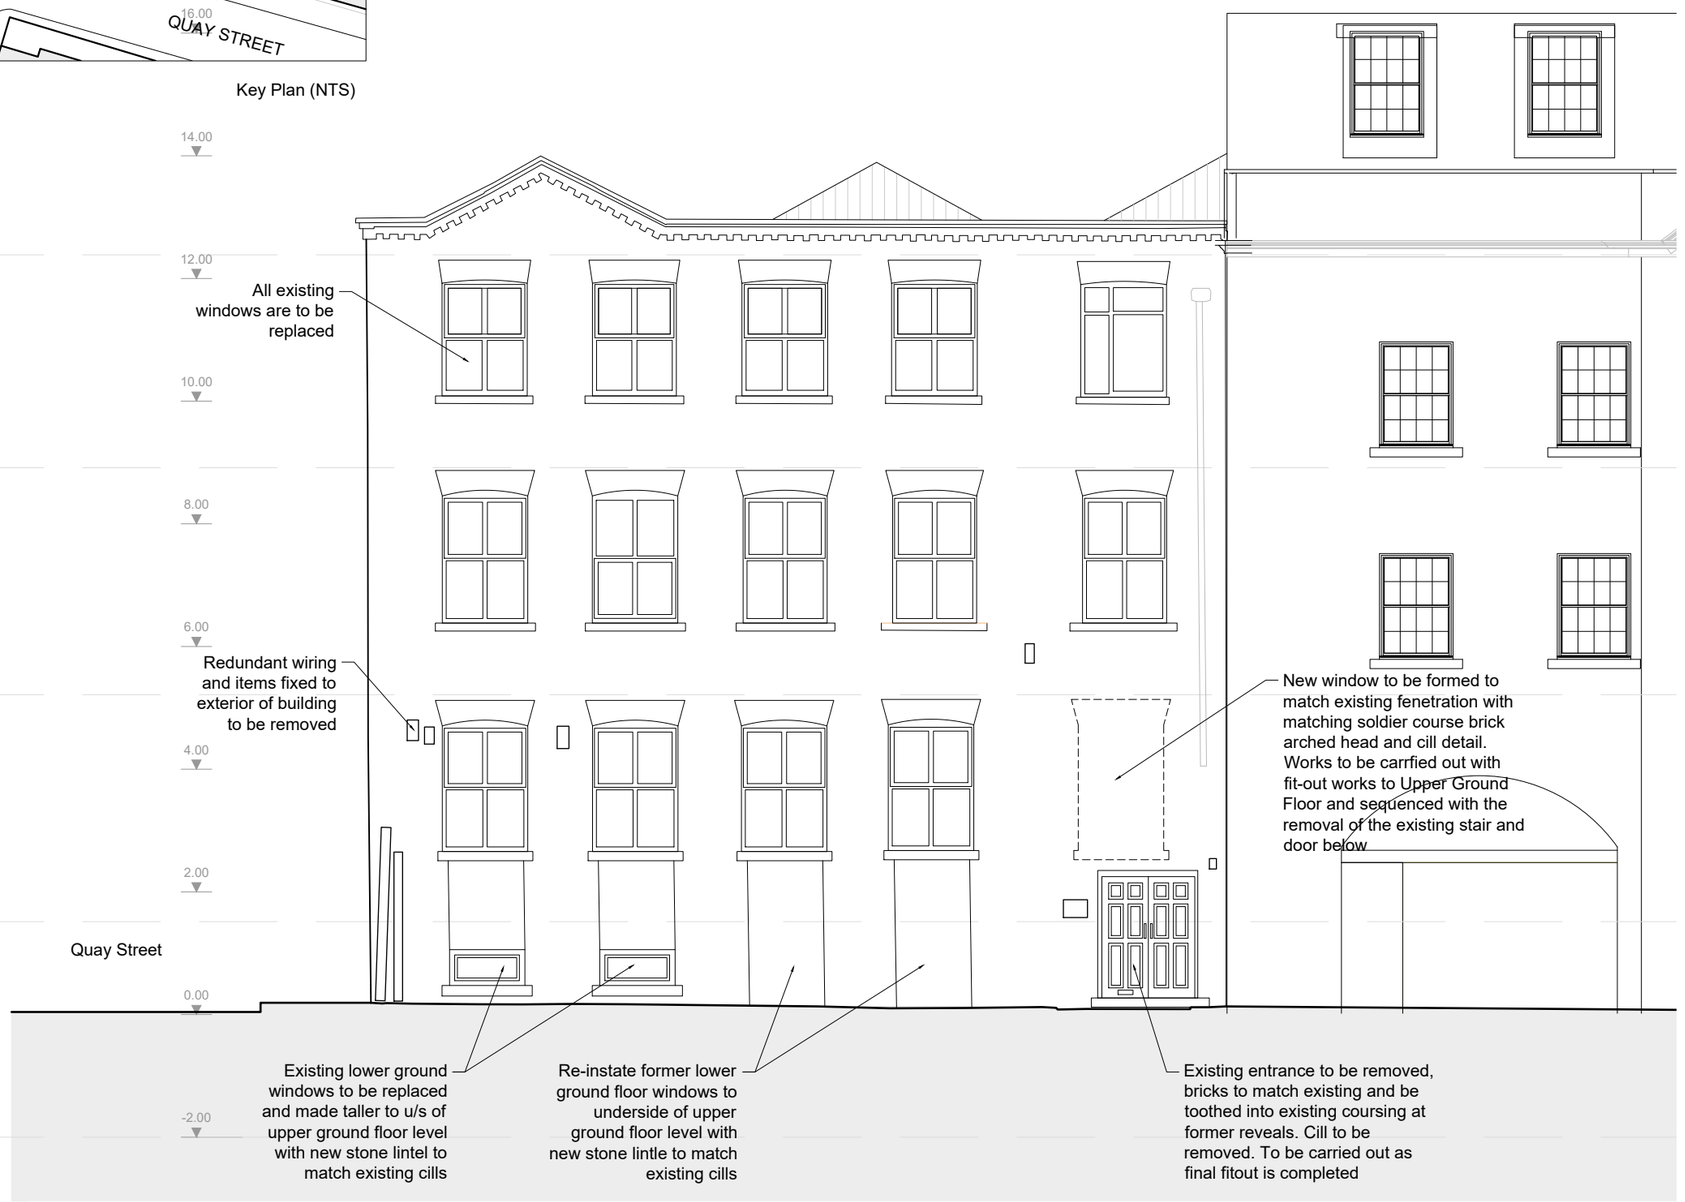

Side Elevation facing Young Street

NB Do not scale off this drawing. All dimensions to be checked on site prior to manufacture and construction. This drawing is the property of JH. Architects and should not be reproduced without permission. All discrepancies to be brought to the attention of the architect immediately. This drawing to be read in conjunction with the specification / bill of quantities and related drawings.

REVISION			
T01	TENDER ISSUE	18.10.24	DG

CLIENT	QSPD Ltd
PROJECT	Manchester 76 Quay Street
TITLE	Existing Side Elevation Young Street with Removals
JOB NO.	X136
DWG NO.	MYS-JHA-XX-XX-DR-A-2102 - T01
SCALE	Varies @ A3
DRAWN	DG

46 MANCHESTER ROAD
CHORLTON
MANCHESTER
M21 9PH

info@justharchitects.co.uk
T +44(0)161 237 5500

JH.A

RIBA Chartered Practice

arb Architects Registration Board