

ALL DIMENSIONS









FIGURED DIMENSIONS ONLY TO BE TAKEN FROM THIS DRAWING. DO NOT SCALE. ALL DIMENSIONS TO BE VERIFIED ON SITE PRIOR TO THE COMMENCEMENT OF WORK. ALL CONTRACTORS MUST VISIT THE SITE AND BE RESPONSIBLE FOR CHECKING ALL SETTING OUT DIMENSIONS. NOTIFY BRAUN DESIGN LTD OF ANY DISCREPANCIES PRIOR TO ANY MANUFACTURE OR CONSTRUCTION WORKS.

COPYRIGHT



THIS DRAWING IS PROTECTED UNDER COPYRIGHT. COPYRIGHT REMAINS THE PROPERTY OF BRAUN DESIGN LTD UNLESS OTHERWISE ASSIGNED.

STRUCTURAL WORKS

ANY STRUCTURAL INFORMATION ON THIS DRAWING IS INDICATIVE ONLY. NO STRUCTURAL DETAILS TO BE TAKEN FROM THIS DRAWING. ALL STRUCTURAL DETAILS TO BE REFERRED TO A STRUCTURAL ENGINEER.

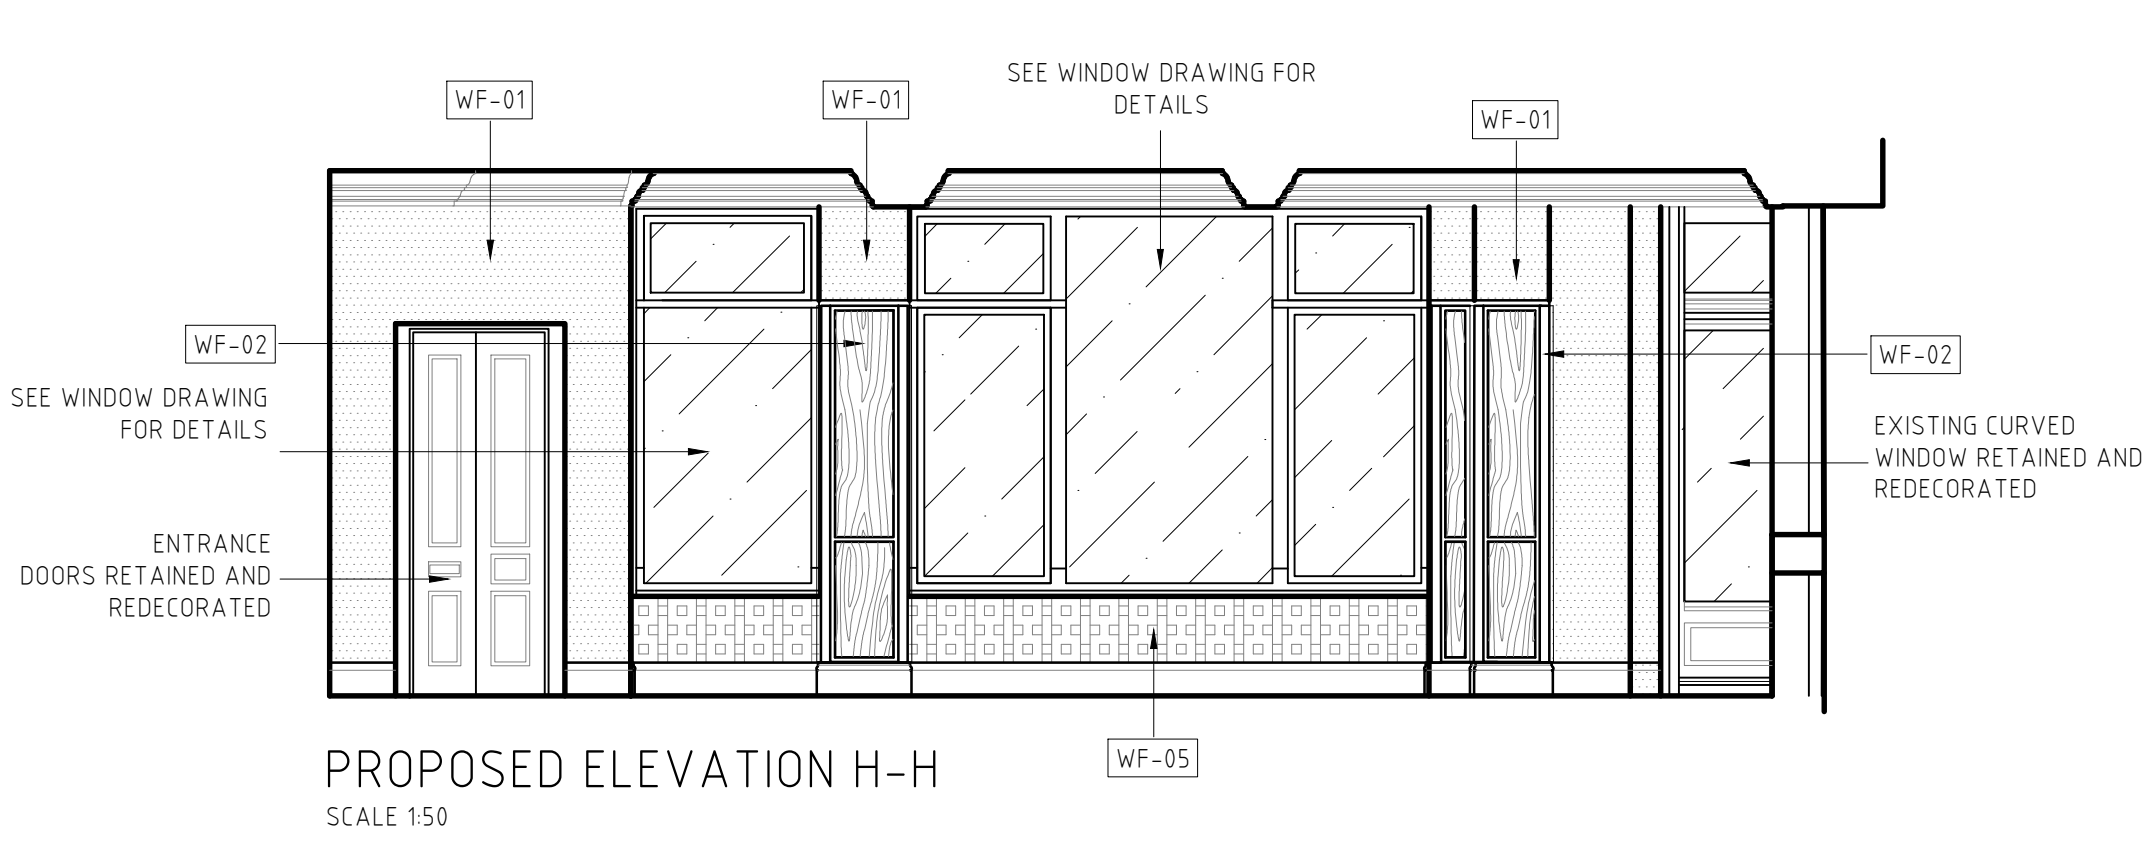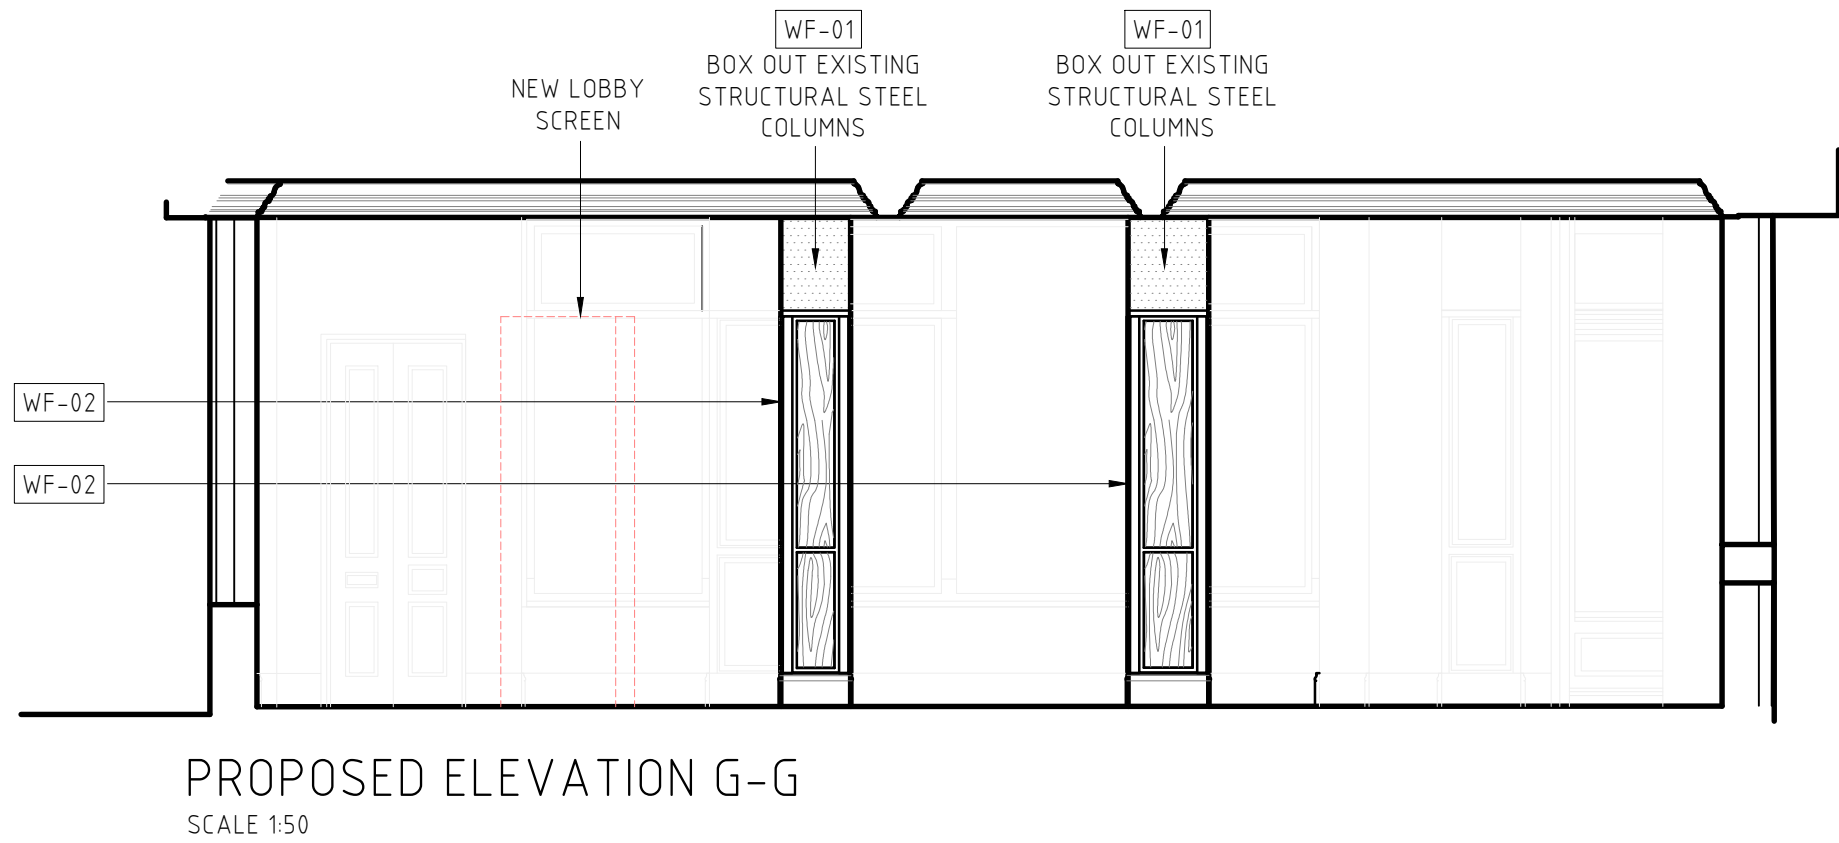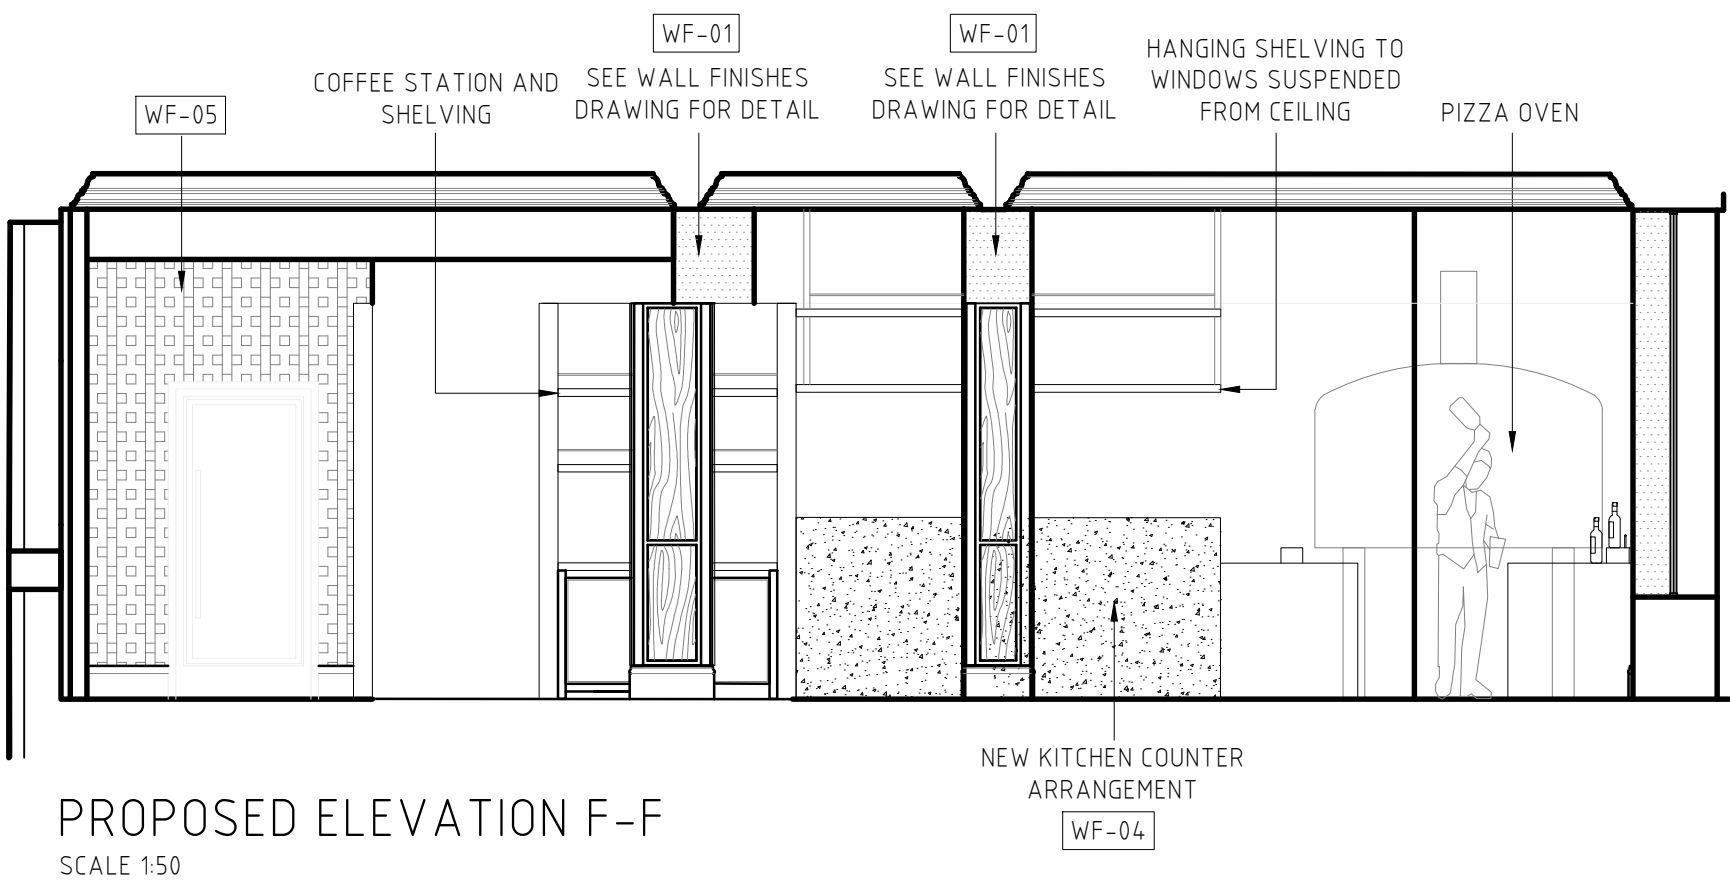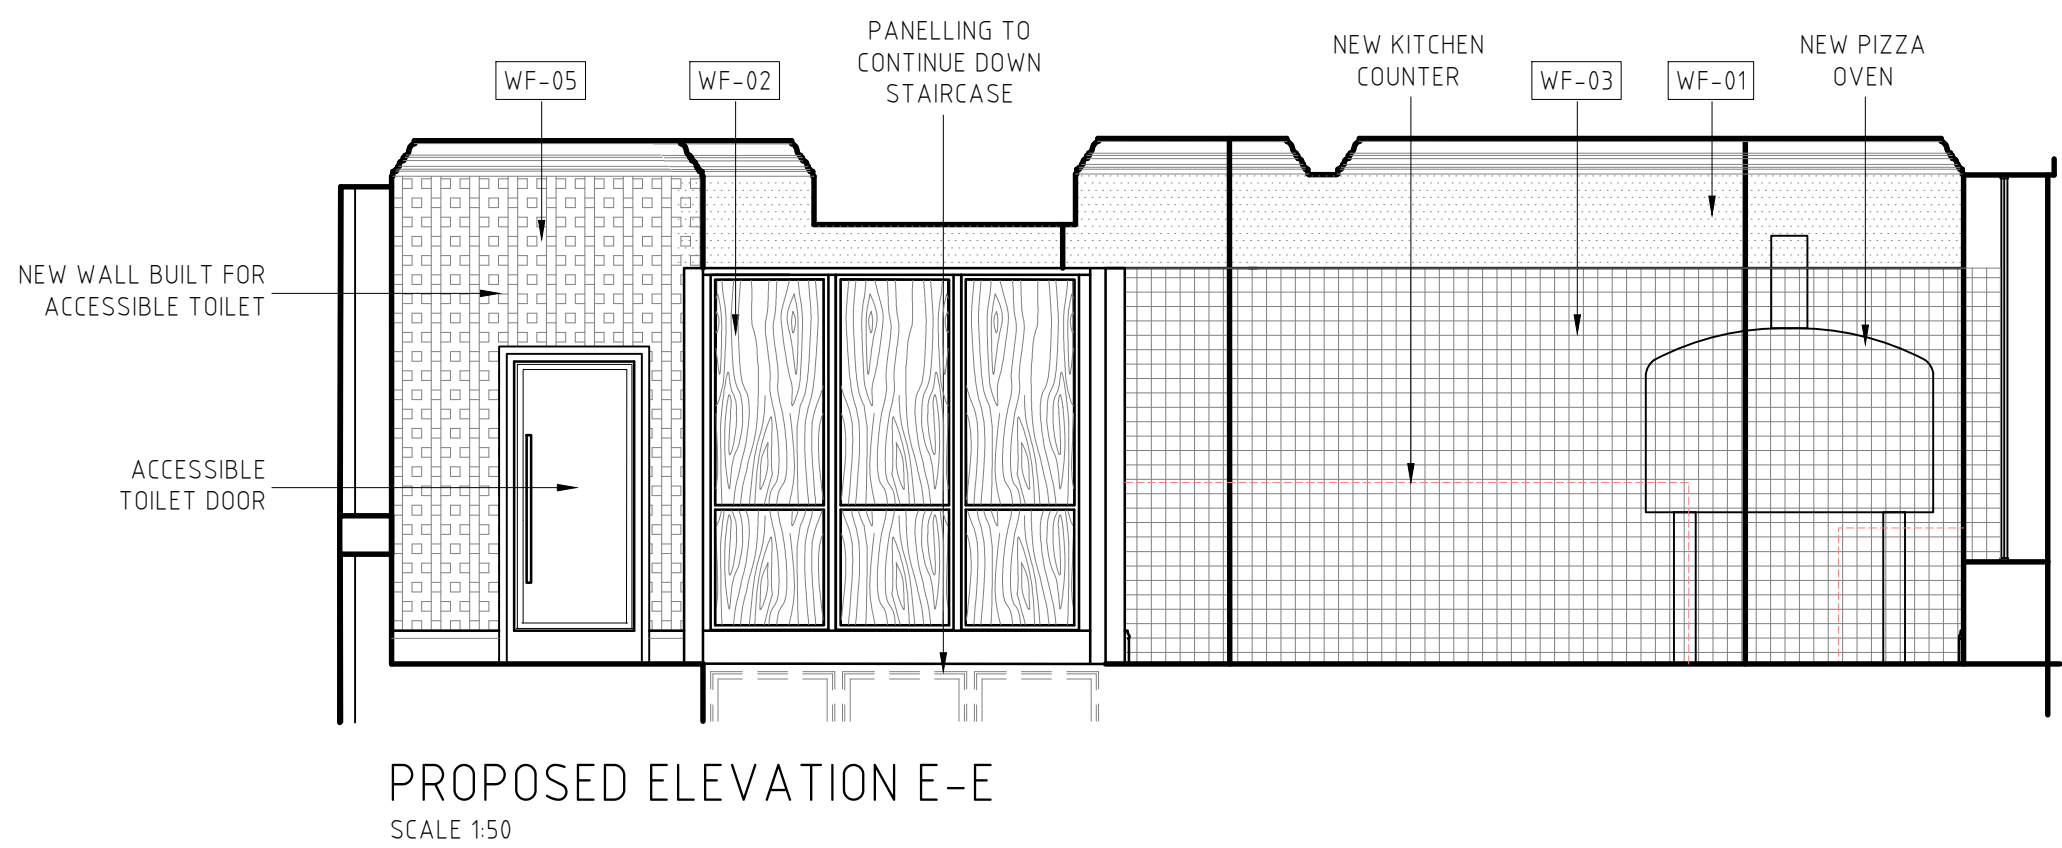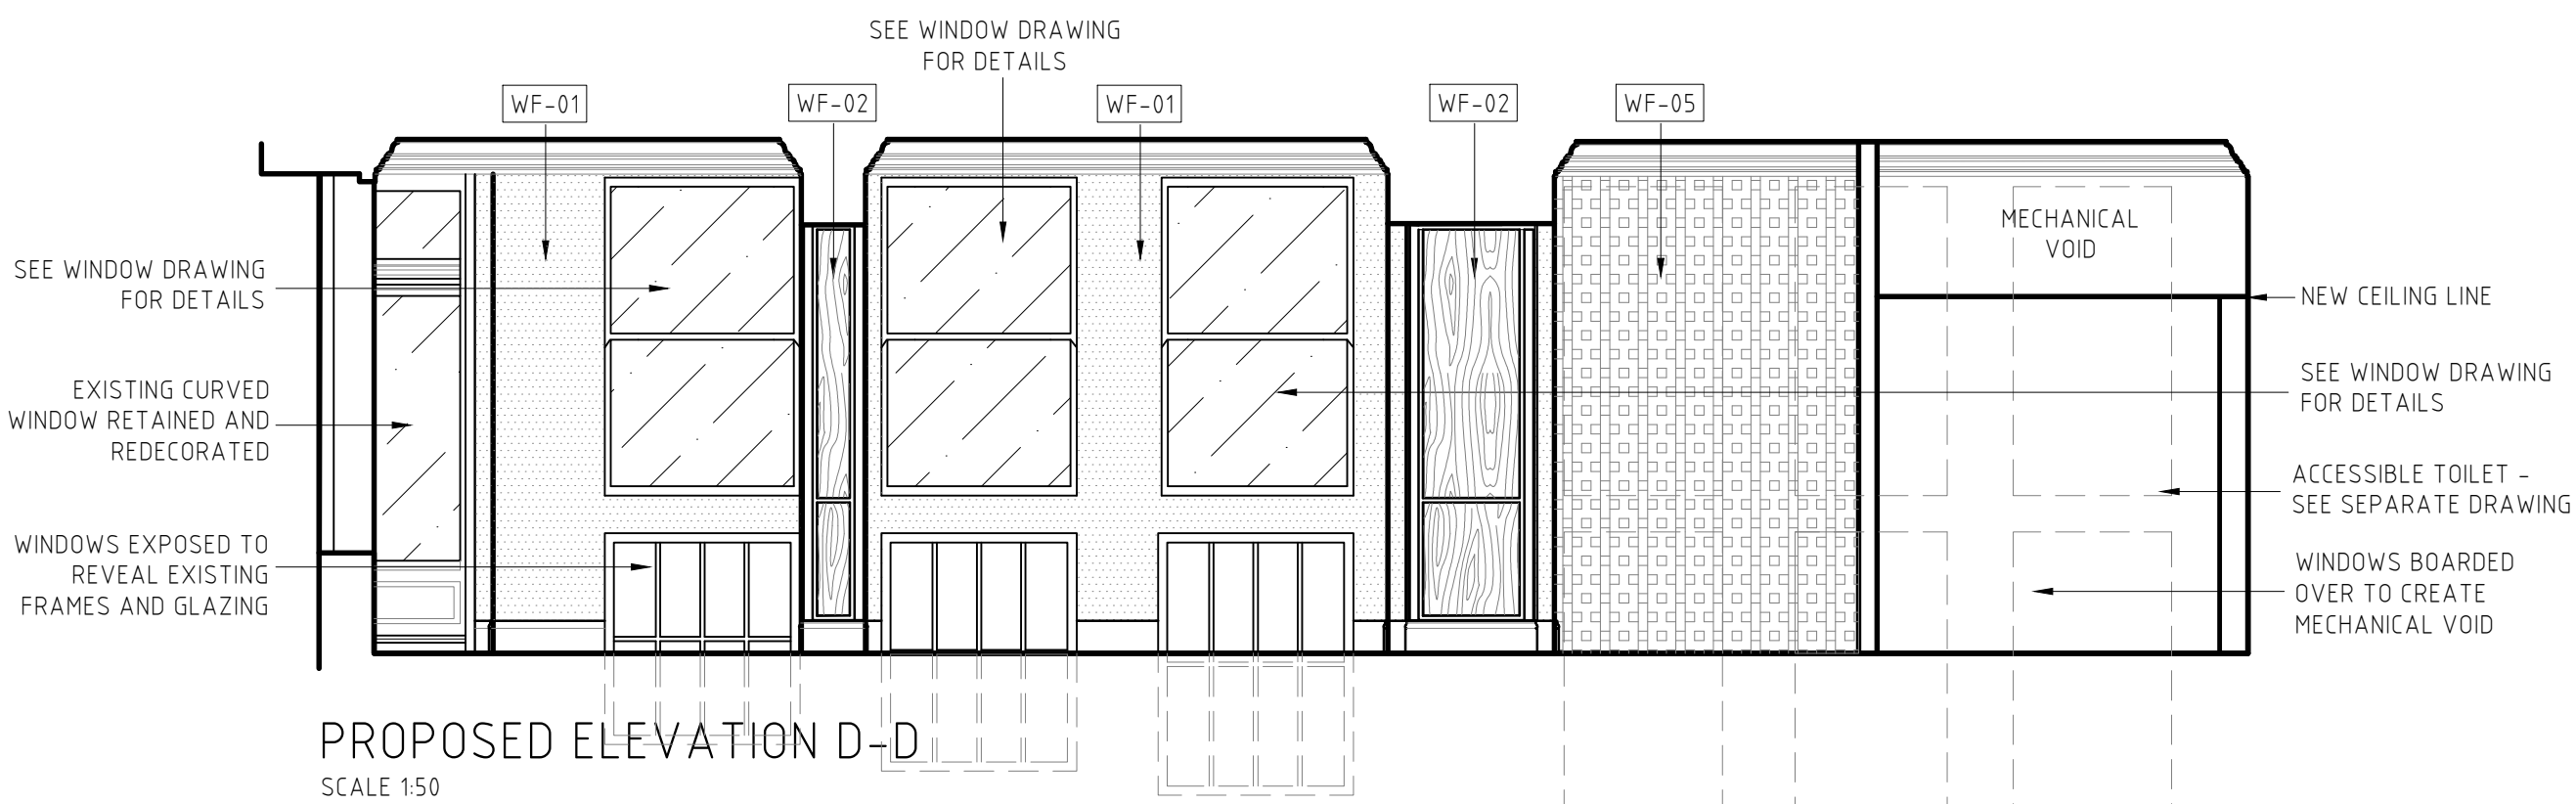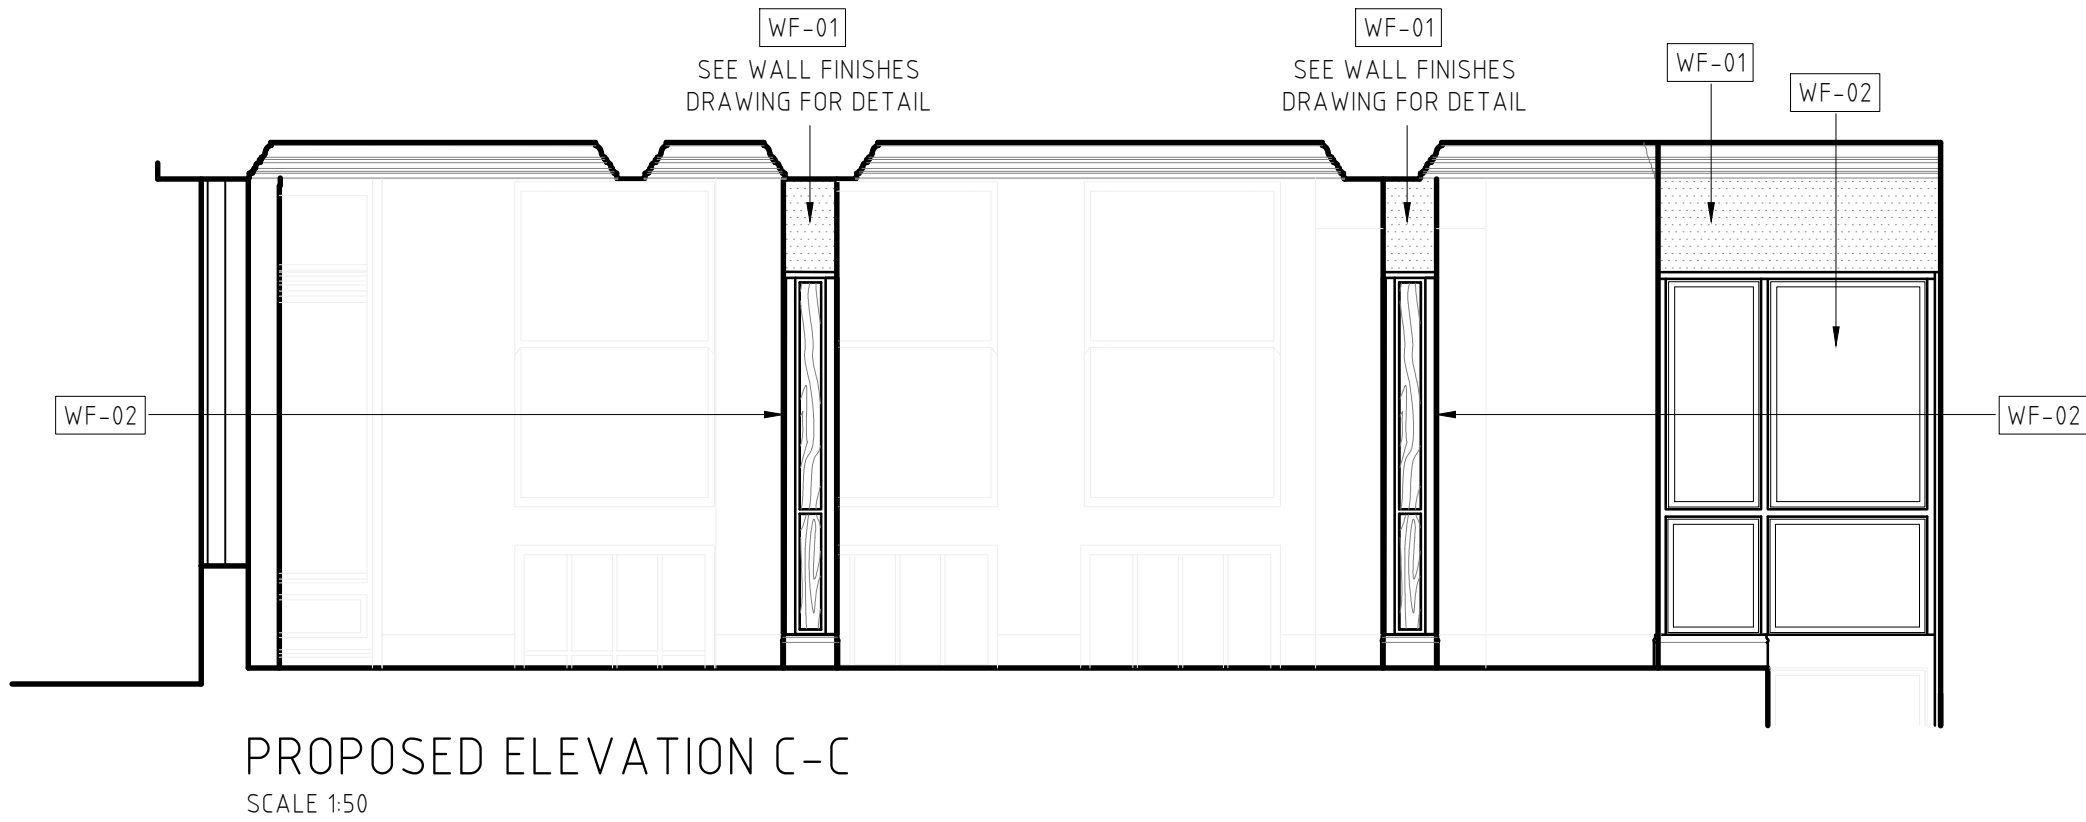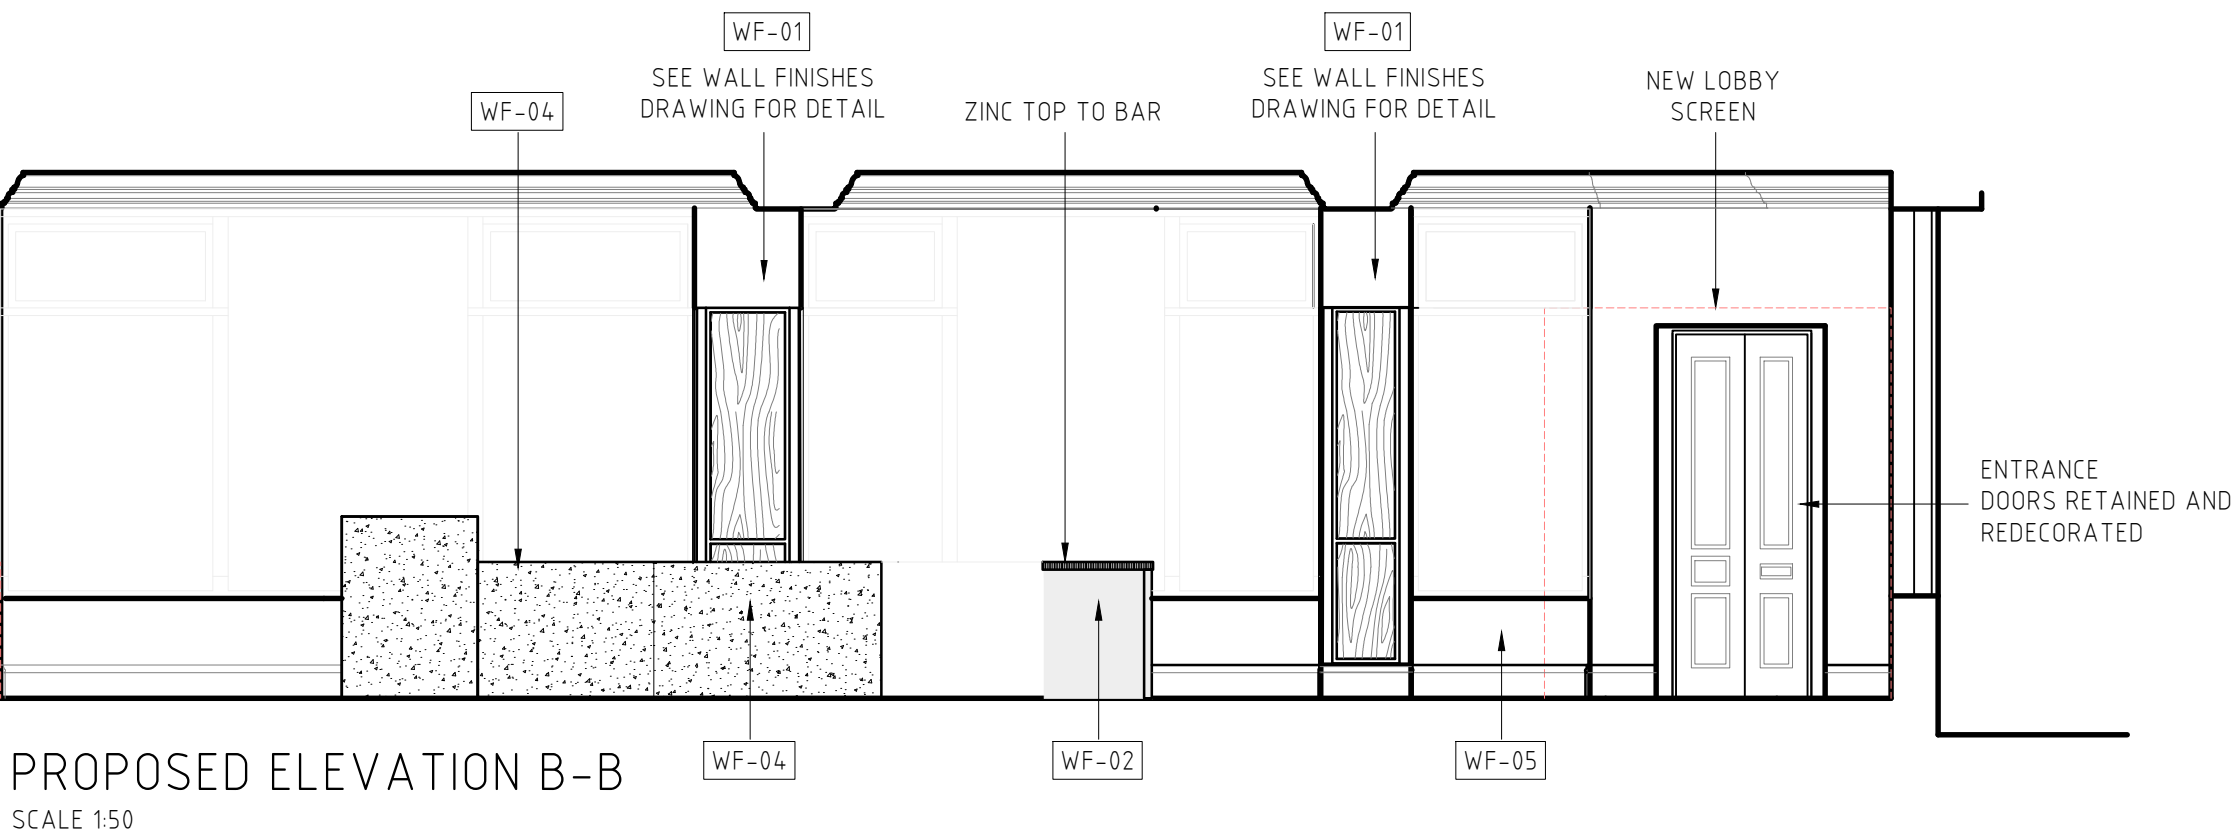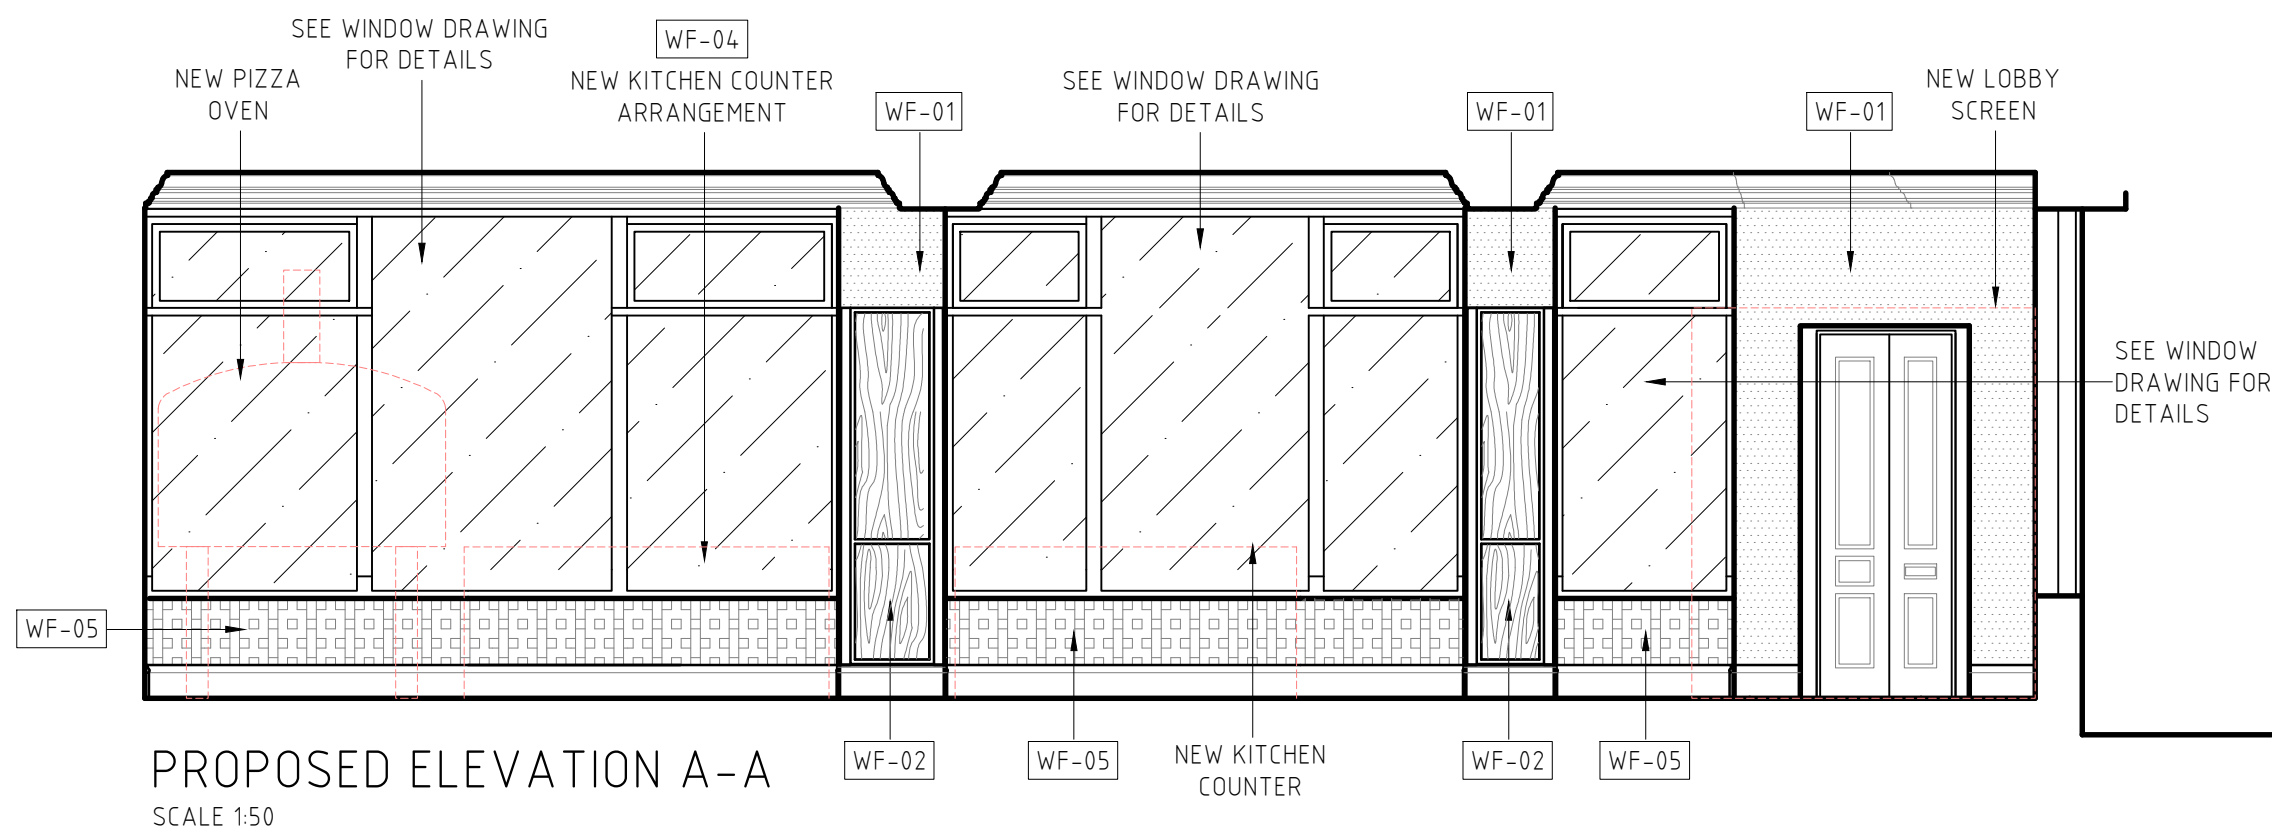

	WF-01	MAKE GOOD AND REPAIR DAMAGE, PREPARE EXISTING PLASTERED WALL AREA READY FOR REPLASTER, AND REDECORATE 3 COATS. EGGSHELL
	WF-02	NEW OAK PANUELLED JOINERY DETAIL
	WF-03	NEW CERAMIC TILE FINISH TO WALL
	WF-04	NEW STONE COUNTER SURFACE
	WF-05	NEW PLASTER/PLASTERBOARD AND SKIM, PREPARE AND DECORATE 3 COATS EGGSHELL
	WF-06	MAKE GOOD AND PREPARE EXISTING PAINTED BRICKWORK TO WHOLE OF WALL AREA, APPLY A BREATHABLE, HEAVY DUTY IMPACT RESISTANT, HYGIENIC WALL BOARD
	WF-07	TO ALL EXISTING WHITE TILE FINISHES, REMOVE ANY EXISTING PAINT DECORATION, MAKE GOOD, CLEAN, REGROUT AND POLISH BACK TO ORIGINAL STATE
	WF-08	MAKE GOOD AND PREPARE EXISTING METAL PANUELLED RIVETTED COVERING, AND REDECORATE 3 COATS EGGSHELL
	WF-09	NEW TOILET WALL TILES
	WF-10	STRIP OUT EXISTING BOARDED DOORWAY, STUD WALL TO BE CONSTRUCTED WITH PATTERESSING WHERE REQUIRED. NEW PLASTER/PLASTERBOARD AND SKIM, PREPARE AND DECORATE 3 COATS EGGSHELL
	N/A	NEW 220MM HIGH SKIRTING THROUGHOUT
NOTES:		ANY DAMAGED COVING TO BE REPAIRED / RESTORED TO MATCH EXISTING PRIOR TO APPLYING FINISHES. FORMAL WALL FINISHES SURVEY NOT CONDUCTED - FINISHES INDICATED ARE SUBJECT TO SITE REVIEW WITH DESIGNER ONCE CLEANED. SEE SEPARATE DRAWINGS FOR FURTHER DETAILS.

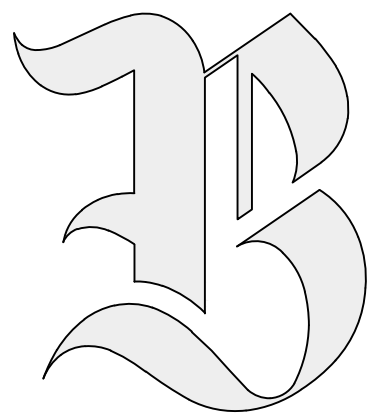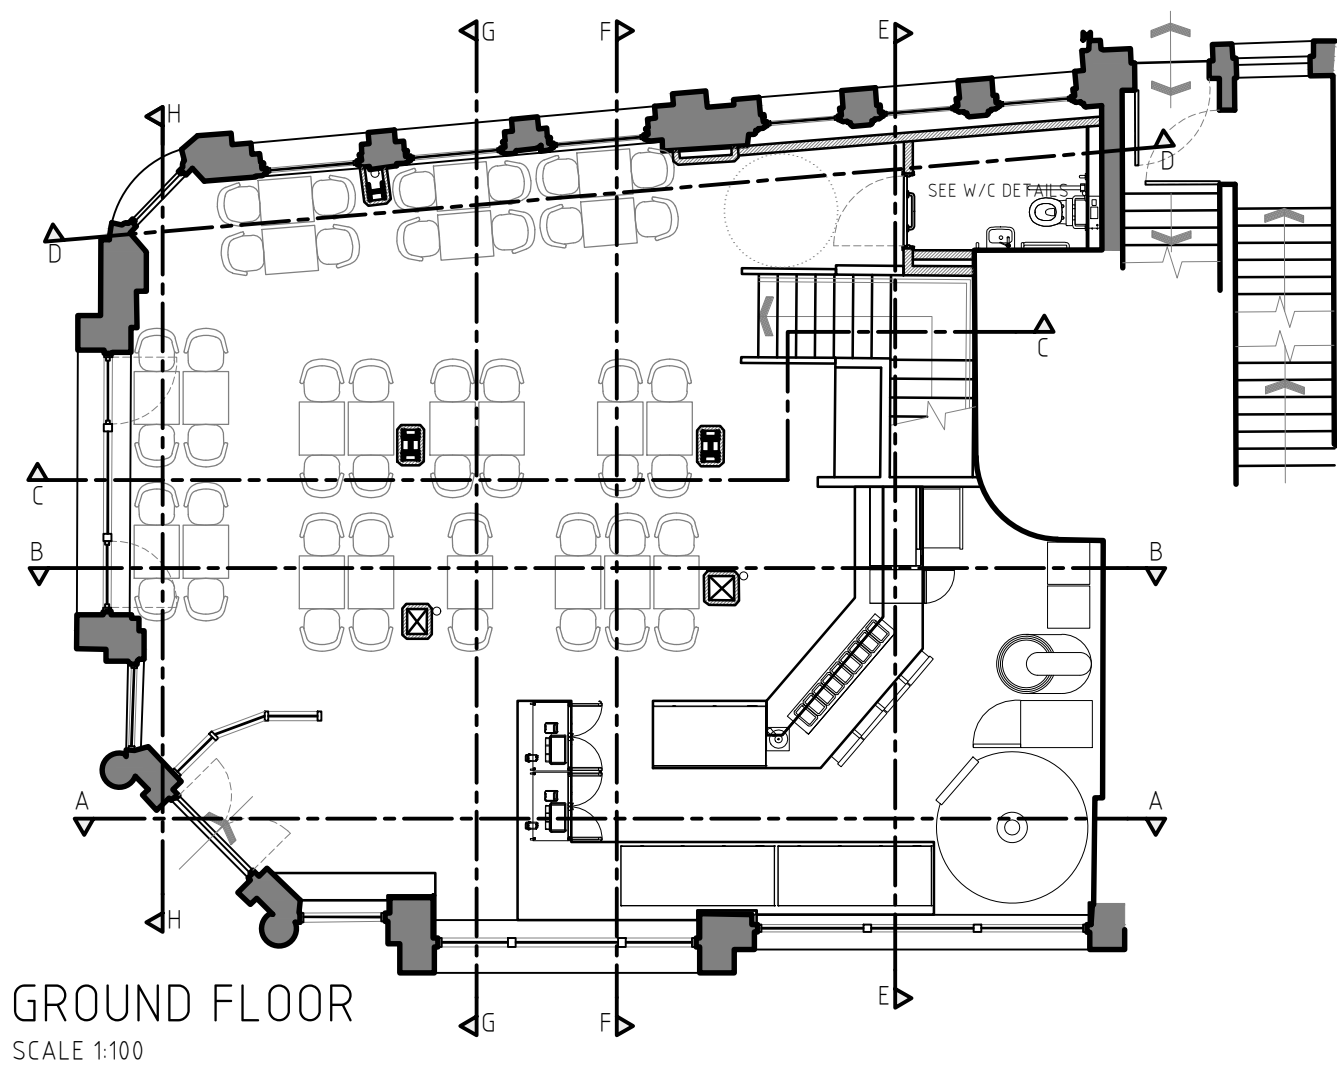

BRAUN DESIGN LIMITED.

BIZ HUB, ROOM G01, MELTON COURT, GIBSON LN,
NORTH FERRIBY. HU14 3HH
EMAIL: RICHARD@BRAUNDESIGN.CO.UK
MOBILE: 07985 344636

CLIENT

INDIVIDUAL RESTAURANTS
FORBICI

PROJECT

MANCHESTER
CROSS ST

DRAWING TITLE

PROPOSED
INTERNAL ELEVATIONS
GROUND

JOB NUMBER

2405

DRAWING No

214

REVISION

C2

SCALE

1:100/1:50

DRAWN BY

RCN

APPROVED BY

DIRECTOR

REV

C1

25-10-24

C2

25-11-24

NOTES

GROUND FLOOR FINISHES ADDED.
MINOR AMENDMENTS TO WALL FINISHES AND DETAILING

BY

RCN

BN

SCALE BAR

1:50

1:100

