


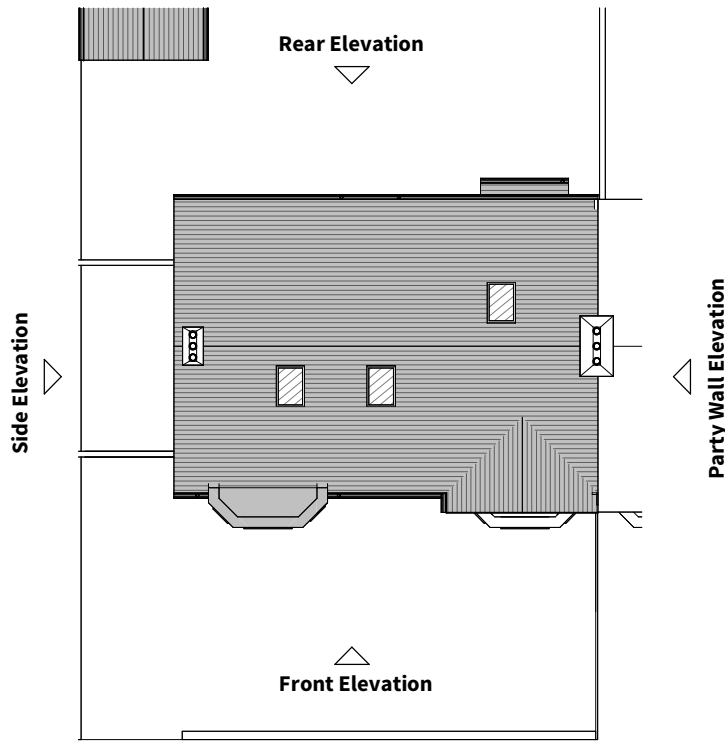


1- Front




2- Side



3- Rear

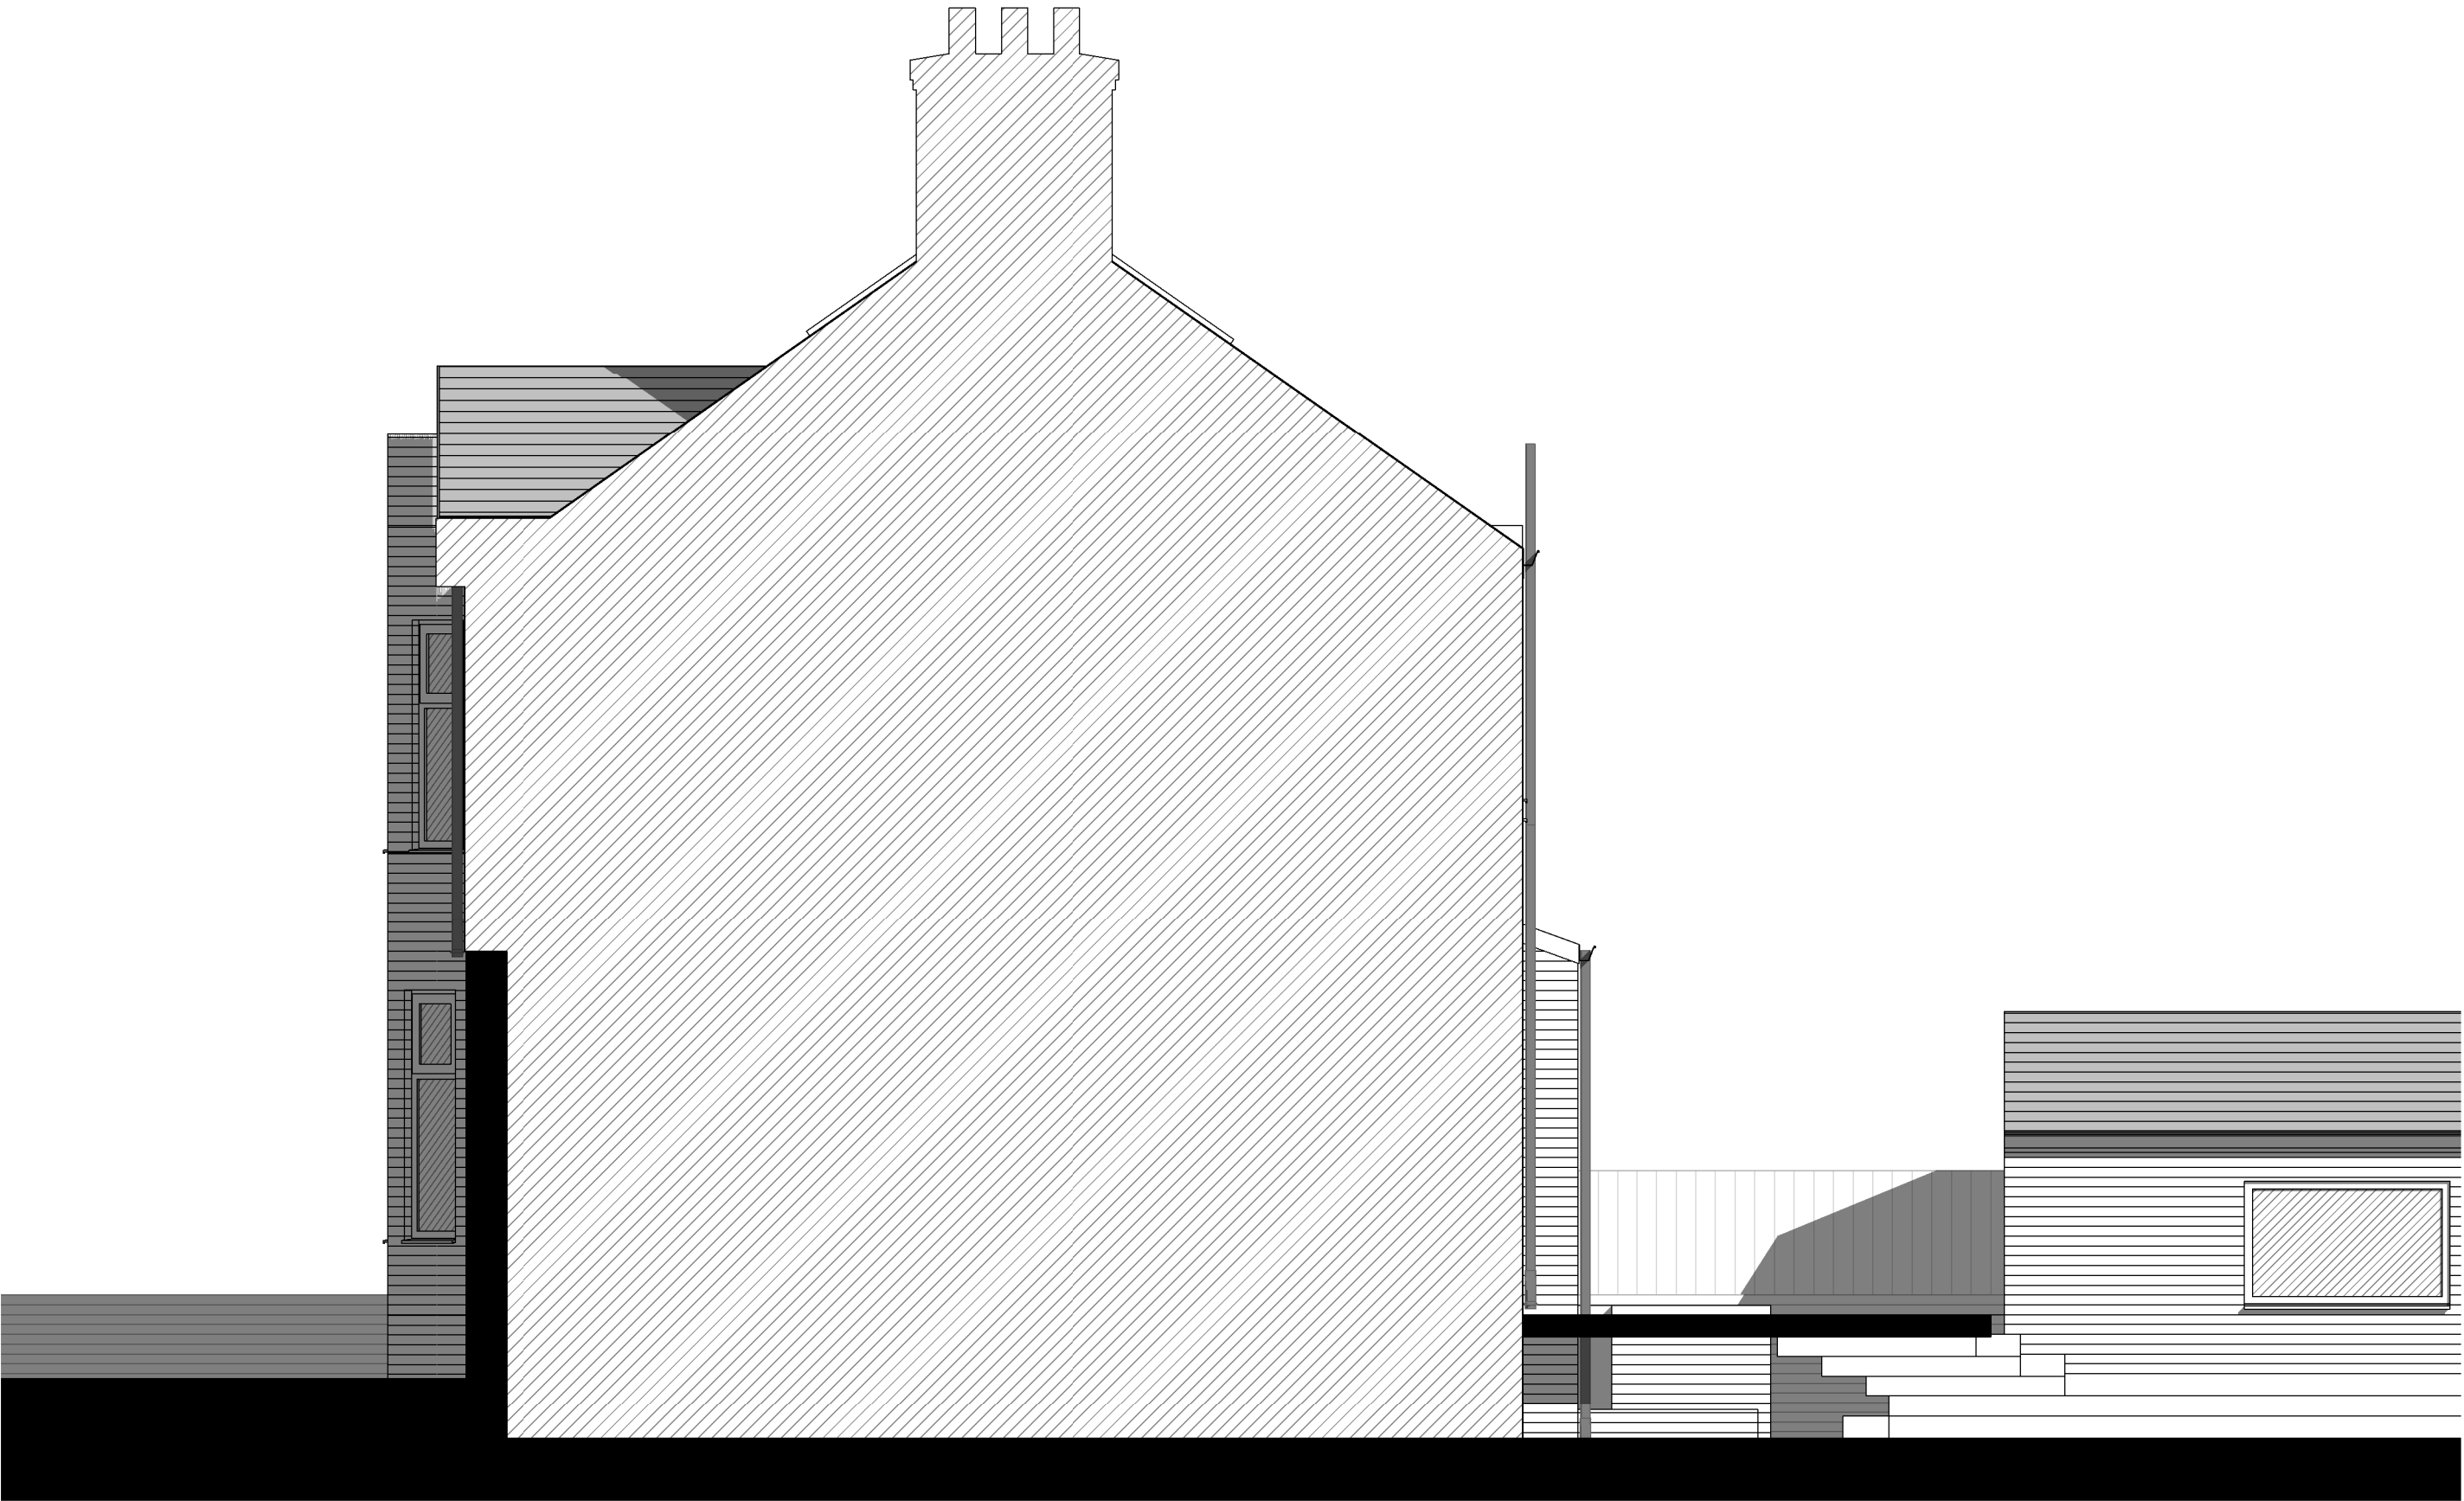

4- Party Wall

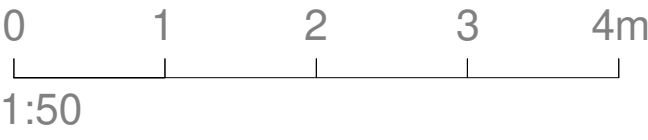

- General Notes:
- Do not scale from drawings.
 - Errors to be reported immediately to the architect.
 - To be read in conjunction with all relevant architect, services and structural engineer, and other consultant information.
 - All existing site, tree and building information has been compiled from different sources.
 - All dimensions to be checked on site prior to construction, manufacture or installation.
 - All information copyright of Tom Attewell Architects.

Rev	Description	Date
A	Existing decking extents increased	07.10.24

Status:

Planning

Client:
Adila & Neil

Site:
29 Egerton Road North, Manchester,
M21 0SN

Scale at A1: As indicated	Scale at A3: 1 : 100	Date: 19.09.24
Project No: 2406	Drawing No: 110_3	Revision: A