08/09/2023 09:20:29

ALL DIMENSIONS ARE IN mm UNLESS OTHERWISE STATED

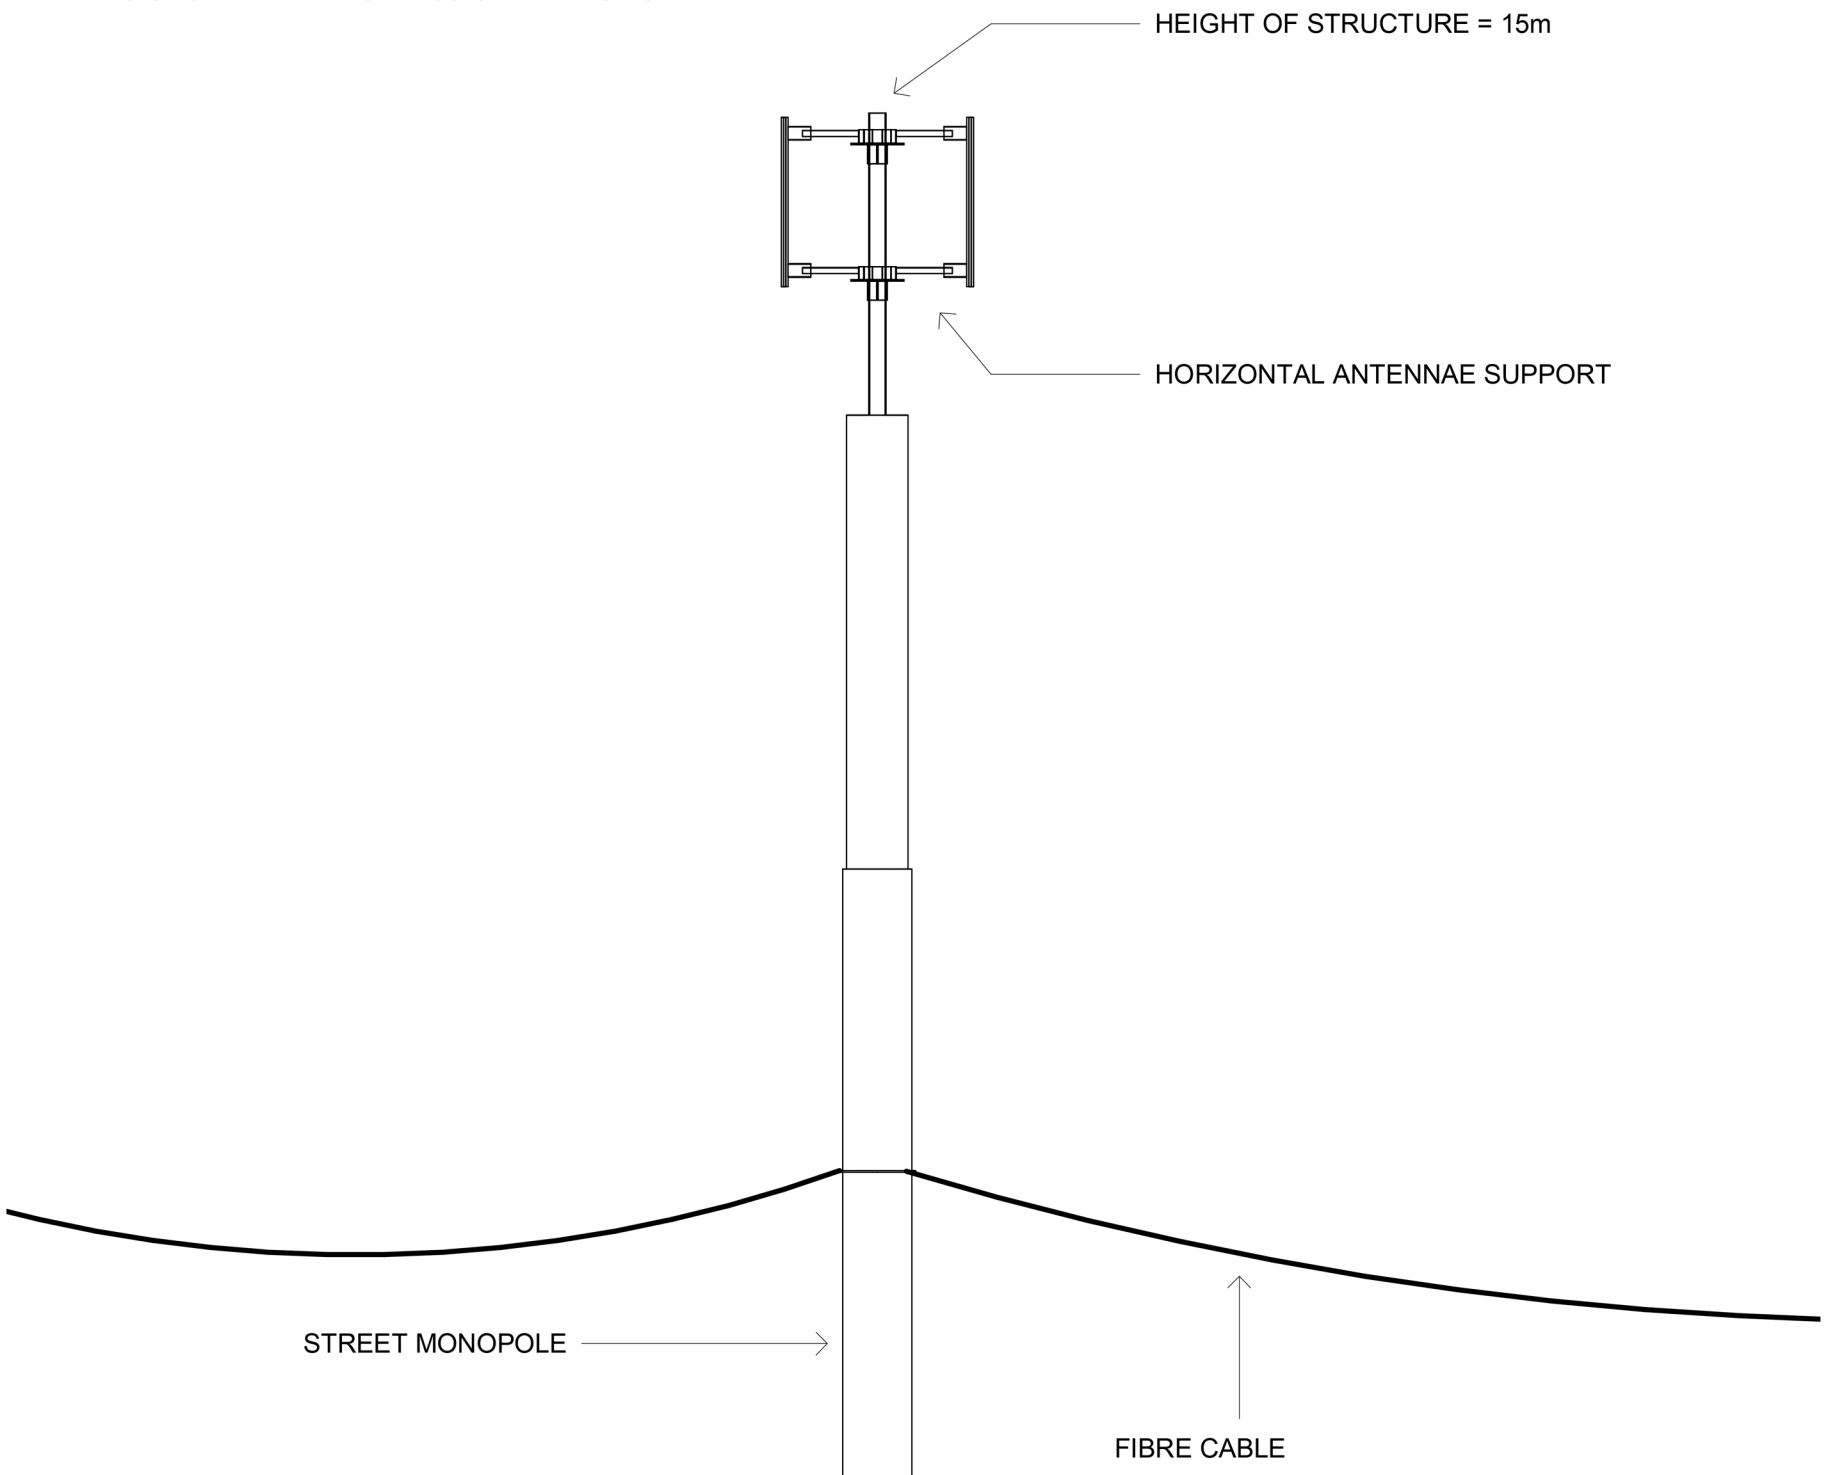

CABINET AND FEEDER PILLAR TO BE INSTALLED UNDER PERMITTED DEVEELOPMENT AND NOT FOR CONSIDERATION UNDER THE PRIOR APPROVAL APPLICATION

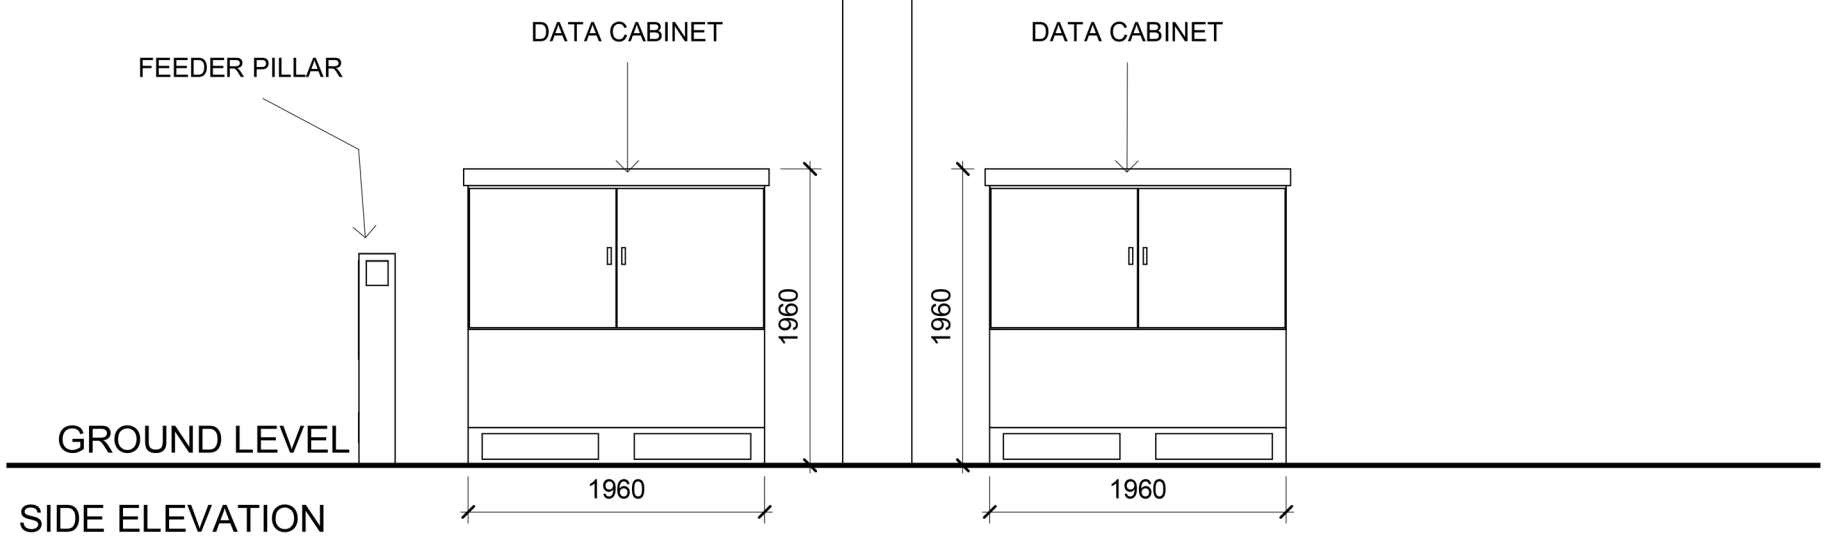

SIDE ELEVATION

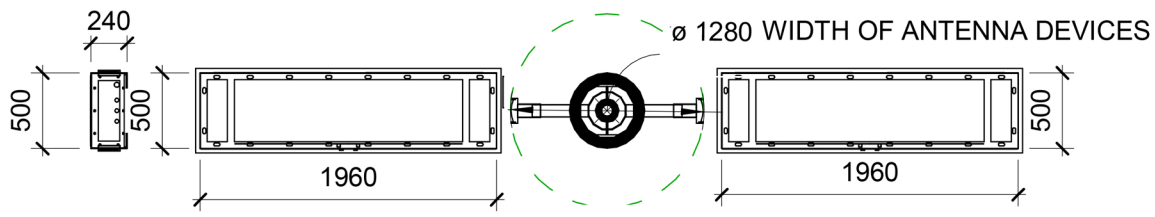

PLAN VIEW

Date	06/09/2023
DRAWING NUMBER	IXW-PP-010
Scale (@ A3)	1 : 50
CLIENT	IX WIRELESS LTD
SHEET	PLANNING DRAWING
PROJECT	15m STREETPOLE
	IX WIRELESS LTD