
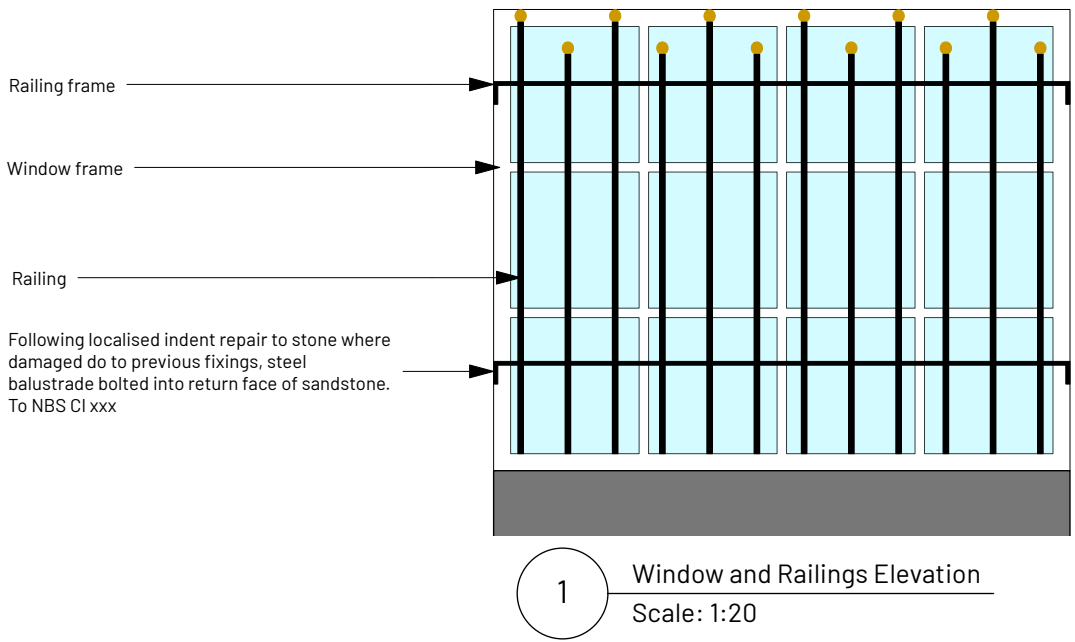


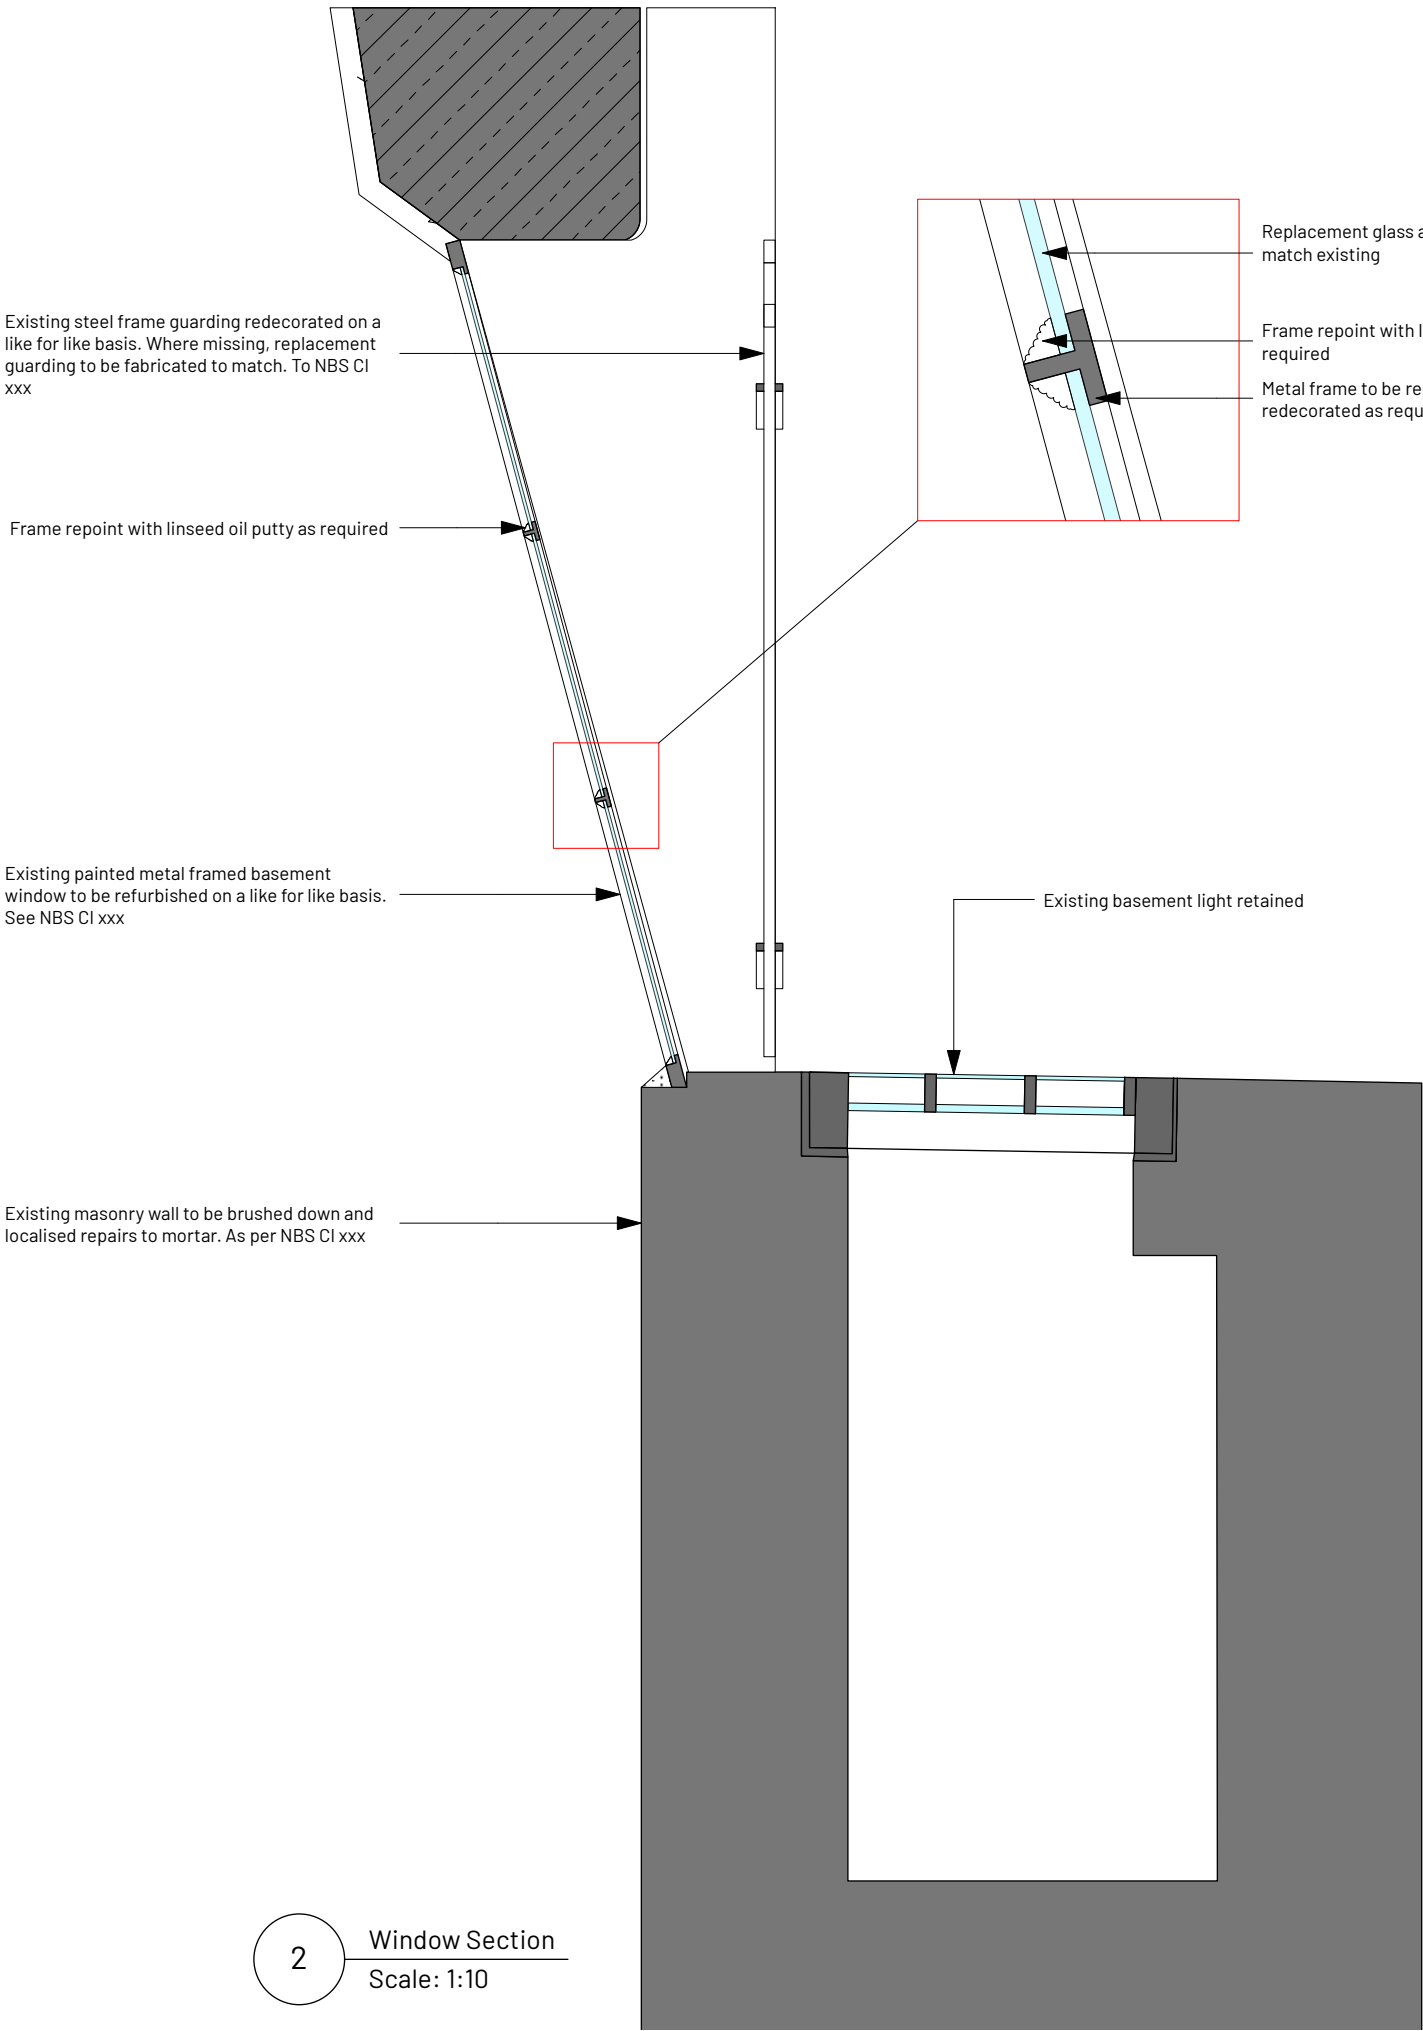

REV	NOTE	DRN/CHK
	77-79 MOSLEY STREET	

Basement Window Details

PROJECT REF.	1995
DRWG NO.	P(430)
REVISION	
SCALE	1:100 @ A3
DATE 1st	Nov 24
DRAWN	GS

SK sketch E existing P proposed T tender C construction FI final issue

+44 161 236 0051
ARCHITECT@ATELIERMB.CO.UK

ATELIER.MB