


No works required

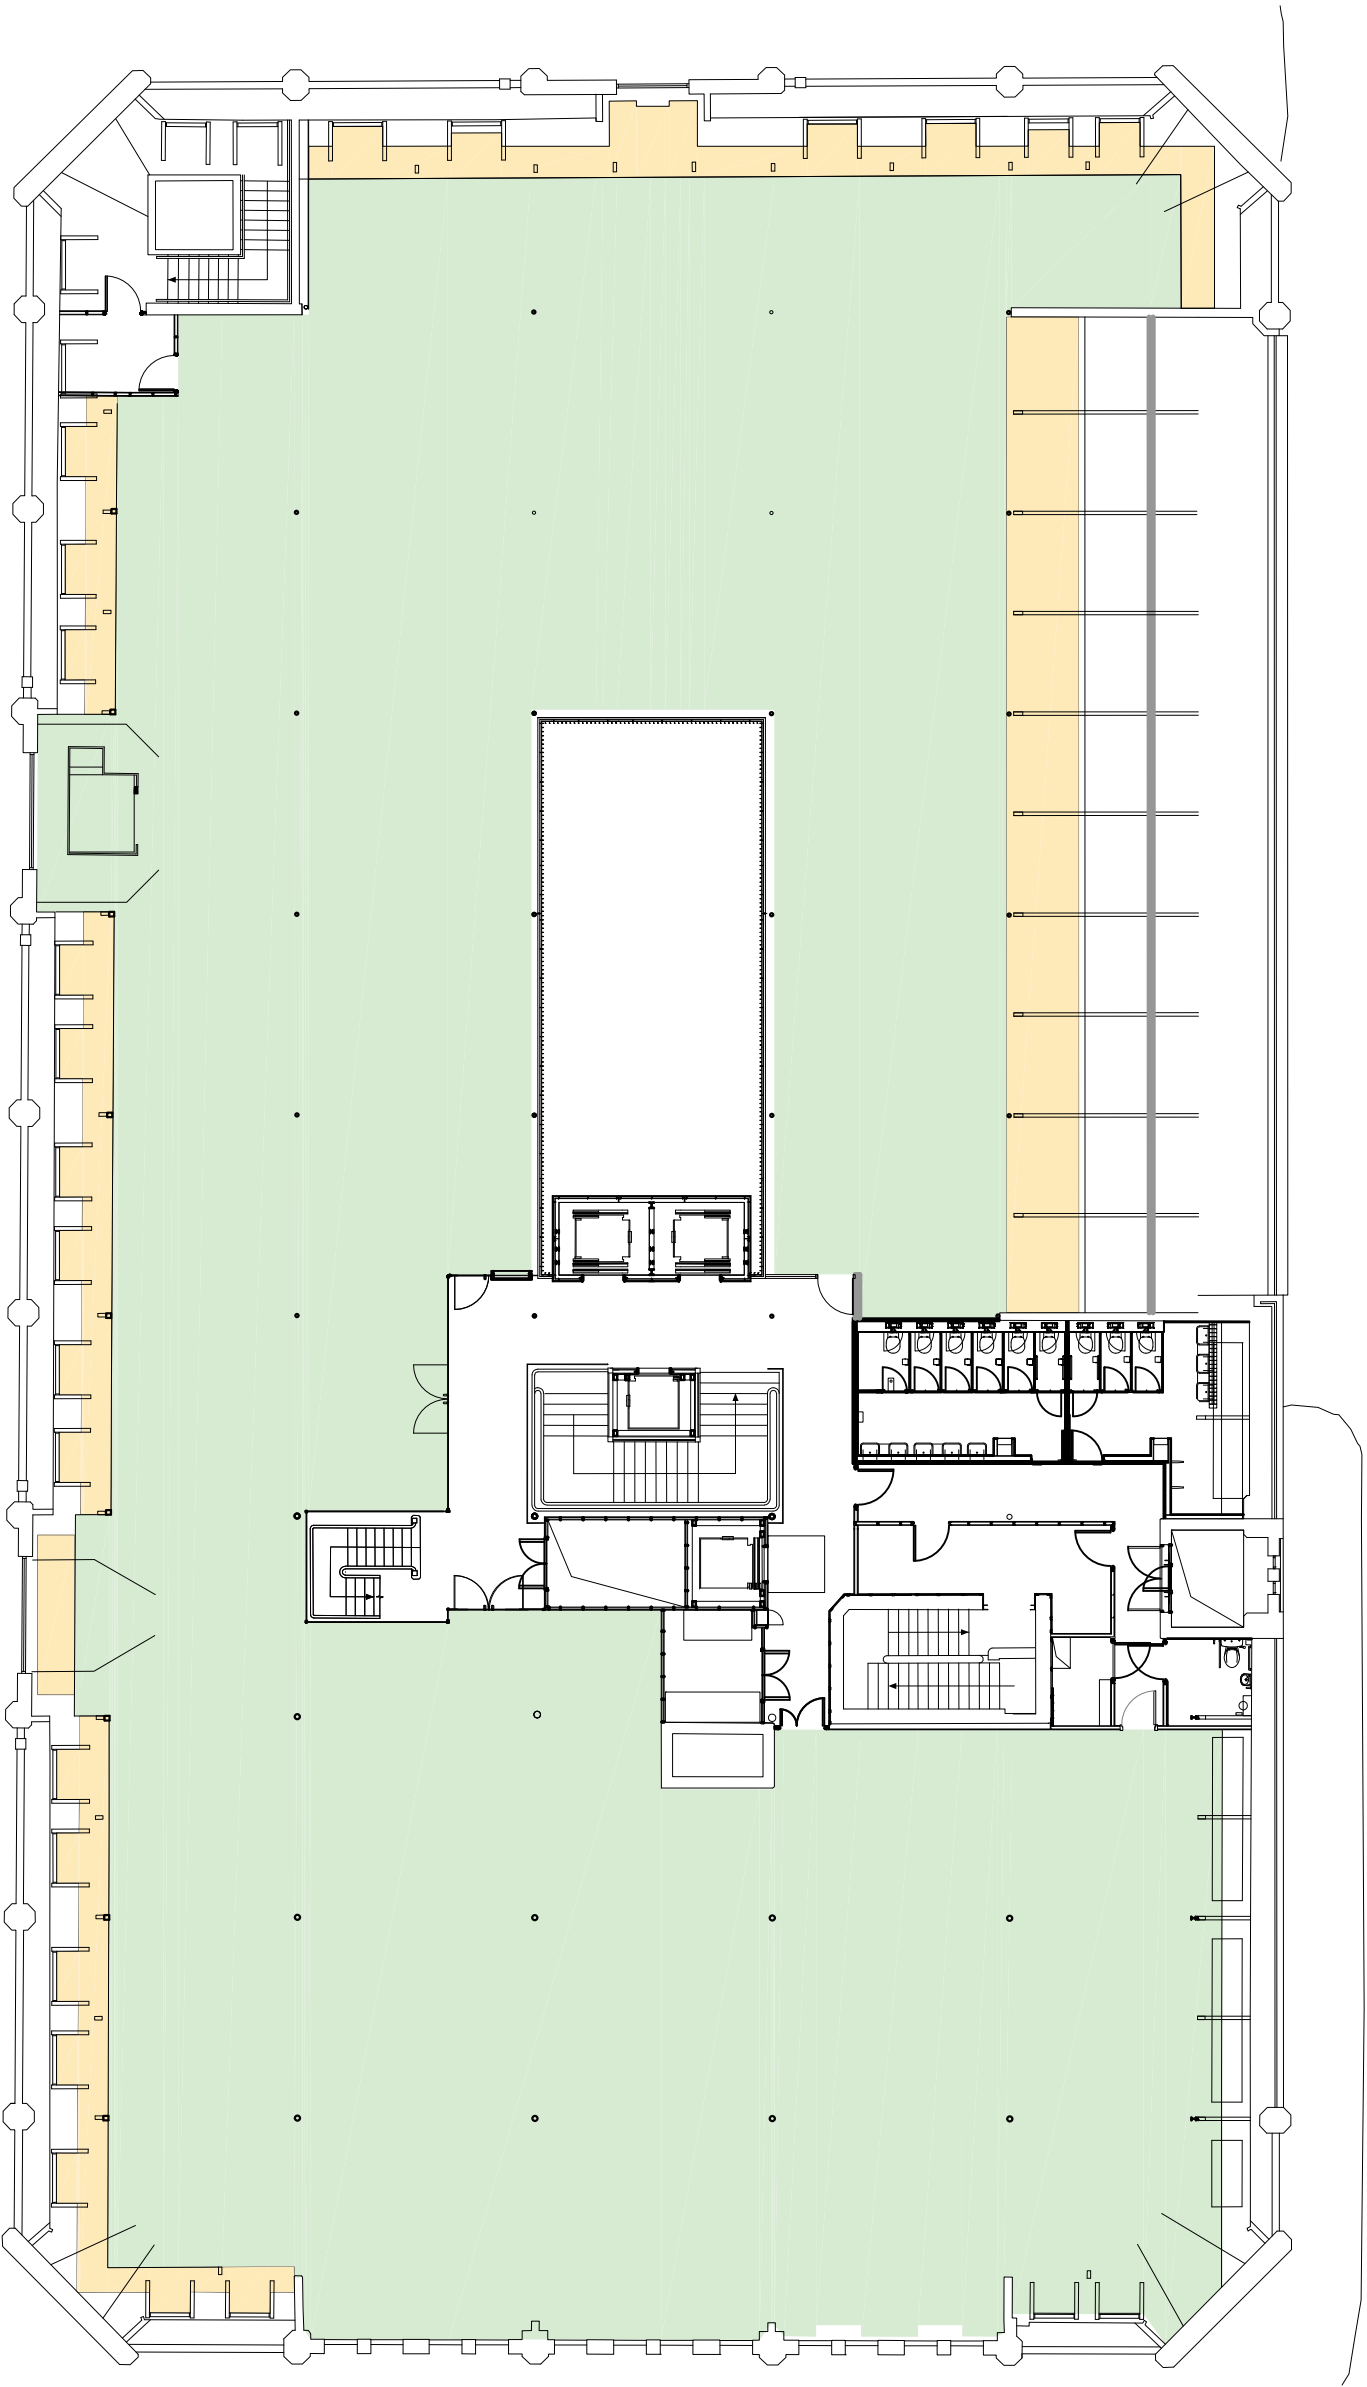

© COPYRIGHT
This drawing is the property of Obi Property Ltd and no licence or
assignment of any kind has been or is granted to any third party without the
written consent of Obi Property Ltd. The drawings or originals of the drawings or otherwise unless otherwise
agreed in writing.

All dimensions are in millimetres unless stated otherwise. No dimensions to
be taken from drawings. All dimensions to be checked on site prior to
construction.

Any discrepancies between drawings and site conditions are to be reported
to the contract manager.

This drawing is to be read in conjunction with all relevant Structural
and Mechanical & Electrical Engineers drawings and
specifications.

Small Power & Data Notes

1. All small power & data locations, heights & specs subject to review & approval and TBC by contractor / IT consultant.
2. Any remaining existing power & data being kept is to be checked by contractor / IT consultant.
3. Where TVs are installed contractor must allow for all necessary requirements including power, data, TV socket & HDMI.
4. Server cab locations BCU by specialist contractor / IT consultant.
5. All elements subject to TBC by specialist contractor / IT consultant.
6. L1 = Main Level @ 450mm - 1250mm AFFL TBC by designer.
7. M1 = M1 Level @ 900mm - 1250mm AFFL TBC by designer.
8. H1 = High Level @ 1500mm - 1600mm AFFL TBC by designer.
9. AW = Above Worktop @ 1500mm above counter height.
10. Client and contractor to confirm if power & data is sufficient.

2p2d Floorbox - 2 Power, 2 Data

4p4d Floorbox - 4 Power, 4 Data

USB USB USB Point to TV (In Floorboxes)

Single Power Socket

Twin Power Socket

Single switched fuse spur

Cleaners Socket.

TV / AV Sockets

Data Point, N = No. of

Wifi Data Point

Comms Cabinet

File Issue 28/04/23 RG

REV DESCRIPTION DATE BY CHK

CLIENT NAME

Philip J Davies Holdings plc

PROJECT NAME

Sevendale House

DWG TITLE:

Fourth Floor - Small Power and Data

DWG NO: 63_400 REVISION: -

SCALE 1 : 200 @A3 DRAWN: RG

DWG STATUS:

TENDER